


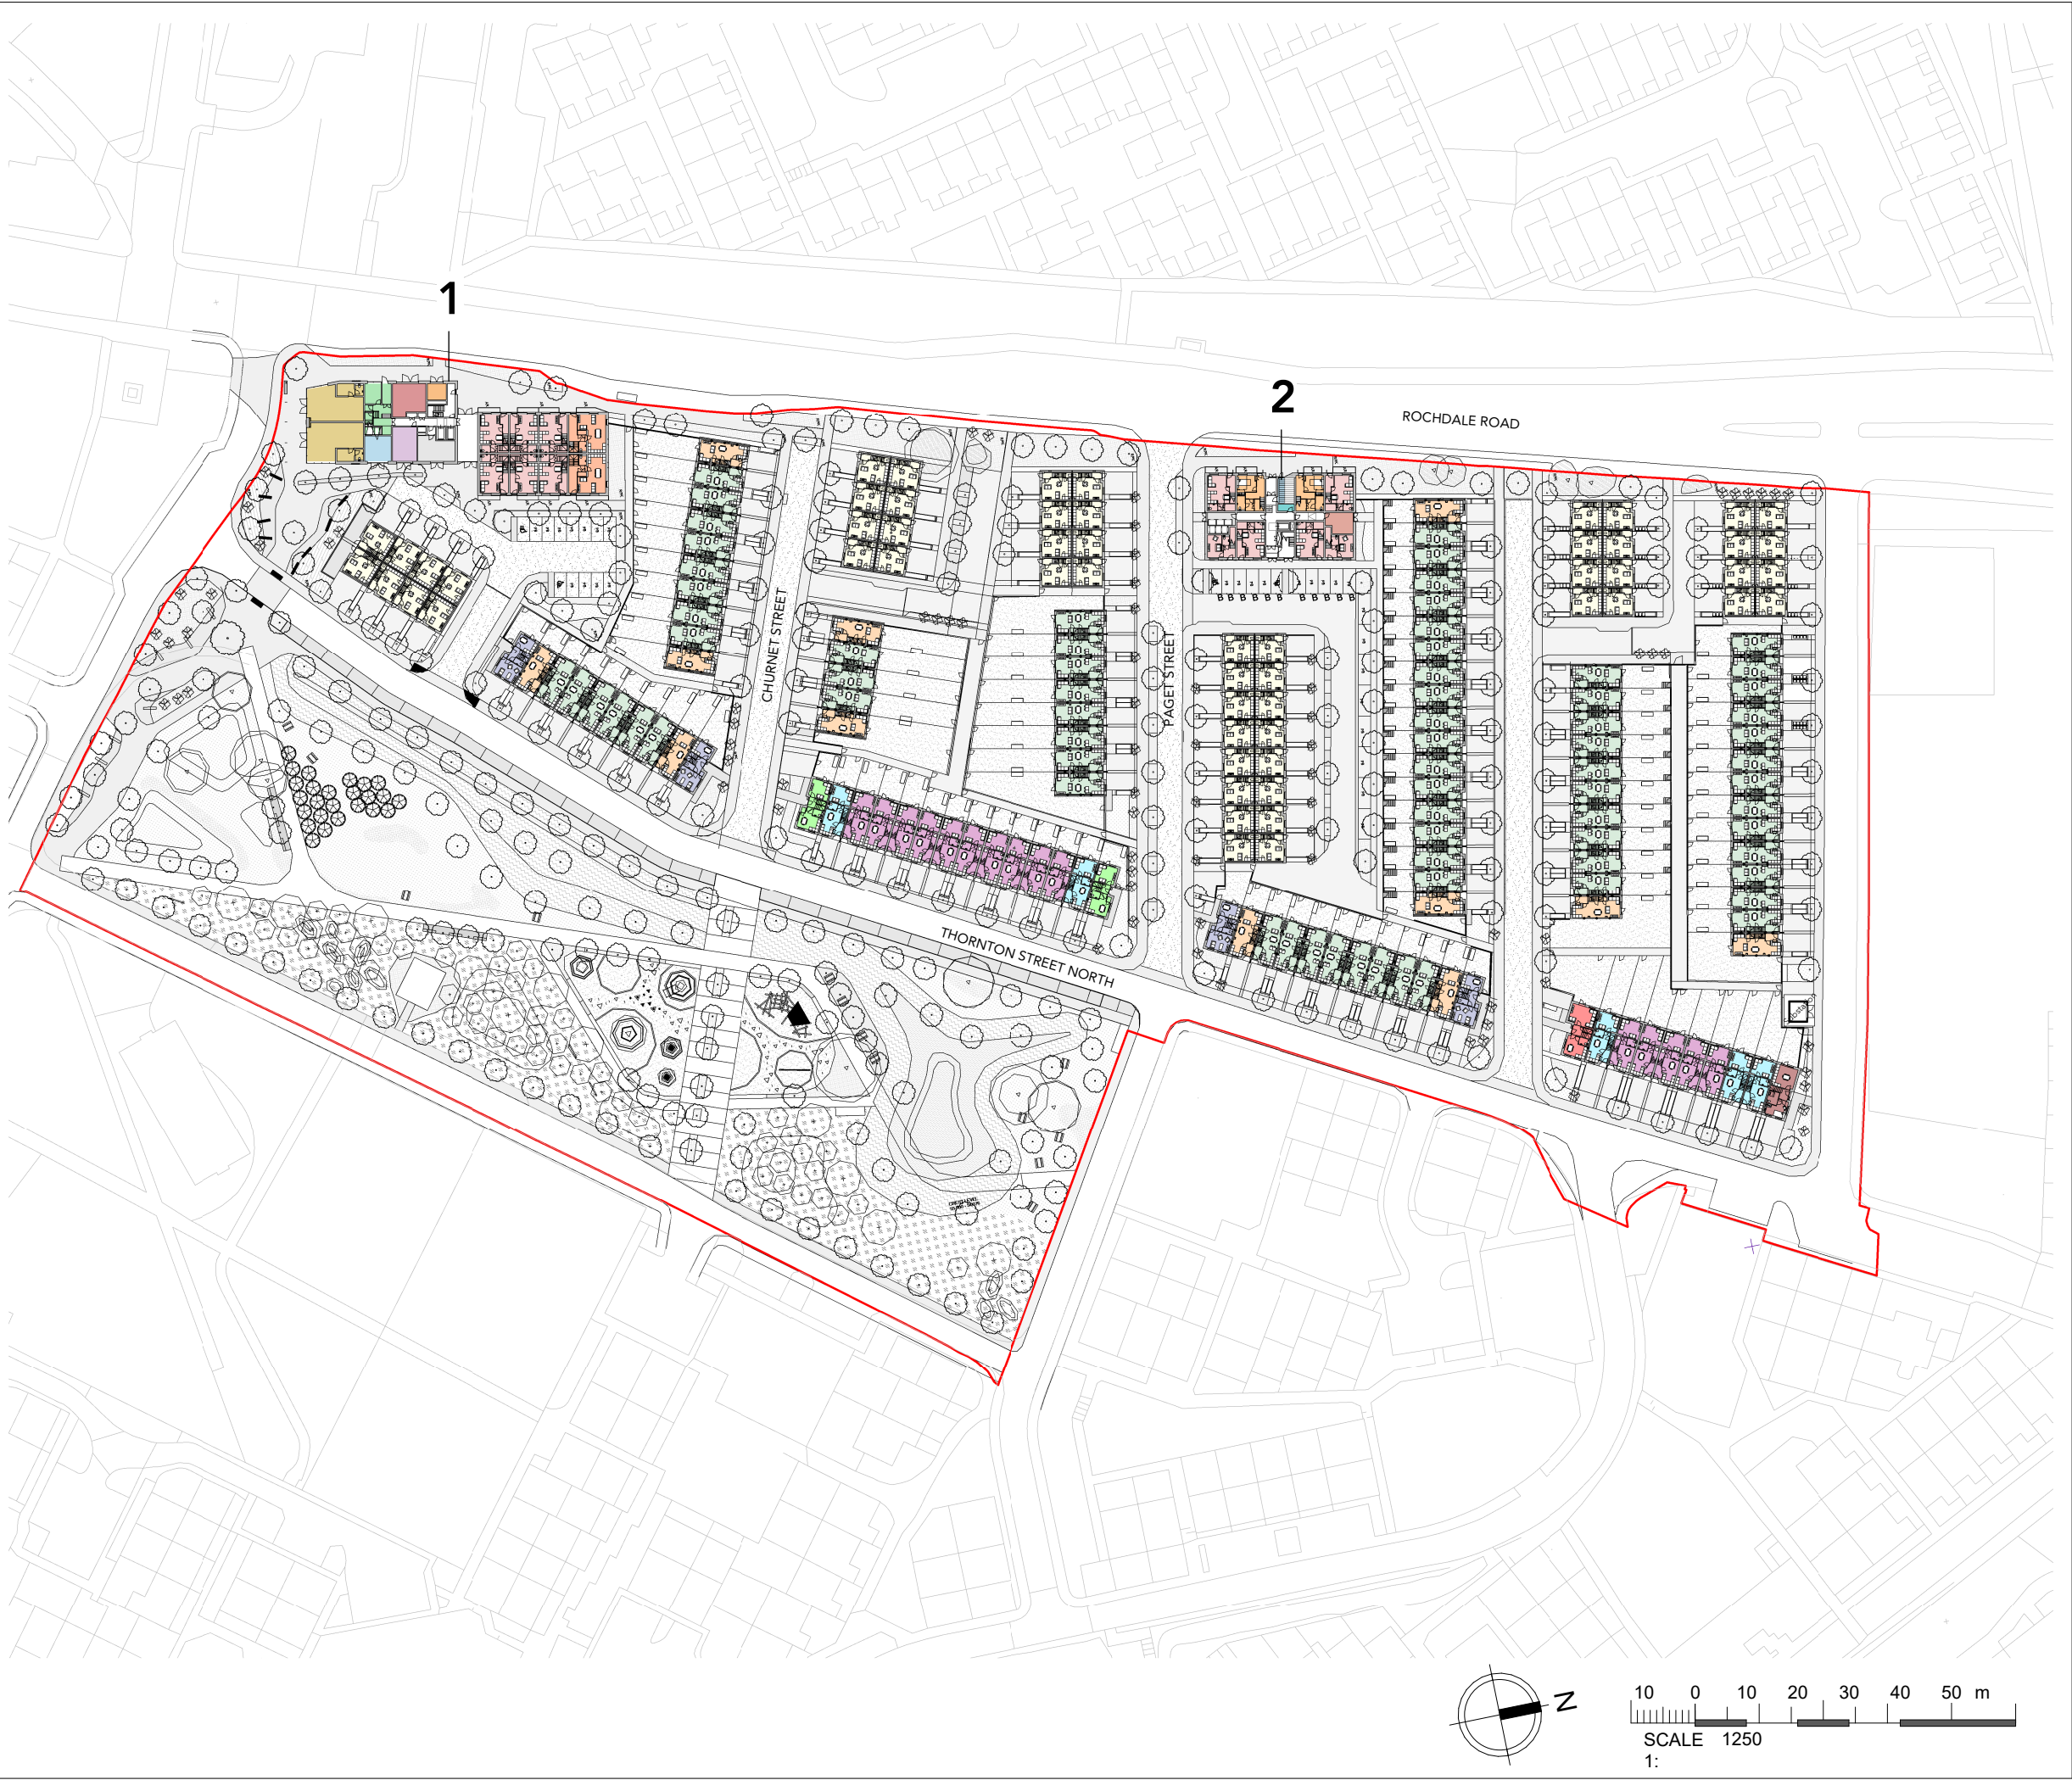

Note:
Do not scale from this drawing.
Dimensions are to be checked on site.
If in doubt please ask.

Apartment 1:

2B3P - Duplex	6
3B5P - Duplex	2
1B2P - Apt	12
2B3P - Apt	26
2B4P - Apt	2
3B5P - Apt	2
Total	50

Apartment 2:

2B3P - Duplex	6
3B5P - Duplex	2
1B2P - Apt	6
2B3P - Apt	12
Total	26

Total Apartments 76

Housetypes:

HT 01 - 2B4P	56
HT 02 - 3B5P	72
HT 03 - 4B6P	12
HT 04 - 4B6P	4
HT 05S - 5B7P	1
HT 06S - 3B5P	1
Special	
HT 07S - 3B5P	15
HT 08S - 4B6P	5
HT 09S - 4B6P	2

Total 168
244

PL2	30/11/21	LH	Non-Material Amendment
PL1	12/05/21		Amended Planning Issue
PL	26/01/21	LH	Planning Issue

Rev Date Intls Details

© The moral rights of the author are hereby asserted.
This drawing and design is the sole property of Buttress Ltd and must not be reproduced without permission.
Buttress Ltd is Registered in England and Wales: 5363573

Buttress

41 Bengal St
Manchester
M4 6AF

T 0161 236 3303
E contact@buttress.net
W www.buttress.net

Project Title Collyhurst Village
Client FEC and MCC
Location Manchester

Drawing Title Housetype Plan

Date 30/11/2021 11:20:45 Scale 1 : 1250
Checked GC Orig Paper Size A3

Job No: 8871 Status PLANNING

Project: Origin: Zone: Level: Type: Disc: Number: Rev:

8871-BA-MP-XX-DR-A- (04)702- PL2