




~~Styal Road~~

Existing Site Plan

P:\MCAD\5751-5800\5759\PAL\Design\Models\5759-POZ-XX-ZZ-M2-A-002.rvt
10/08/2021 12:22:43

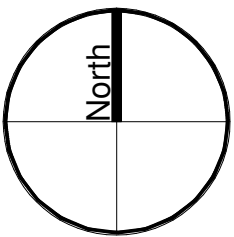

Notes
The Contractor is to check all dimensions and conditions on site before commencing. Do not scale from this drawing.
This drawing remains the copyright of POZZONI Architecture Ltd.

Scale Bars		TO BE USED ONLY AS GUIDANCE			
1:100	mm	0	1000	2000	3000
1:200	mm	0	1000	2000	3000
1:500	m	0	5	10	15
1:1250	m	0	10	20	30

KEYPLAN

Rev	A	Issued for PLANNING	JW	10.08.21
		Description	By	Date
Client: Infinity (MIOC) LLP				
Job: Proposed Drive Thru, MIOC				
Drawing: Planning - Proposed GA Site Plan				
Date	P5759_1200			A
	5759-POZ-XX-ZZ-DR-A-1200			
Date	April 2021	Scale	1 : 200	@ A1
	SPK	2D Coord	SPK	JW
Project Status	Planning	Tender	Construction	
	Design	Contract	As Built	

pozzoni

10-12 Emerald Street
London
WC1N 3QA

Woodville House
2 Woodville Road
Altrincham
WA14 2FH

+44 20 7078 0079
architects@pozzoni.co.uk



+44 161 928 7848
www.pozzoni.co.uk

P:\MCAD\5751-5800\5759\PAL\Design\Models\5759-POZ-XX-ZZ-M2-A-902.rvt
10/08/2021 12:28:02

XX-Site - Proposed
1 : 200

MATERIALS / FINISHES

- | | | | |
|---|------------------------------------|---|----------------------------------|
|  | Hard Landscaping - Road |  | Soft Landscaping - Amenity Grass |
|  | Hard Landscaping - Tarmac Footpath |  | Soft Landscaping - Bushes |
|  | Hard Landscaping - Paving |  | Site Boundary |
|  | Proposed Signage Totem |  | Exst to be demolished |

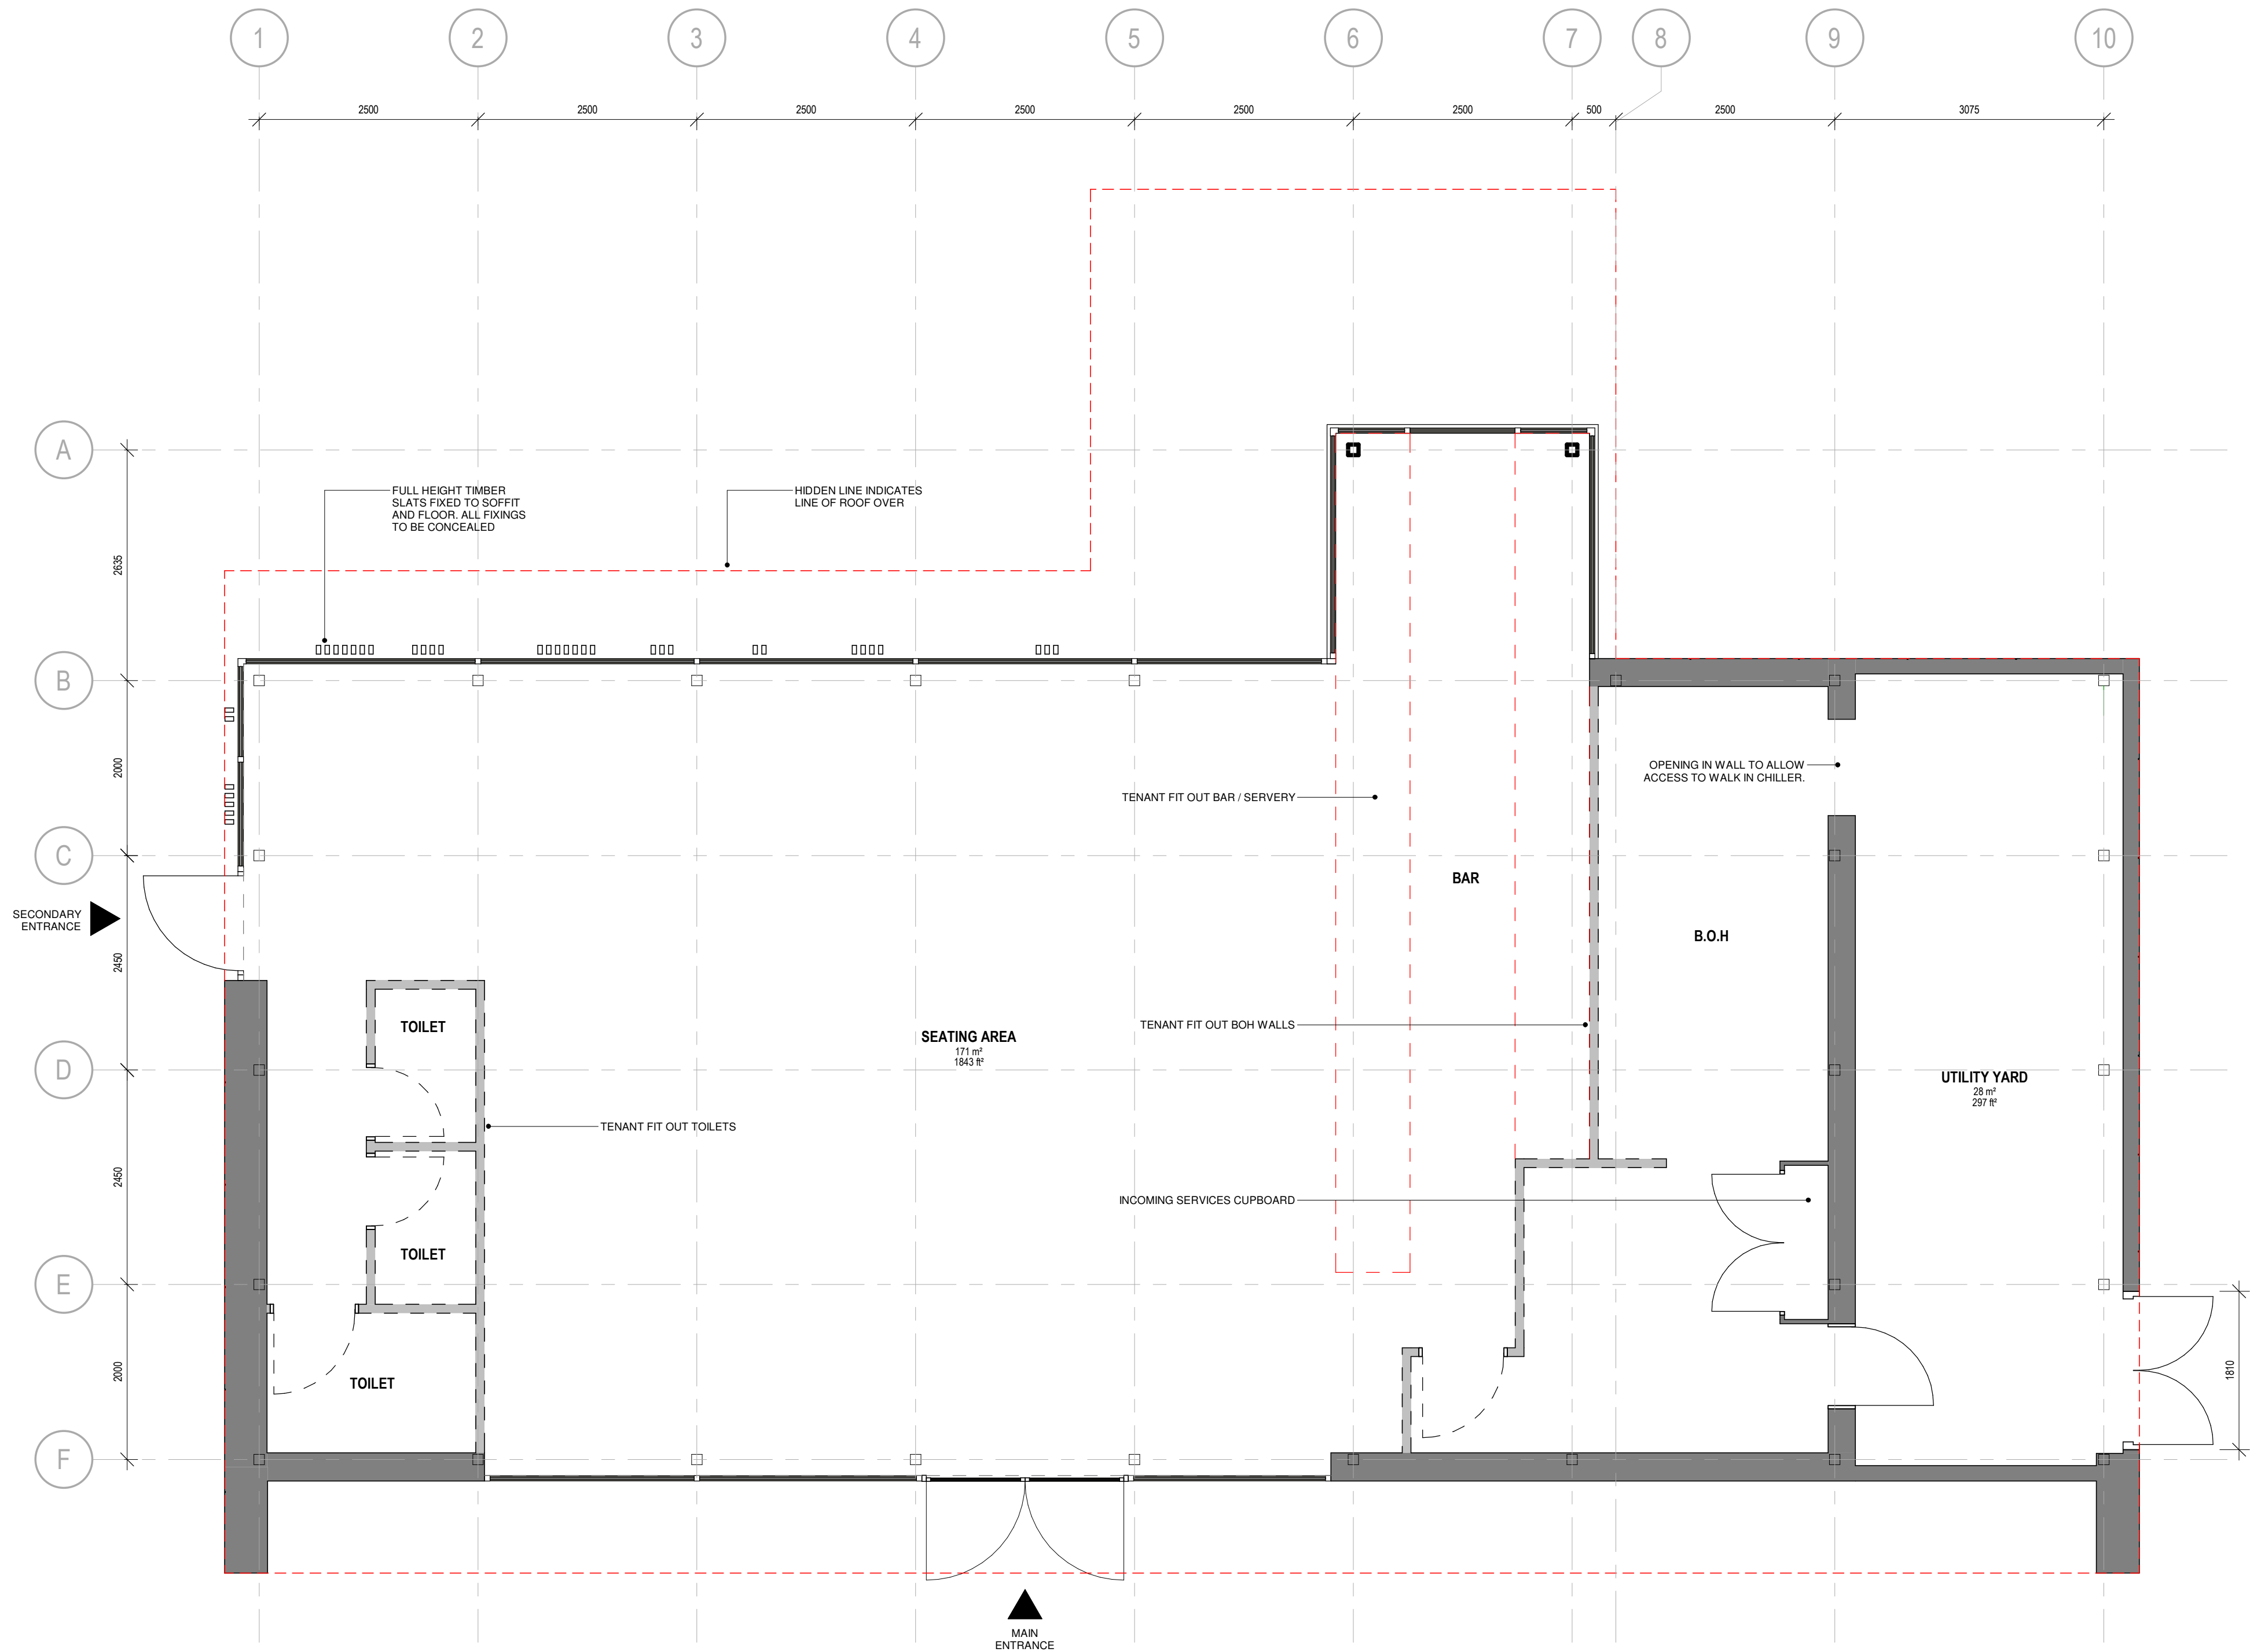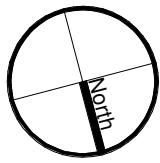

00 - Ground Floor
1 : 50

Notes
The Contractor is to check all dimensions and conditions on site before commencing. Do not scale from this drawing.
This drawing remains the copyright of POZZONI Architecture Ltd.

Scale Bars		TO BE USED ONLY AS GUIDANCE			
1:100	mm	0	1000	2000	3000
1:200	mm	0	1000	2000	3000
1:500	m	0	10	20	30
1:1250	m	0	10	20	30

A		Issued for PLANNING	JW	10.08.21
Rev	Description	By	Date	
Client	Infinity (MIOC) LLP			
Job	Proposed Drive Thru, MIOC			
Drawing	Planning - Proposed GA Plan			
Issue Ref	P5759 1250	Rev	A	
Date	23/06/21	Scale	As indicated	@ A1
2D Coord	JW	2D Coord	AMH	Approved JW
3D Coord		3D Coord		
Project Phase	Planning	Tender	Construction	
	Design	Contract	As Built	

pozzoni

10-12 Emerald Street
London
WC1N 3QA


Woodville House
2 Woodville Road
Altrincham
WA14 2FH

+44 20 7078 0079
architects@pozzoni.co.uk

+44 161 928 7848
www.pozzoni.co.uk

R - Roof Plan

1 : 50

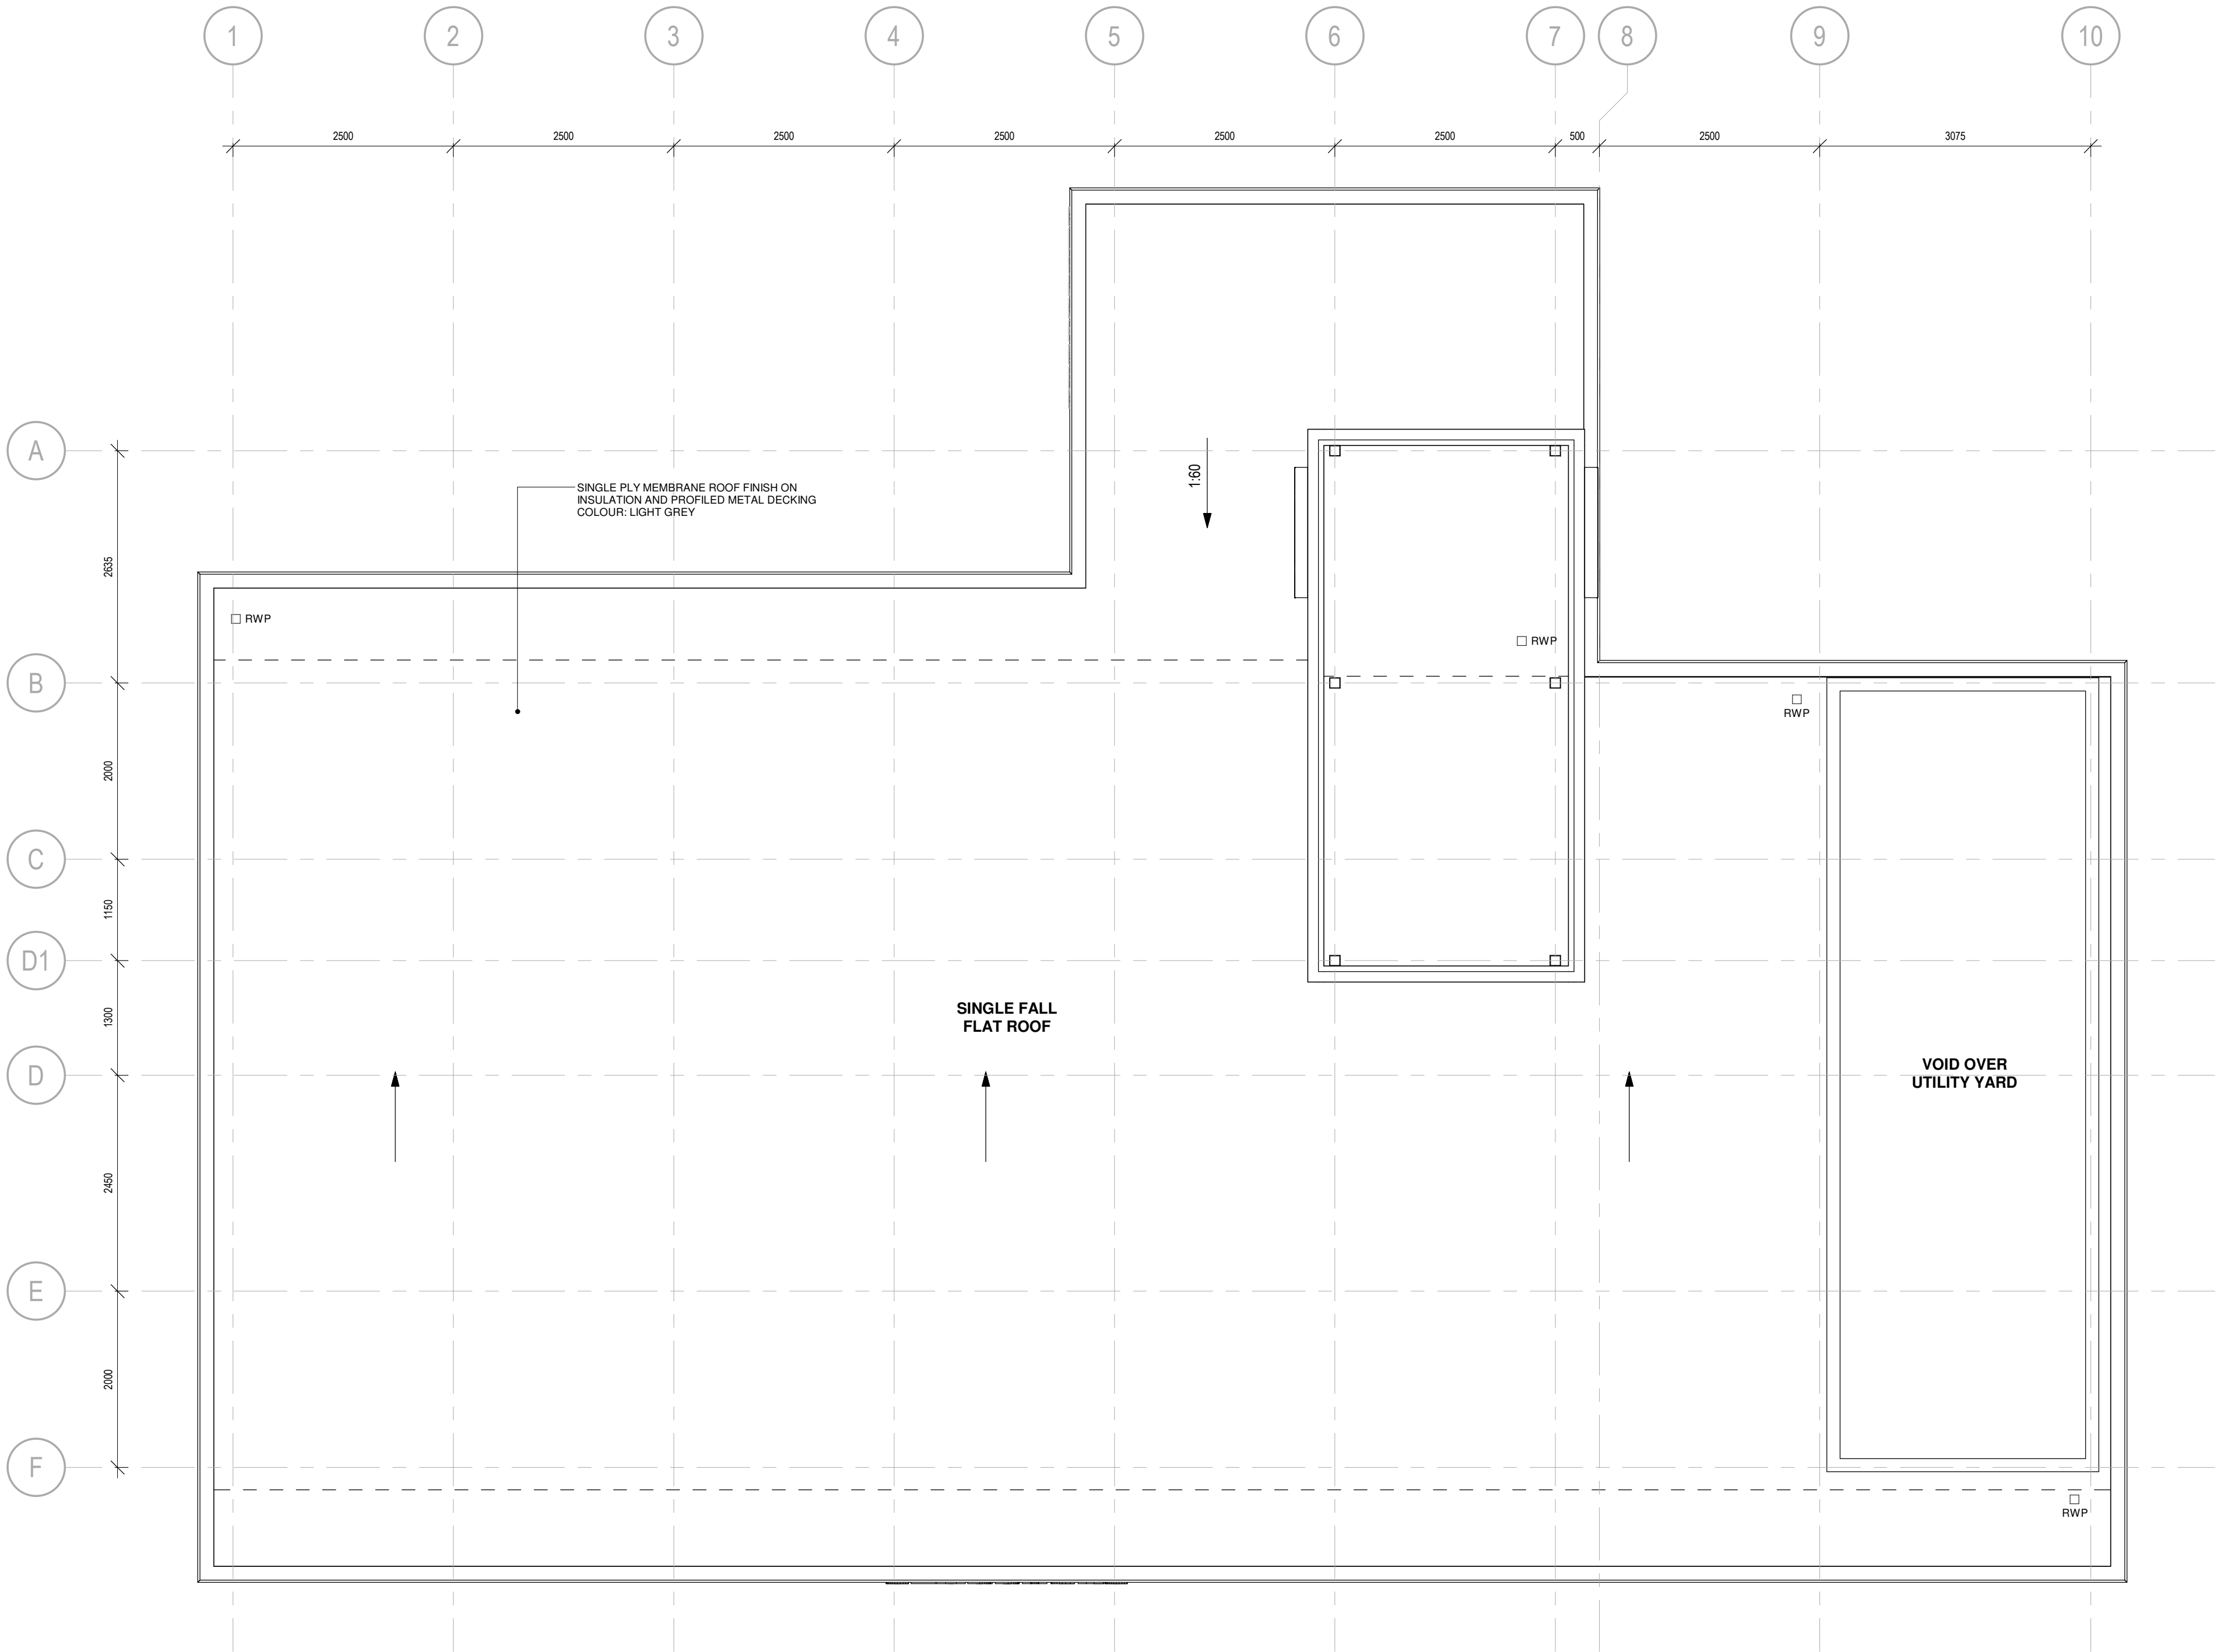

Notes
The Contractor is to check all dimensions and conditions on site before commencing. Do not scale from this drawing.
This drawing remains the copyright of POZZONI Architecture Ltd.

Scale Bars		TO BE USED ONLY AS GUIDANCE			
1:100	mm	0	1000	2000	3000
1:200	mm	0	1000	2000	3000
1:500	m	0	10	20	30
1:1250	m	0	10	20	30

KEYPLAN

Rev	A Issued for PLANNING		JW	10.08.21
	Description		By	Date
Client	Infinity (MIOC) LLP			
Job	Proposed Drive Thru, MIOC			
Drawing	Planning - Proposed Roof Plan			
Issue Ref	P5759 1260		Rev	A
Issue Ref	5759-POZ-XX-R1-DR-A-1260			
Date	07/01/21	Scale	1 : 50	@ A1
2D Coord	JW	2D Coord	AH	Approved JW
3D Coord	Planning	Tender	Construction	
4D Coord	Design	Contract	As Built	

pozzoni


10-12 Emerald Street
London
WC1N 3QA

Woodville House
2 Woodville Road
Altrincham
WA14 2FH


+44 20 7078 0079
architects@pozzoni.co.uk

+44 161 928 7848
www.pozzoni.co.uk


P:\MCAD\5751-5800\5759-PAL\Design\Models\5759-POZ-XX-ZZ-M3-A-001.rvt
10/08/2021 12:42:31

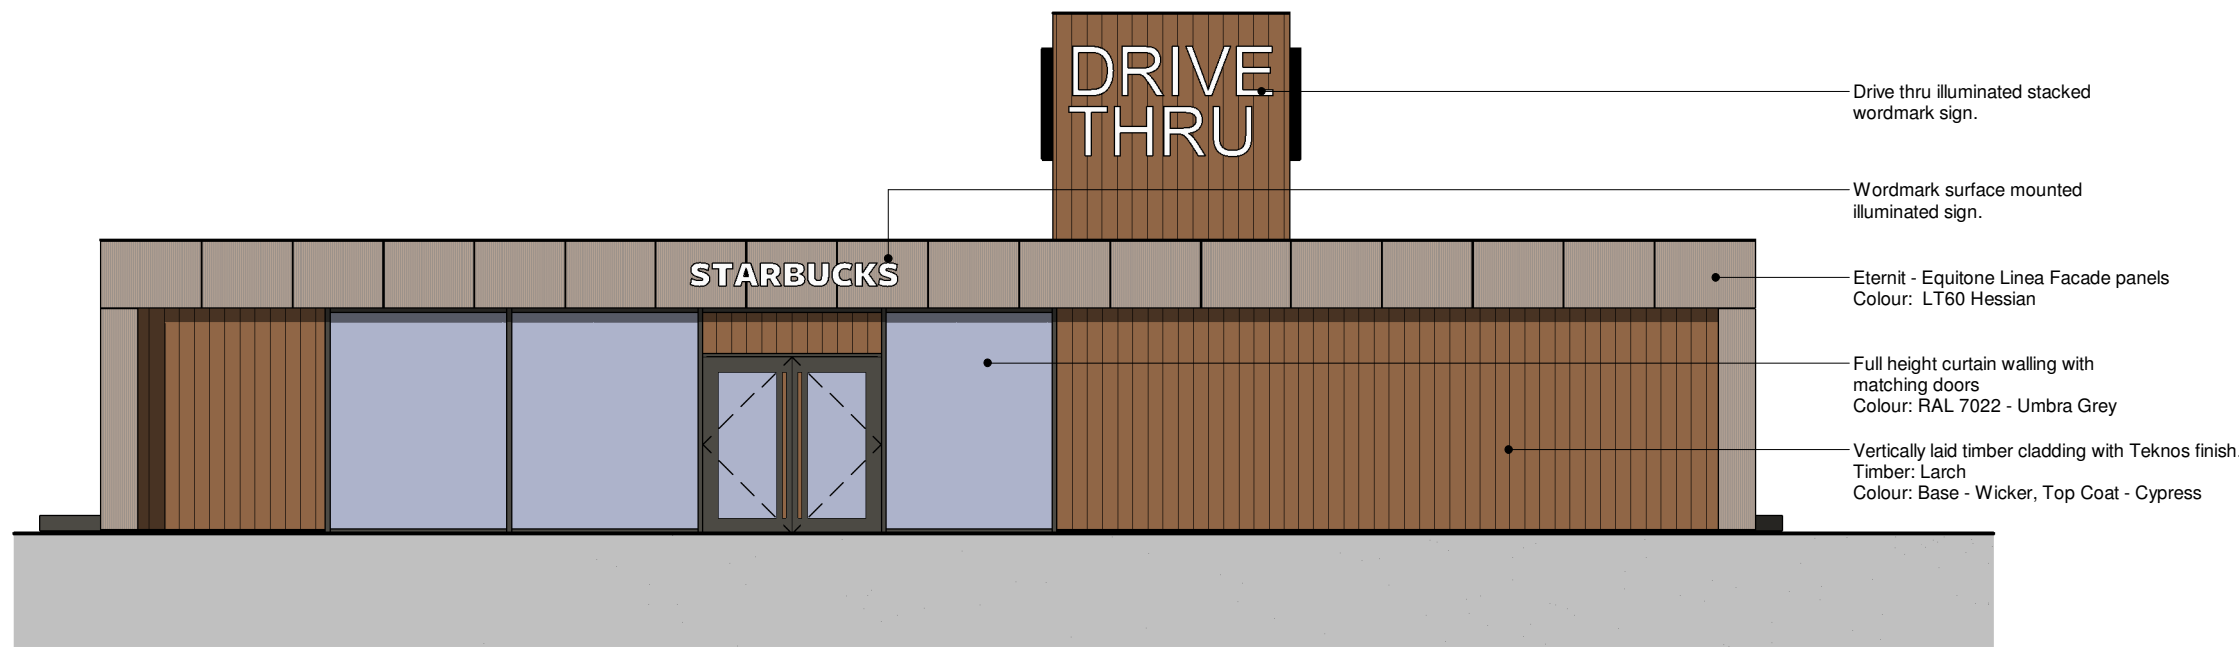


North - Proposed
1 : 100

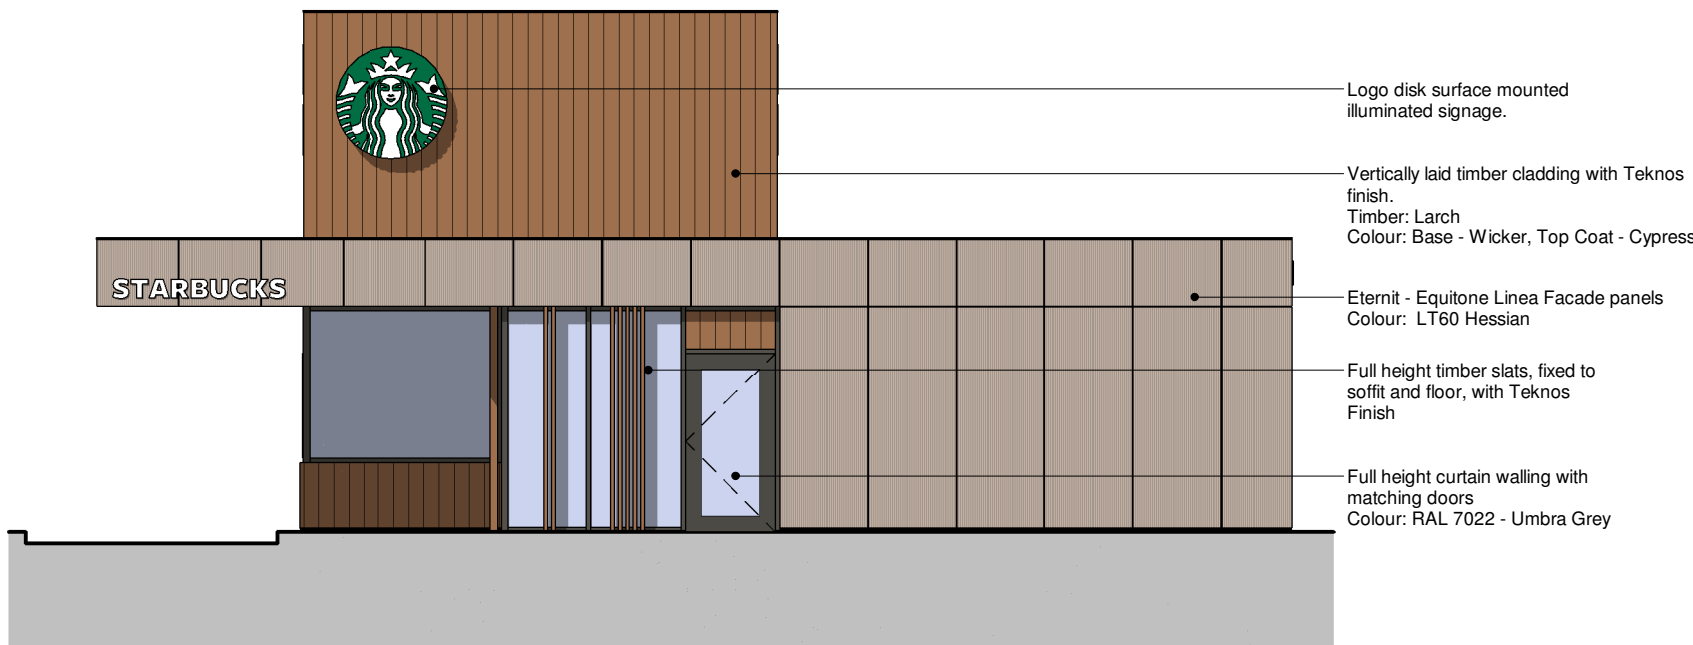

East - Proposed
1 : 100

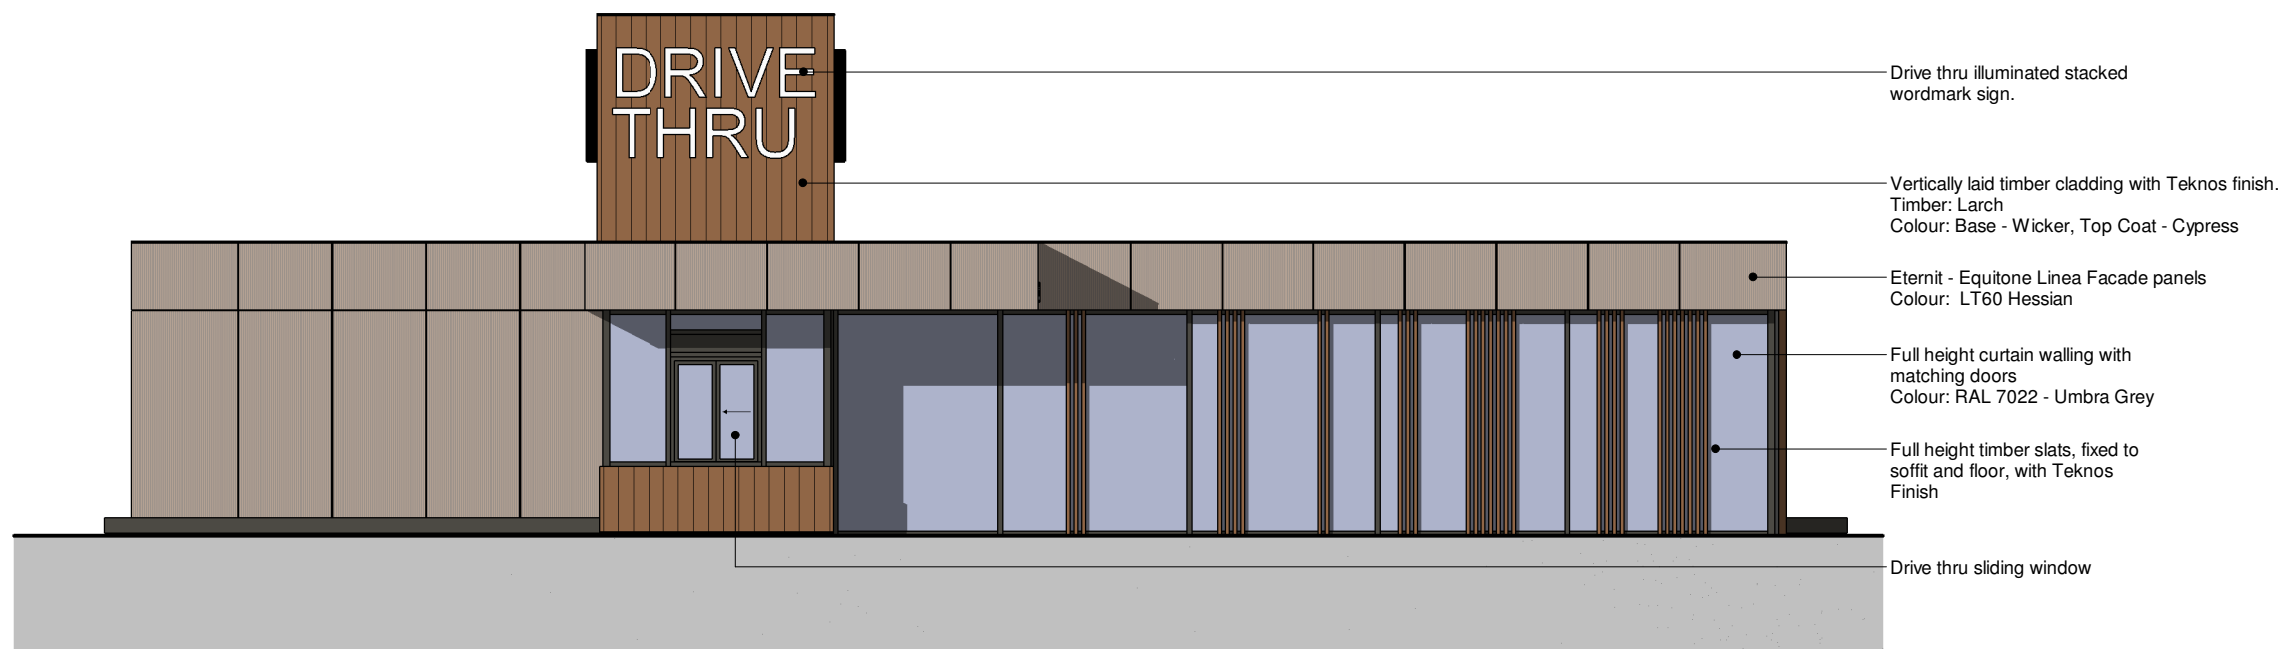

South - Proposed
1 : 100

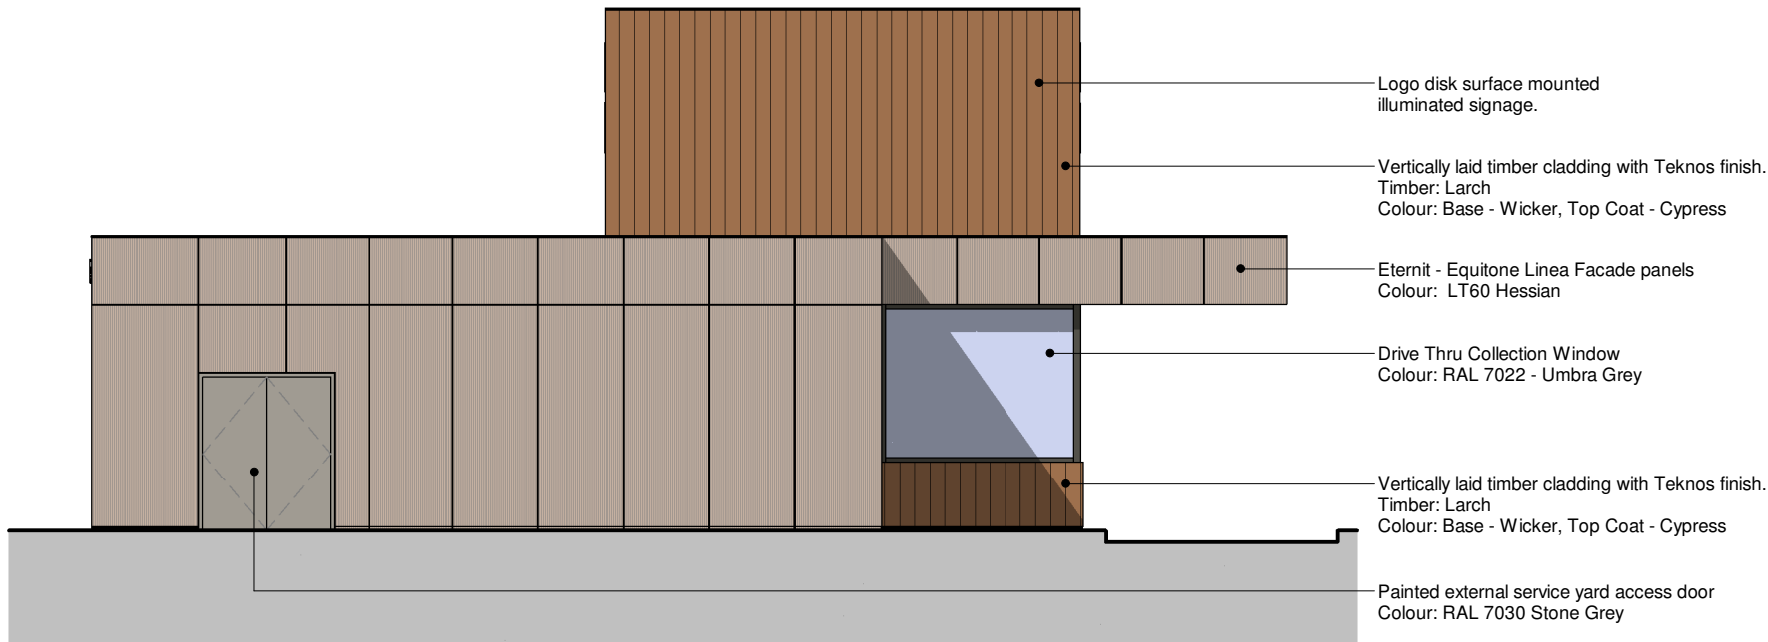

West - Proposed
1 : 100

Notes
The Contractor is to check all dimensions and conditions on site before commencing. Do not scale from this drawing.
This drawing remains the copyright of POZZONI Architecture Ltd.

Scale Bars		TO BE USED ONLY AS GUIDANCE			
1:100	mm	0	1000	2000	3000
1:200	mm	0	1000	2000	3000
1:500	m	0	10	20	30
1:1250	m	0	10	20	30

Rev	Issued for PLANNING		JW	10.08.21
	Description		By	Date
Client	Infinity (MIOC) LLP			
Job	Proposed Drive Thru, MIOC			
Drawing	Planning - Proposed GA Elevations			
Issue Ref	P5759 1350		Rev	A
Issue Ref	5759-POZ-XX-ZZ-DR-A-1350			
Date	23/06/21	Scale	1 : 100	@ A1
2D Coord	JW	2D Coord	AMH	Approved JW
Project Phase	Planning	Tender	Construction	
	Design	Contract	As Built	

pozzoni

10-12 Emerald Street
London
WC1N 3QA

Woodville House
2 Woodville Road
Altrincham
WA14 2FH

+44 20 7078 0079
architects@pozzoni.co.uk

+44 161 928 7848
www.pozzoni.co.uk