





front elevation

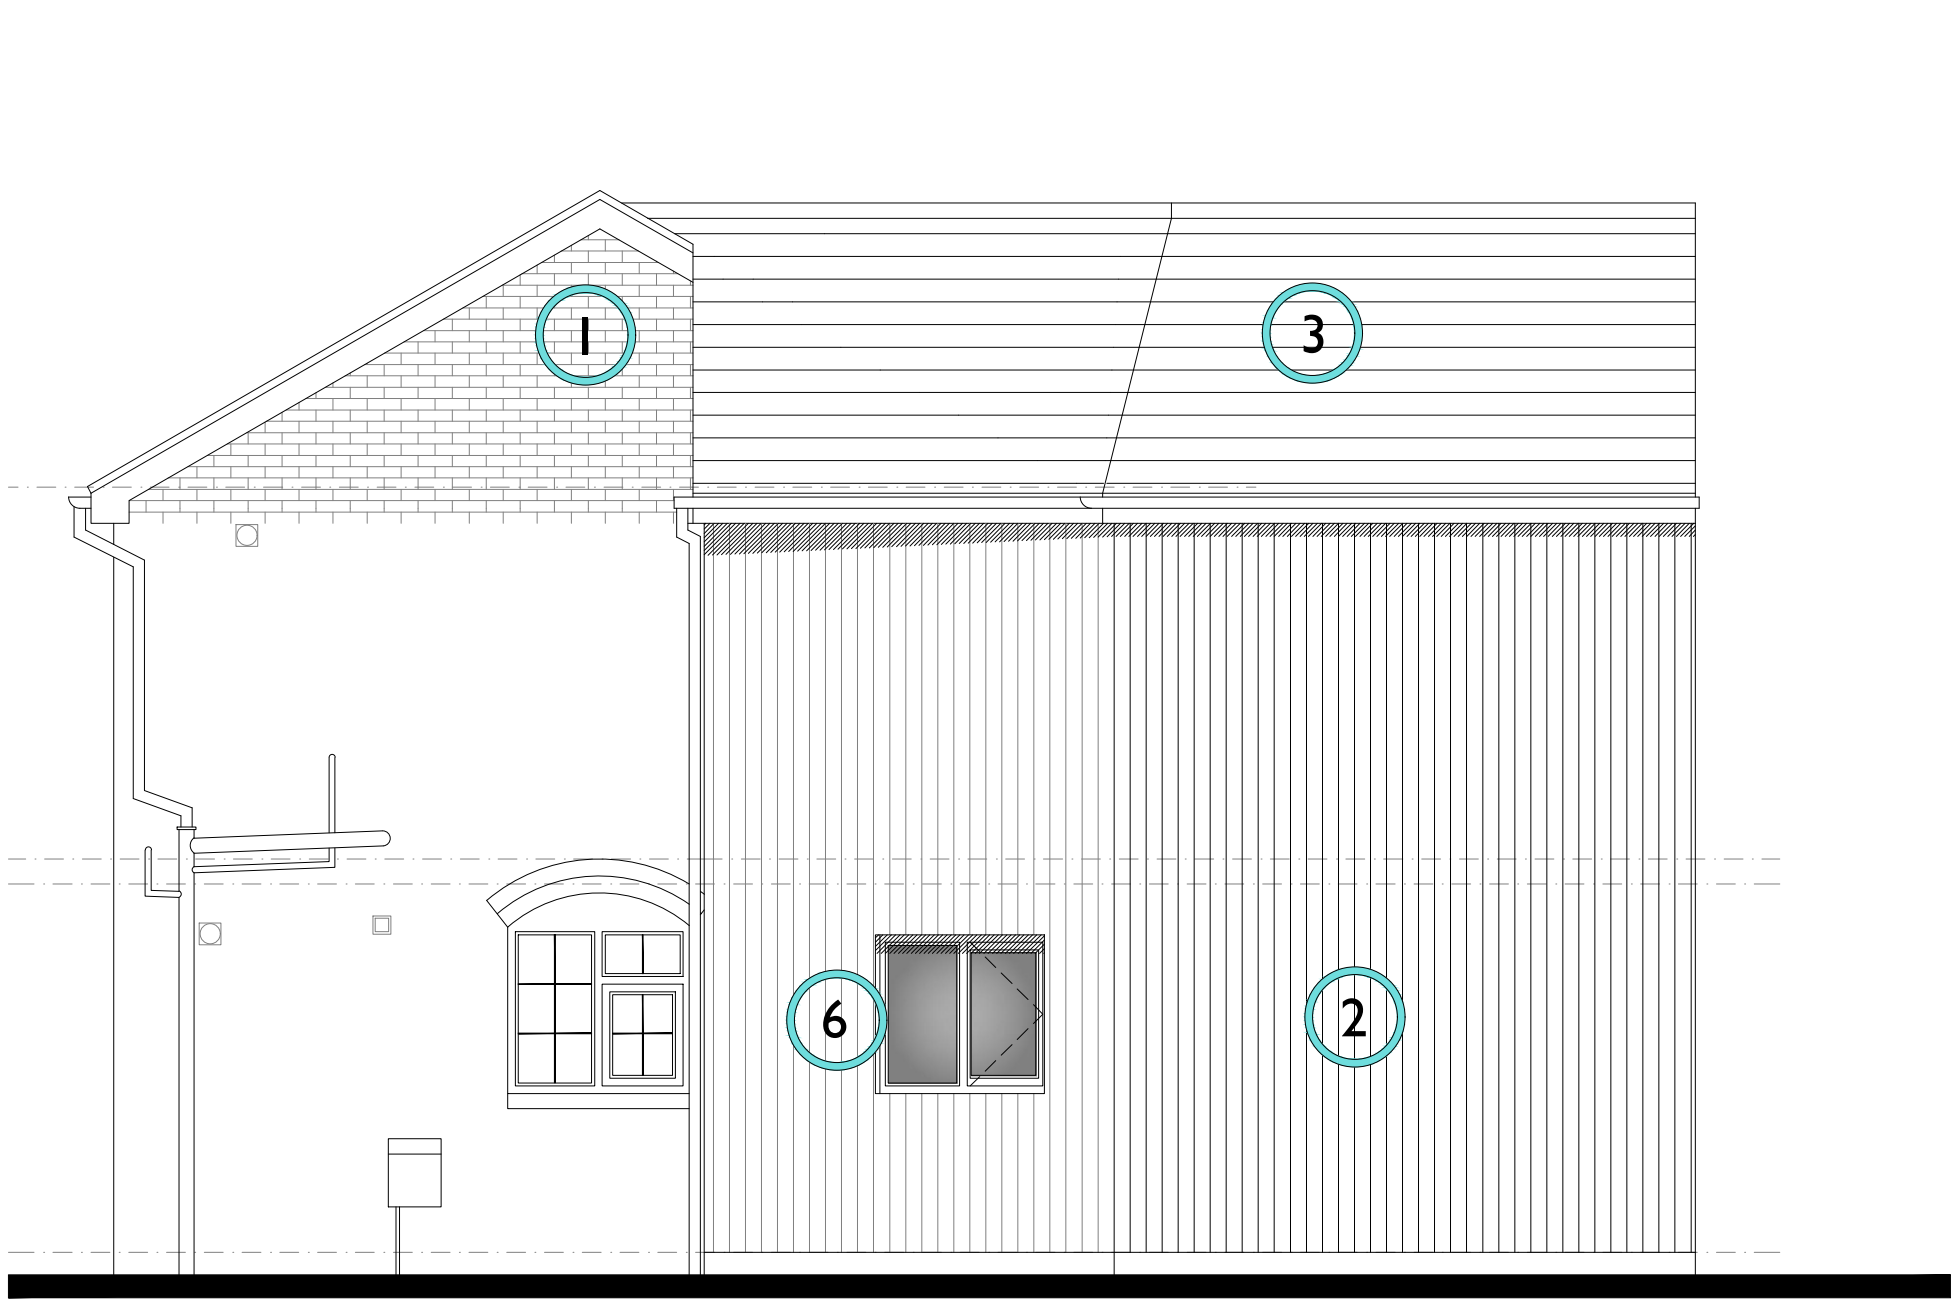

side elevation

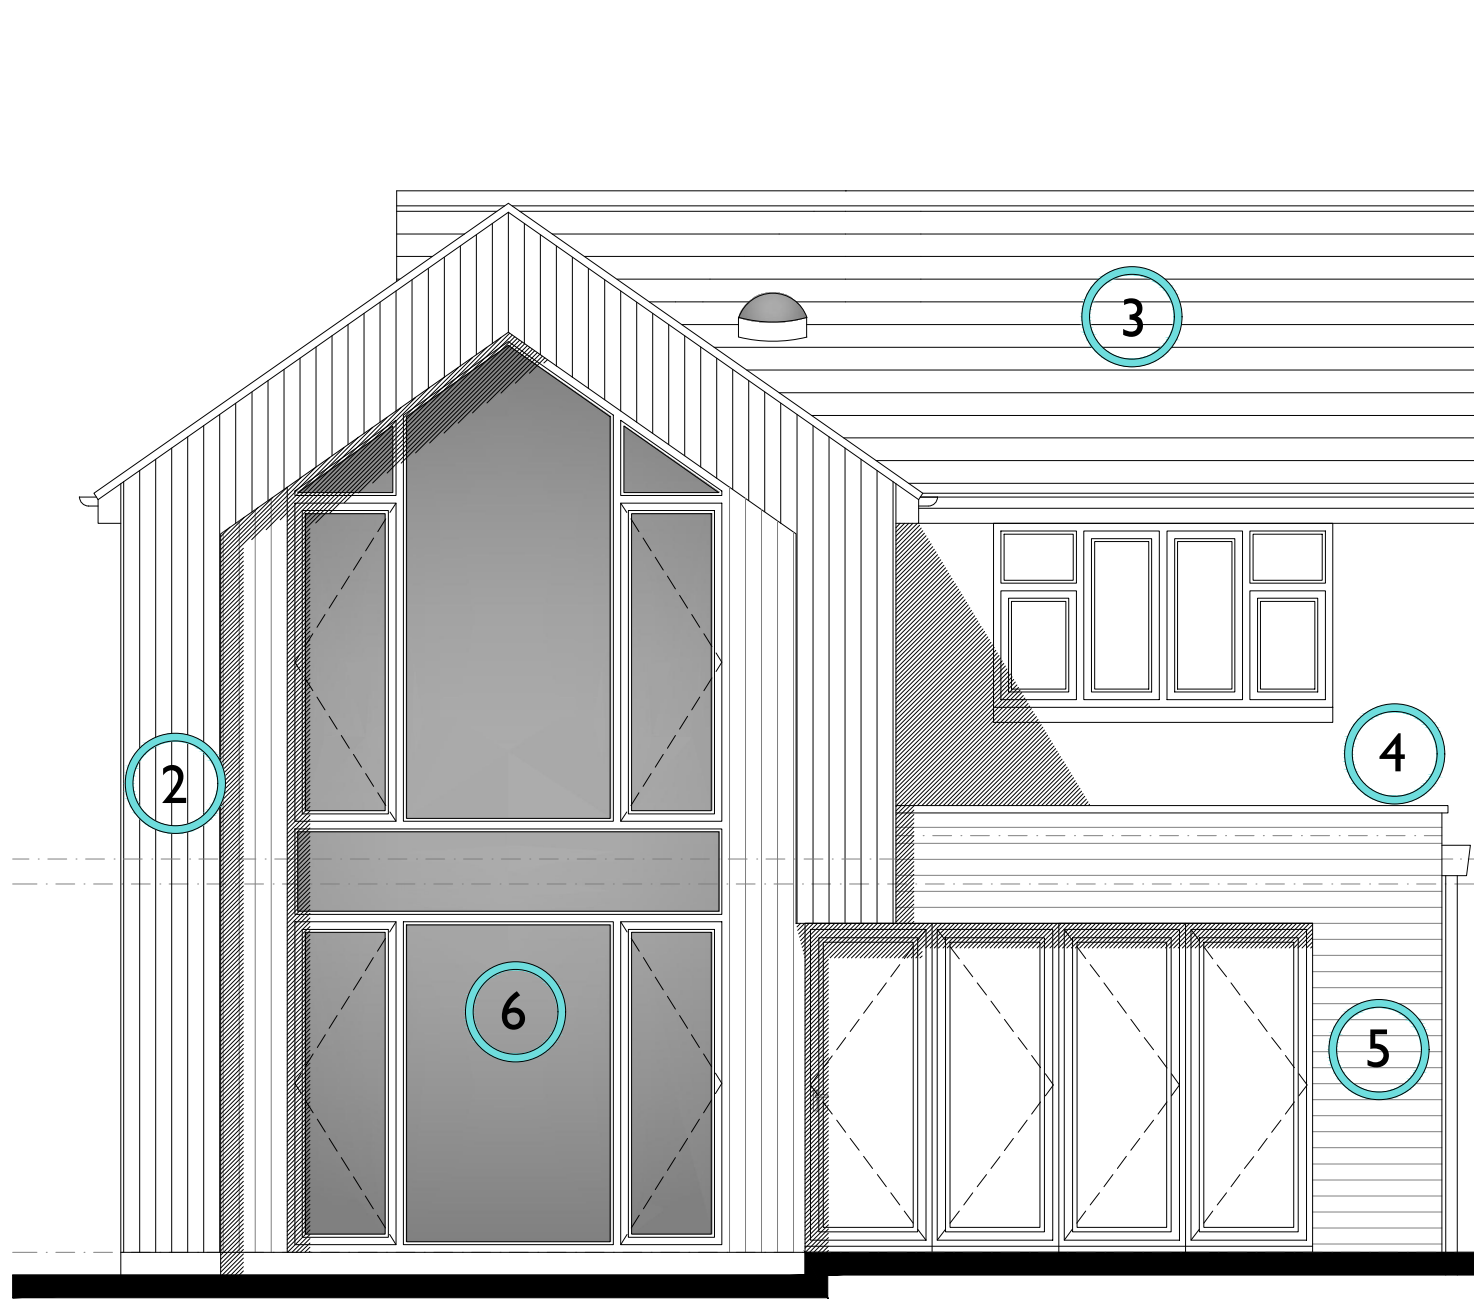


rear elevation



1 New brickwork facade to match existing




3 New grey interlocking roof tiles to be installed to new and existing roof constructions

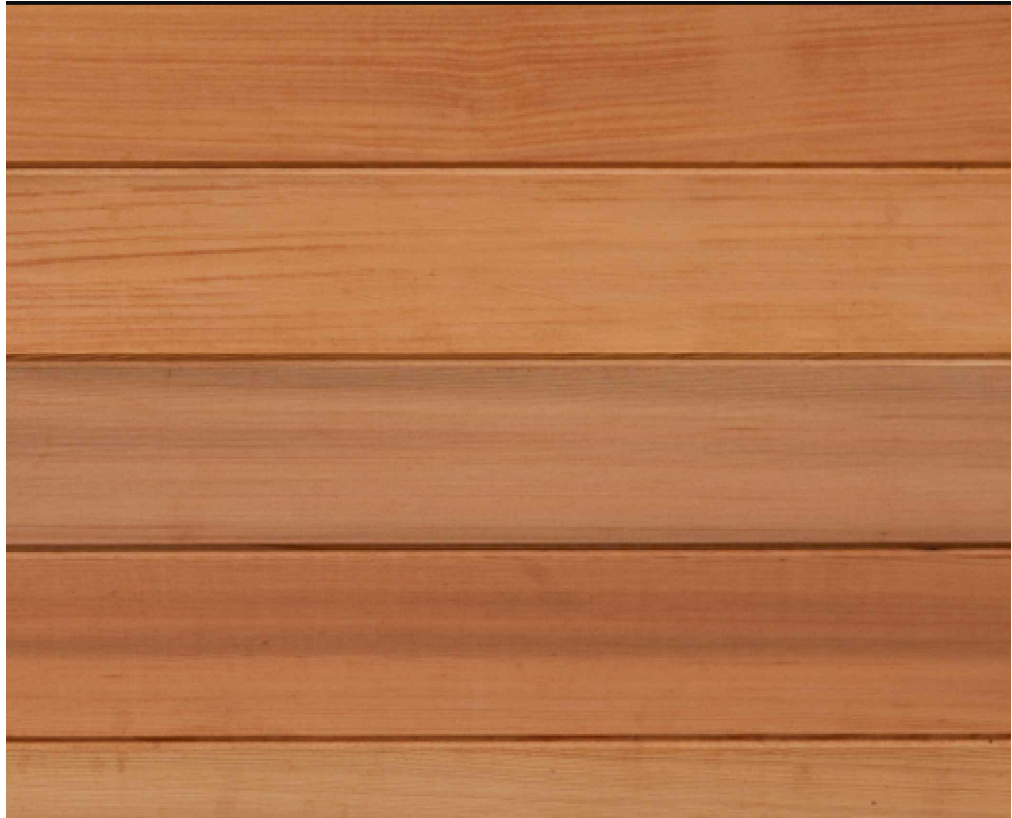

5 New Western Red Cedar cladding installed horizontally



7 New window opening to front elevations to match existing

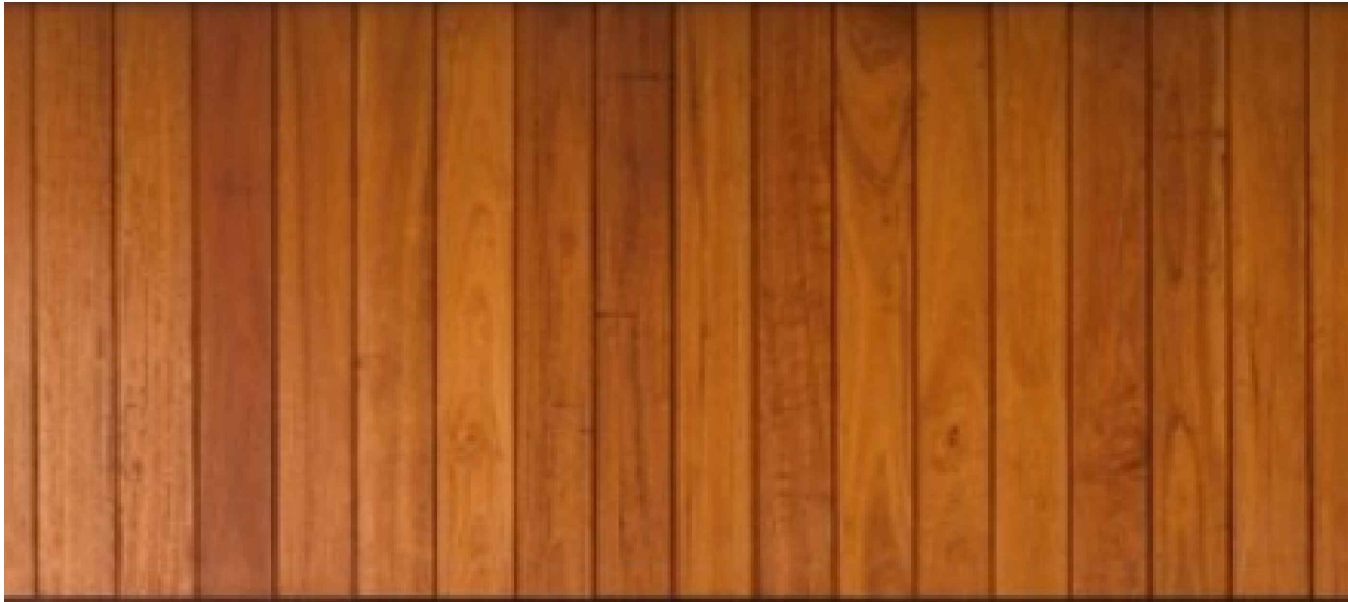

2 New Western Red Cedar cladding installed vertically



4 New aluminium pressure fixed coping to replace existing artstone fixtures



6 New doubled glazed window fittings in RAL colour to match existing bi-fold doors to rear elevation