



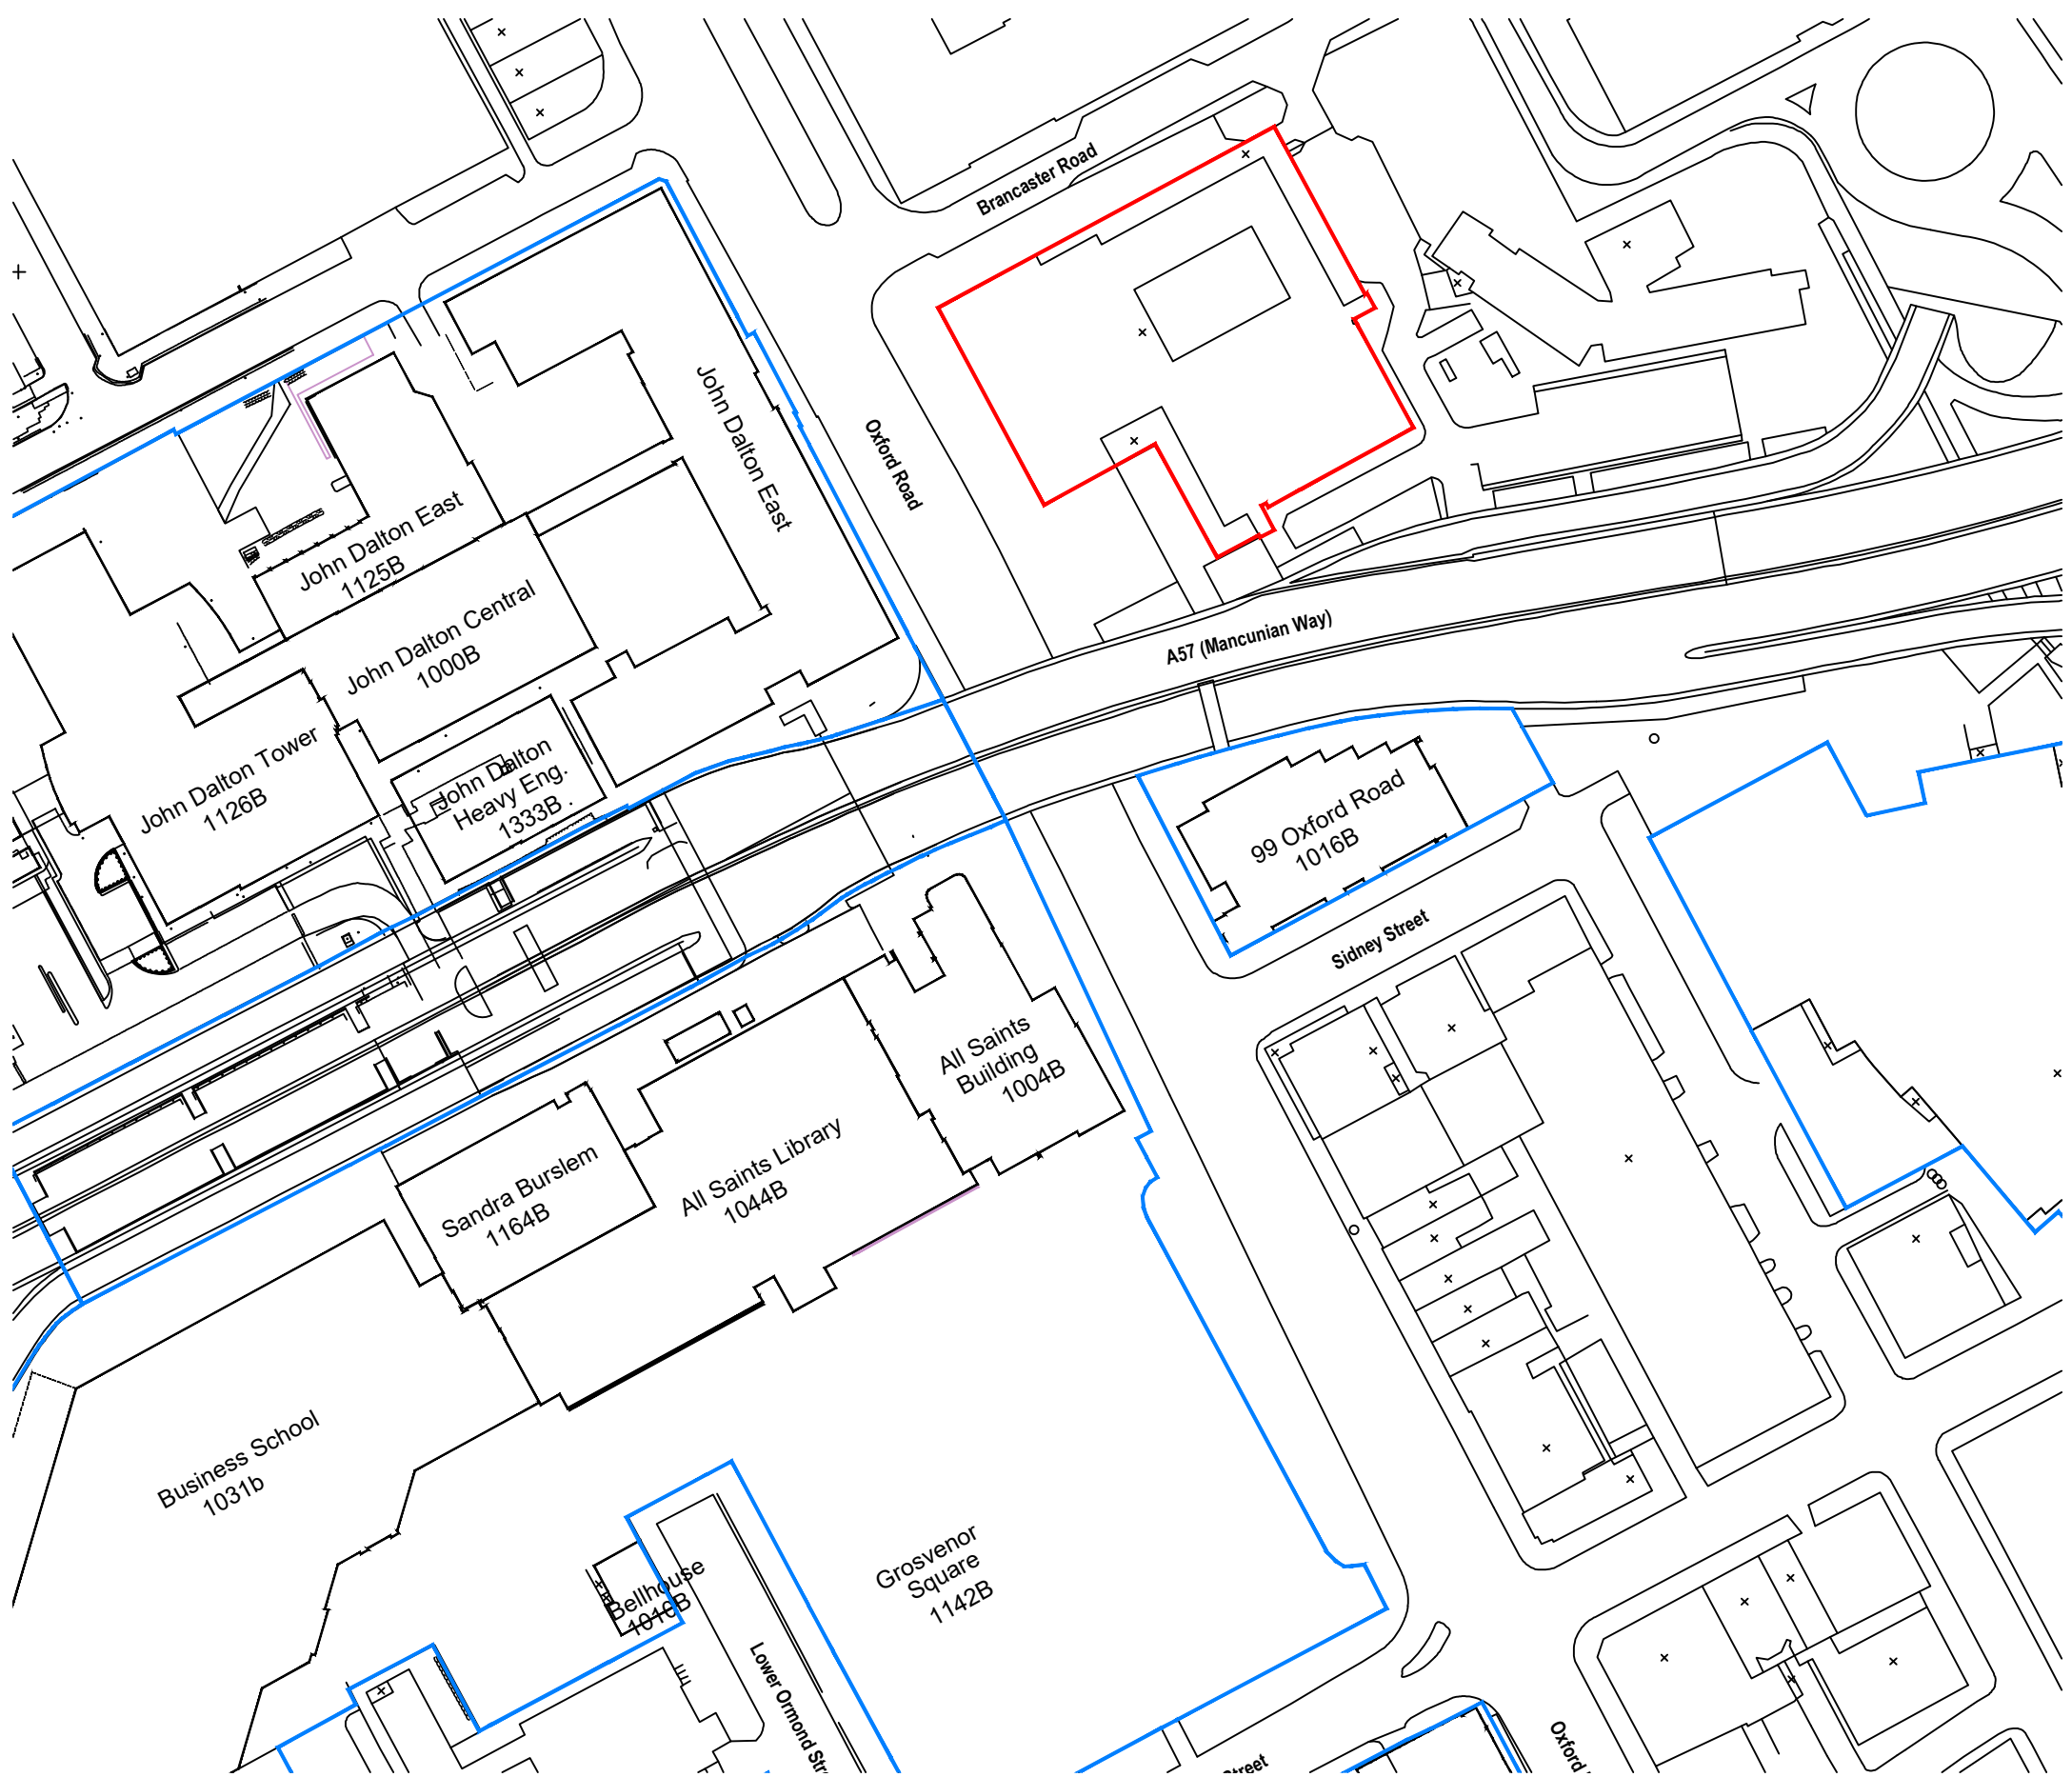

This drawing is subject to copyright and is not to be reproduced in part or whole without approval.
Do not scale this drawing - check all dimensions on site .

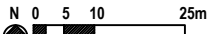

KEY

- Site Boundary
- Land in Client Ownership

P2	Red line boundary amended	02.03.2022
P1	Planning Issue	27.01.2022
Rev.	Description	Date

Cassidy+Ashton

www.cassidyashton.co.uk

Architecture + Building Surveying + Town Planning

7 East Cliff, Preston, Lancashire, PR1 3JE

10 Hunters Walk, Canal Street, Chester, CH1 4EB

01772 258 356

01244 402 900

Client

Manchester Metropolitan University

Project

MSA Decant Refurbishment Project

Drawing Title			
Application Plan - MTC			
Drawn by	SB	Checked by	LMB
Status		S4	Scale @ A3
Job no.	Dwg.no.	Rev.	
11264	11264-CAA-05-ZZ-DR-A-008002	P02	