


notes

This drawing is subject to a detailed building and site survey, therefore no guarantee of its accuracy can be given.
This drawing has been draughted in accordance with the clients design requirements.
All areas are approximate and are subject to a detailed building and site survey and further design development.
All dimensions should be checked prior to commencement of construction on site. Measurements should not be taken off the drawing.

All dimensions shown are in millimetres (mm).

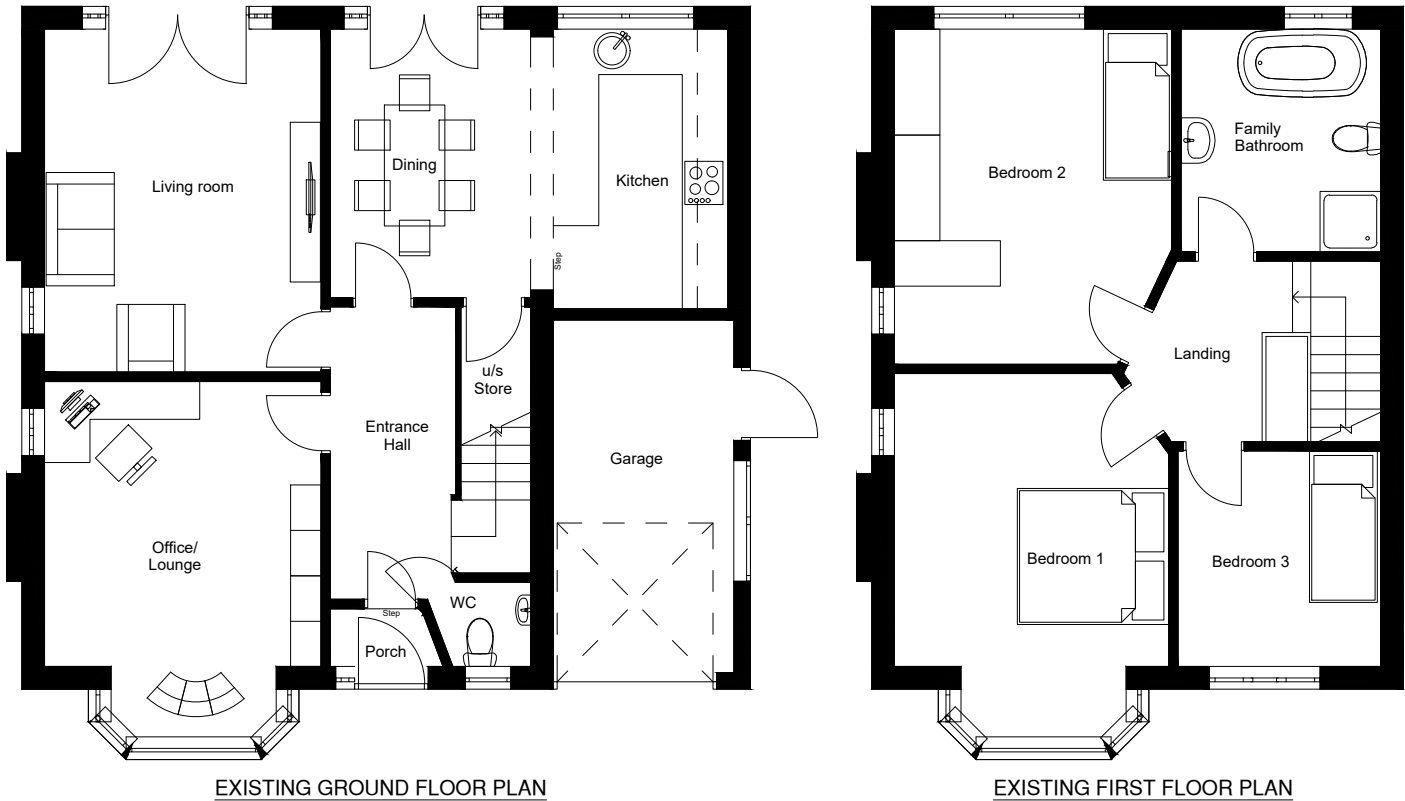

C2	B Regs amended to BCO requirement	02.11.17
C1	B Regs amended to BCO requirement	01.10.17
C0	B Regs Issued	13.08.17
PL2	First floor rear extension removed	27.07.17
PL1	Extension extended to rear over two storeys with new single storey rear. Side extension stepped back from front by 1500mm.	04.05.17
PL0	Planning Issue	17.10.16



revisions
NADA Architects Ltd
169 Kingsway
Burnage
Manchester
M19 2ND
Mob: 07974 735527
E: ahmed@nadaarchitects.com
W: www.nadaarchitects.com

D - design	PL - planning	PT - pre-tender
T - tender	P - preliminary	
C - construction	R - record	

MR HARIS DOULGERIDIS

TWO STOREY EXTENTION
107 EGERTON ROAD NORTH,
MANCHESTER, M16 0BR

B REGS PLANS
EXISTING FLR PLANS

scale 1:100 @ A3	date 17.10.16	drawn	checked
---------------------	------------------	-------	---------

job no	(category) dwg no	revision
--------	-------------------	----------

16-417 (10)001 C 2

Drawing measurements shall not be obtained by scaling. Verify all dims prior to construction. Immediately report any discrepancies on this drawing to Architect. This drawing shall be read in conjunction with associated specifications and related consultant's documents.

CONSTRUCTION