

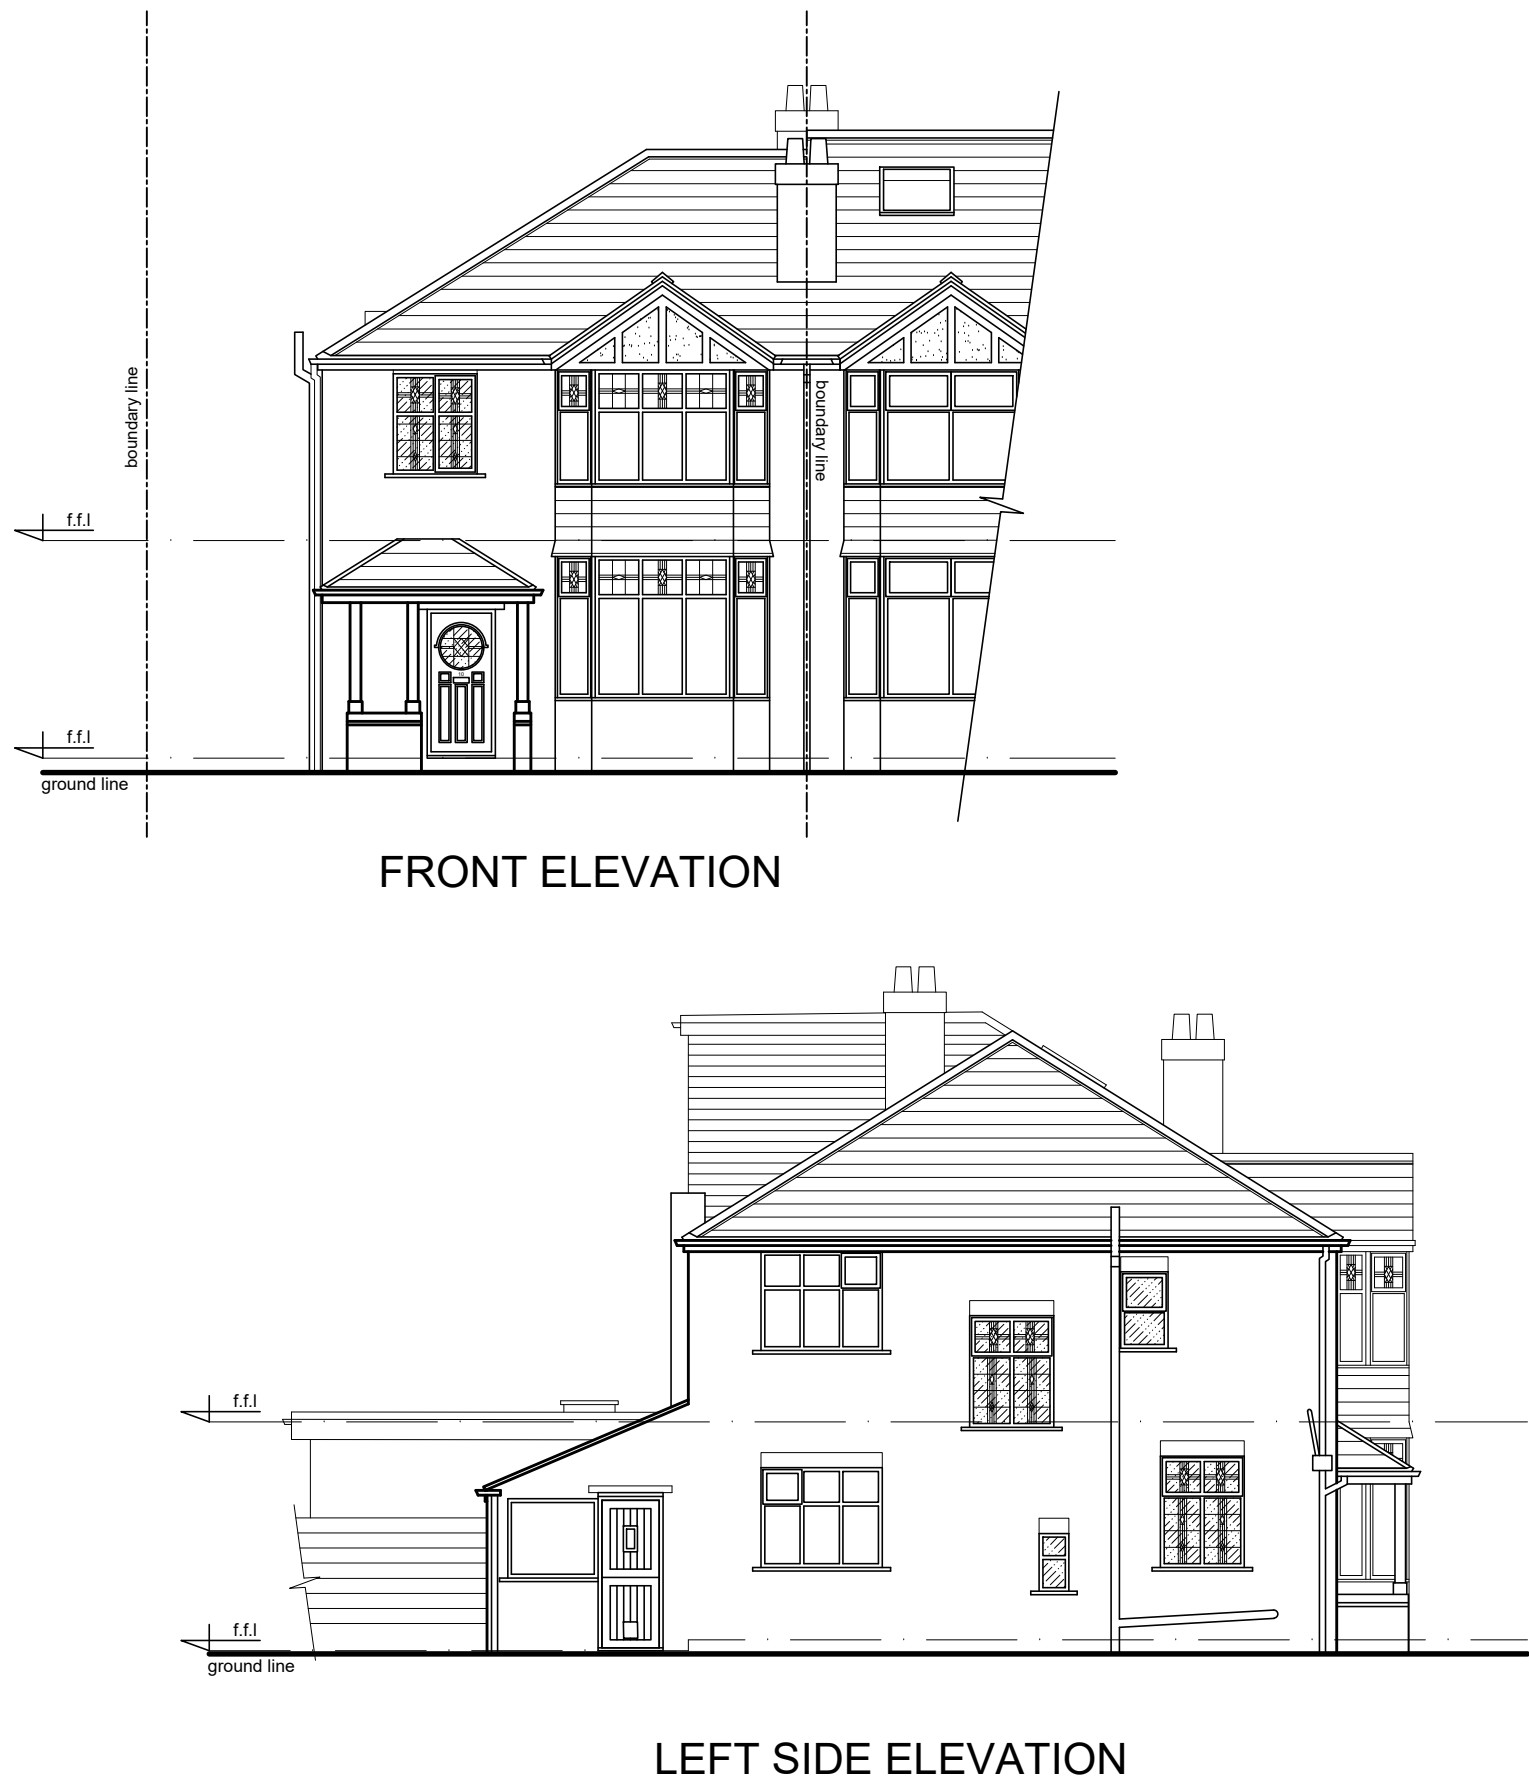
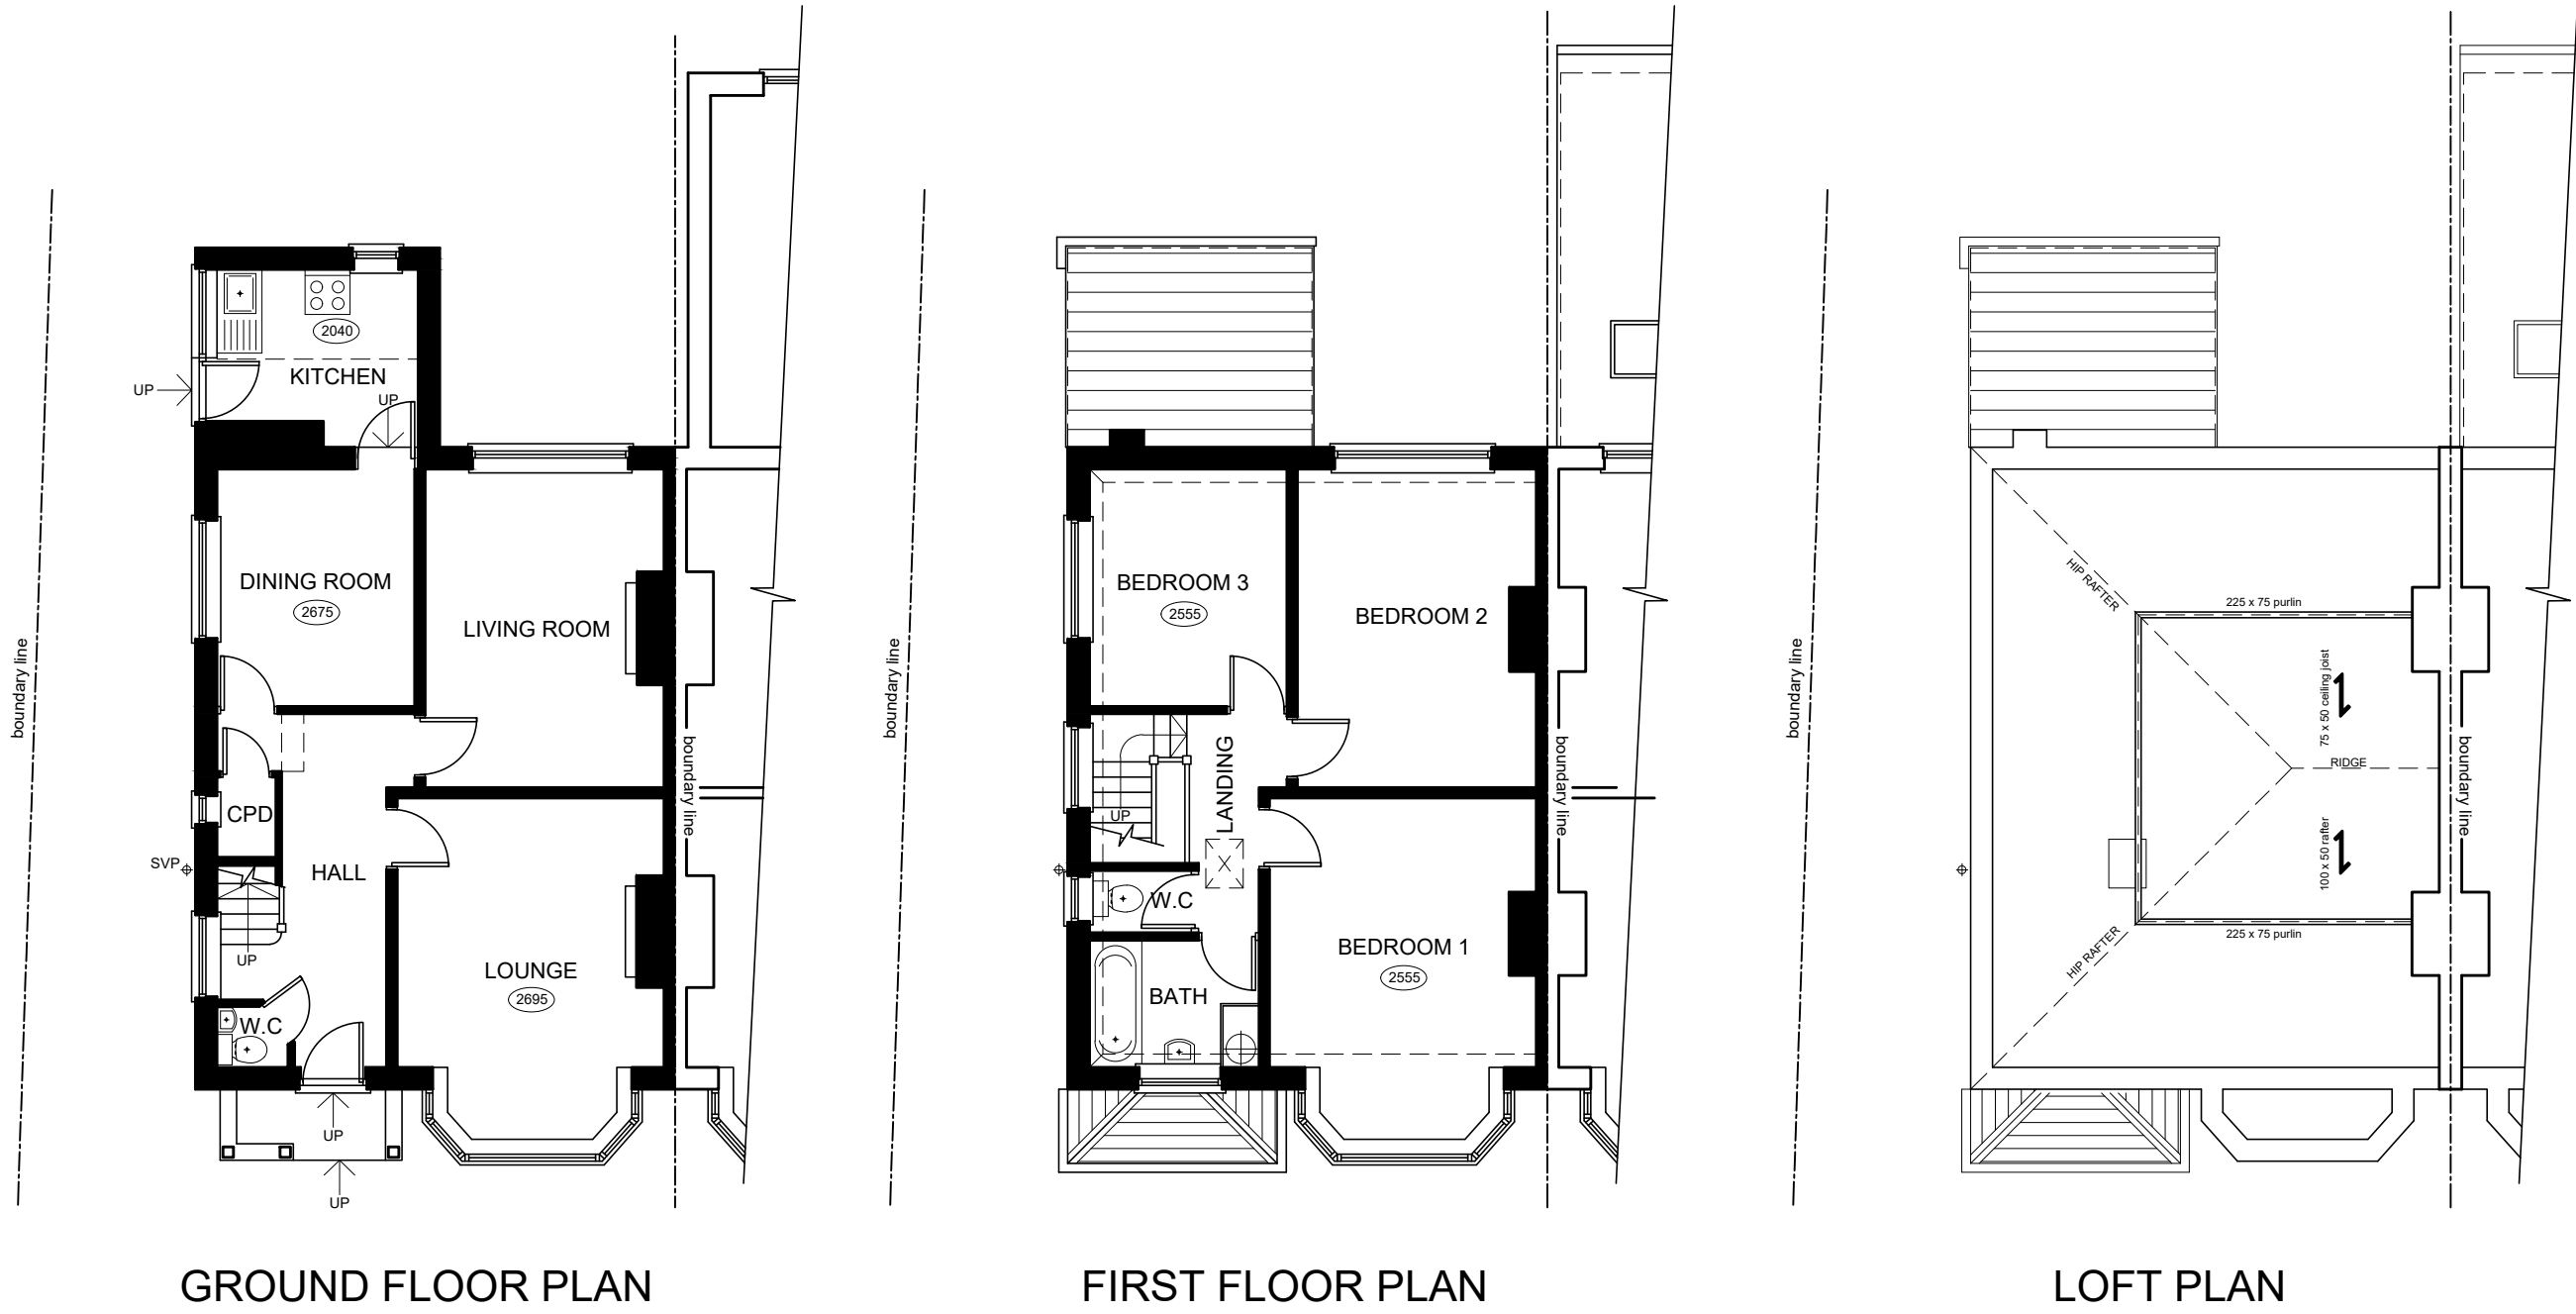


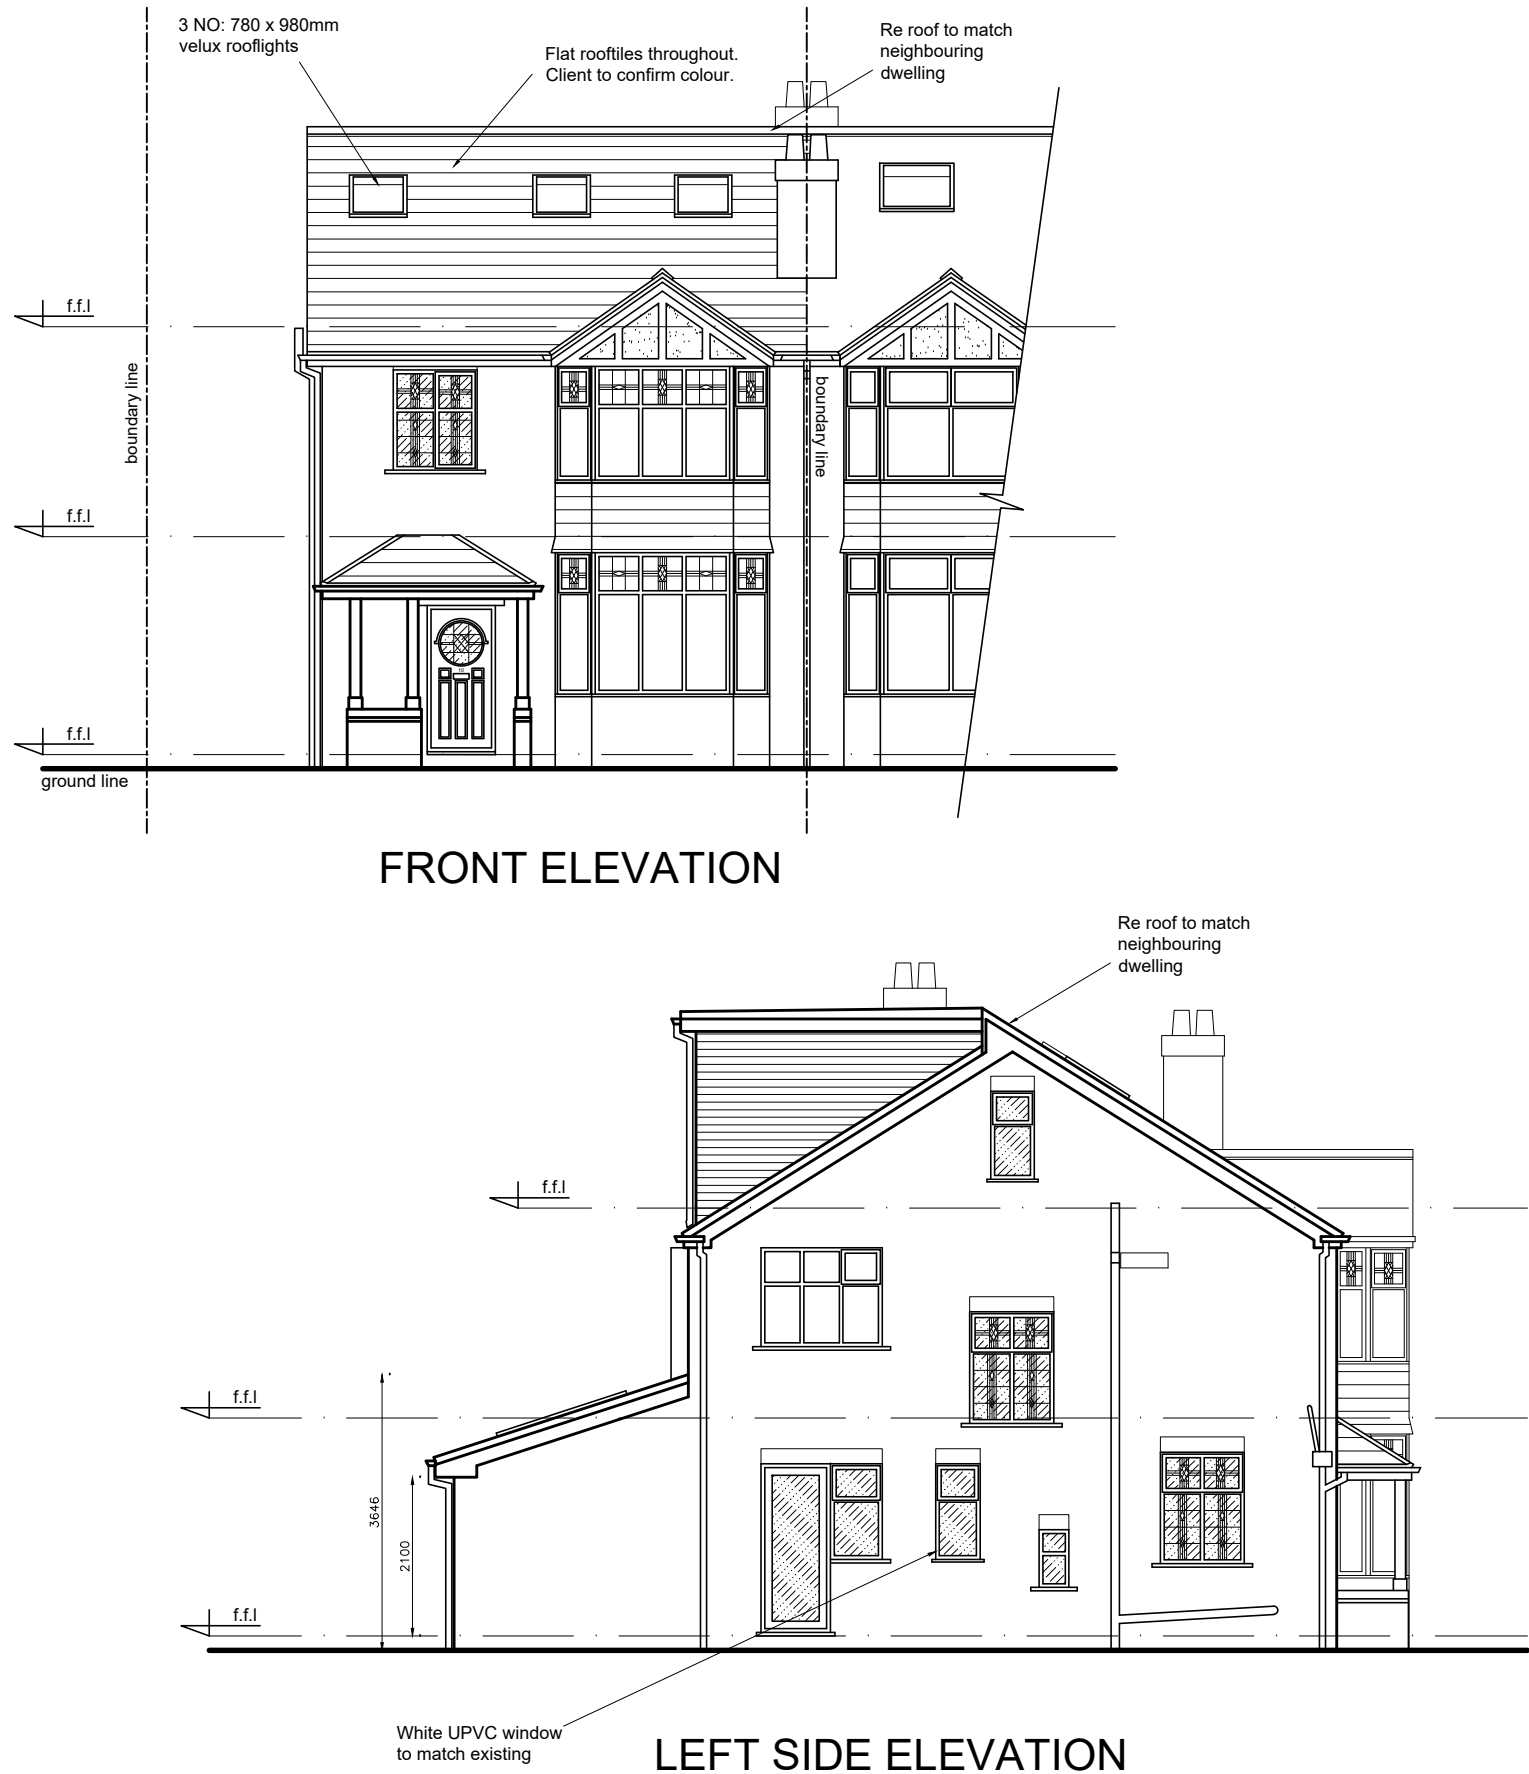

EXISTING PLANS & ELEVATIONS

1:100 scale bar 0 1 2 3 4 5metres

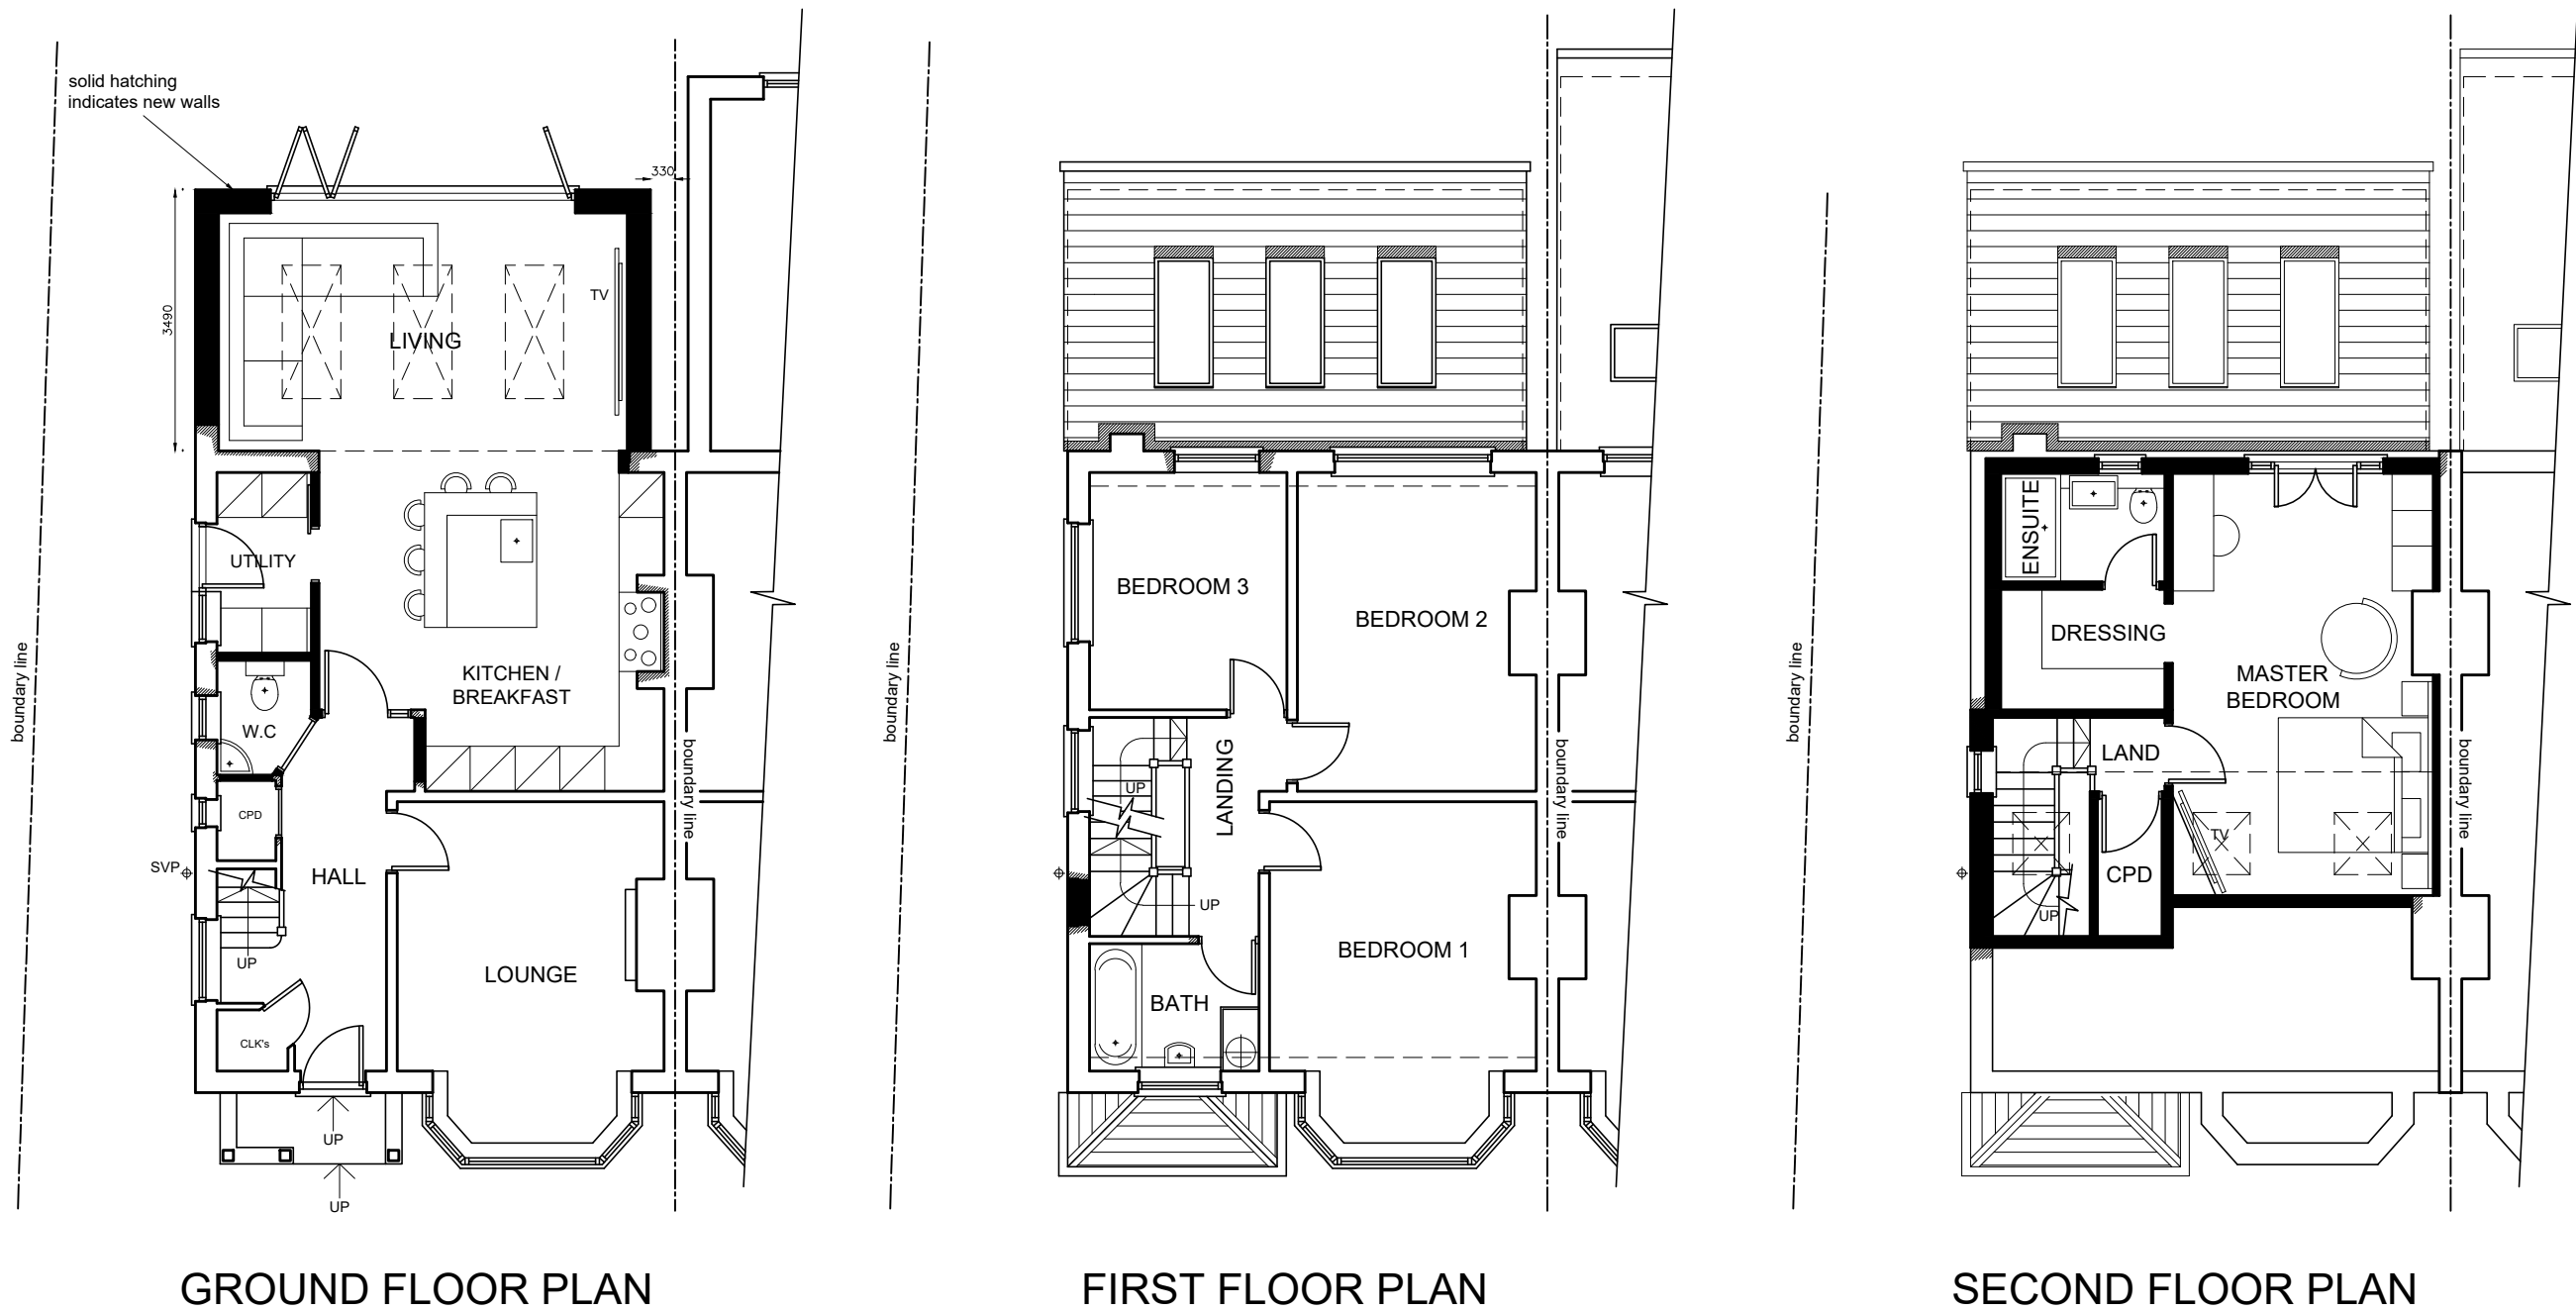

PROPOSED PLANS & ELEVATIONS

1:100 scale bar 0 1 2 3 4 5metres

R J G Architecture Ltd For All Your Architectural Design Requirements	Project 10 Woodside Road Firswood Manchester		
	Prop Title Existing & Proposed Plans & Elevations		
1st : 01511 341 644 e-mail: info@rjgarchitecture.com	Drawn by C.S	Scale: WALL 1:100	Date Dec. '21