



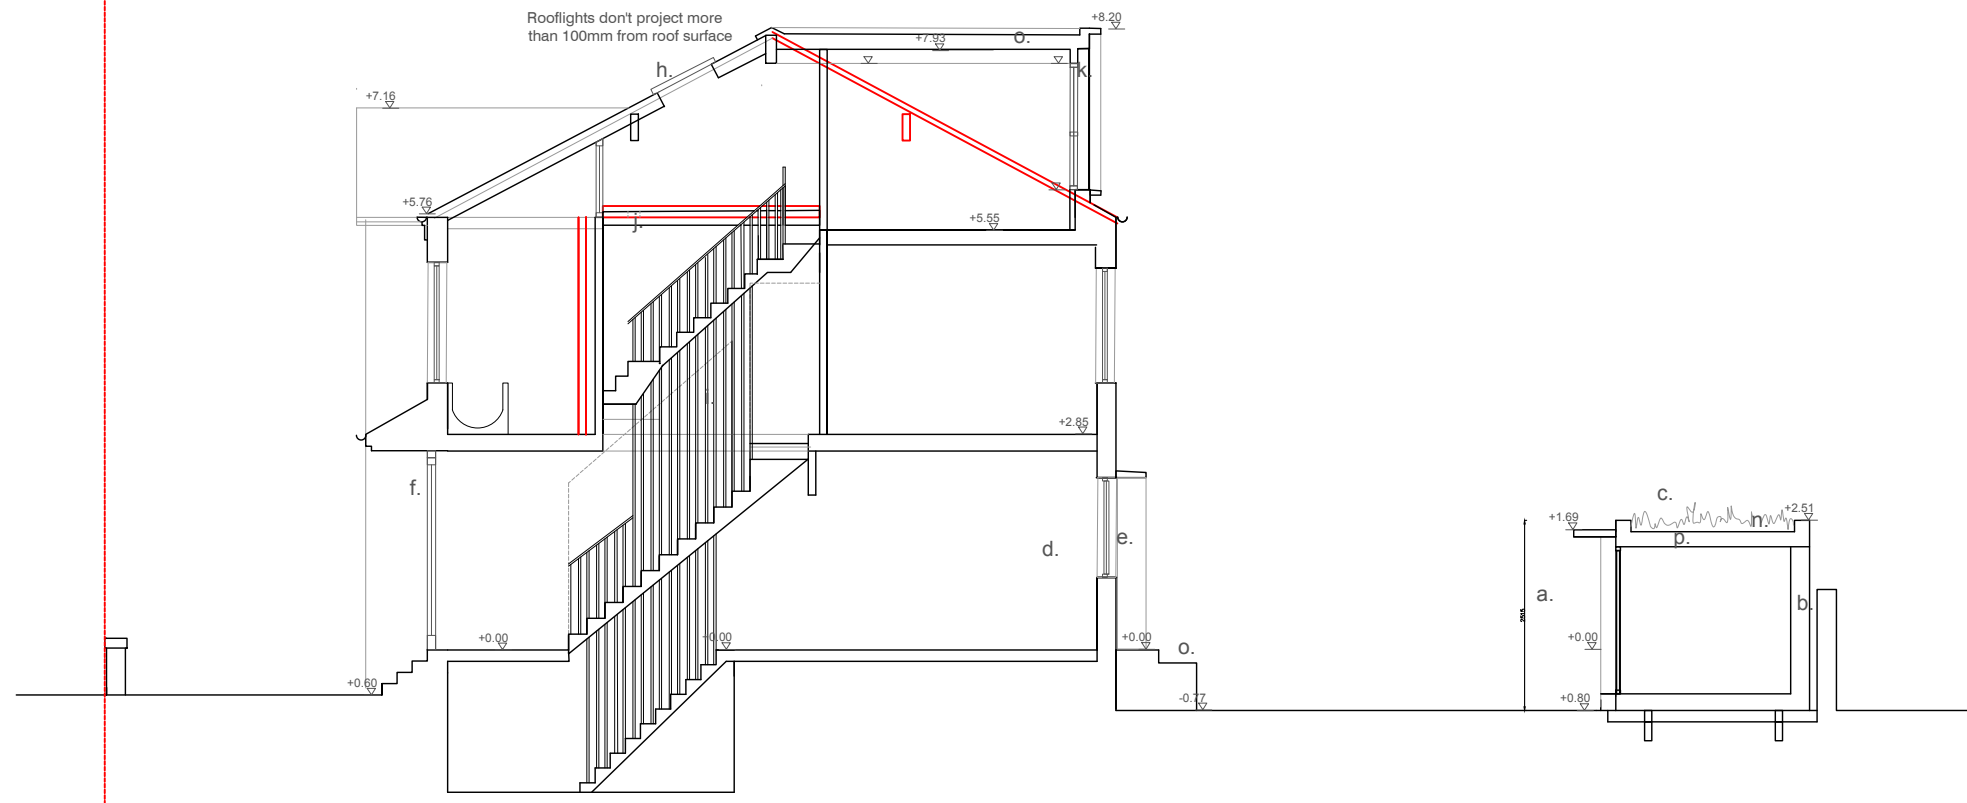


Section AA as proposed

Notes:

- a. New garden studio 2.5m high
- b. Existing boundary wall retained
- c. aluminum sliding door
- d. Existing opening, enlarge new aluminum windows
- e. oxidised copper clad surround
- f. Replacement front door - timber and glazed
- g. Replacement windows - to be timber sash and case in dark green colour
- h. New flush fitted roof-light
- i. New staircase
- j. Replacement floor to create new loft conversion
- k. Oxidised copper cladding
- l. New aluminum sliding doors to existing opening
- m. Timber/charred cladding
- n. Sedum roofing on single ply/EPDM membrane
- o. New garden steps/planter
- p. Simple ply/EPDM membrane
- q. Pergola structure
- r. New attic bathroom

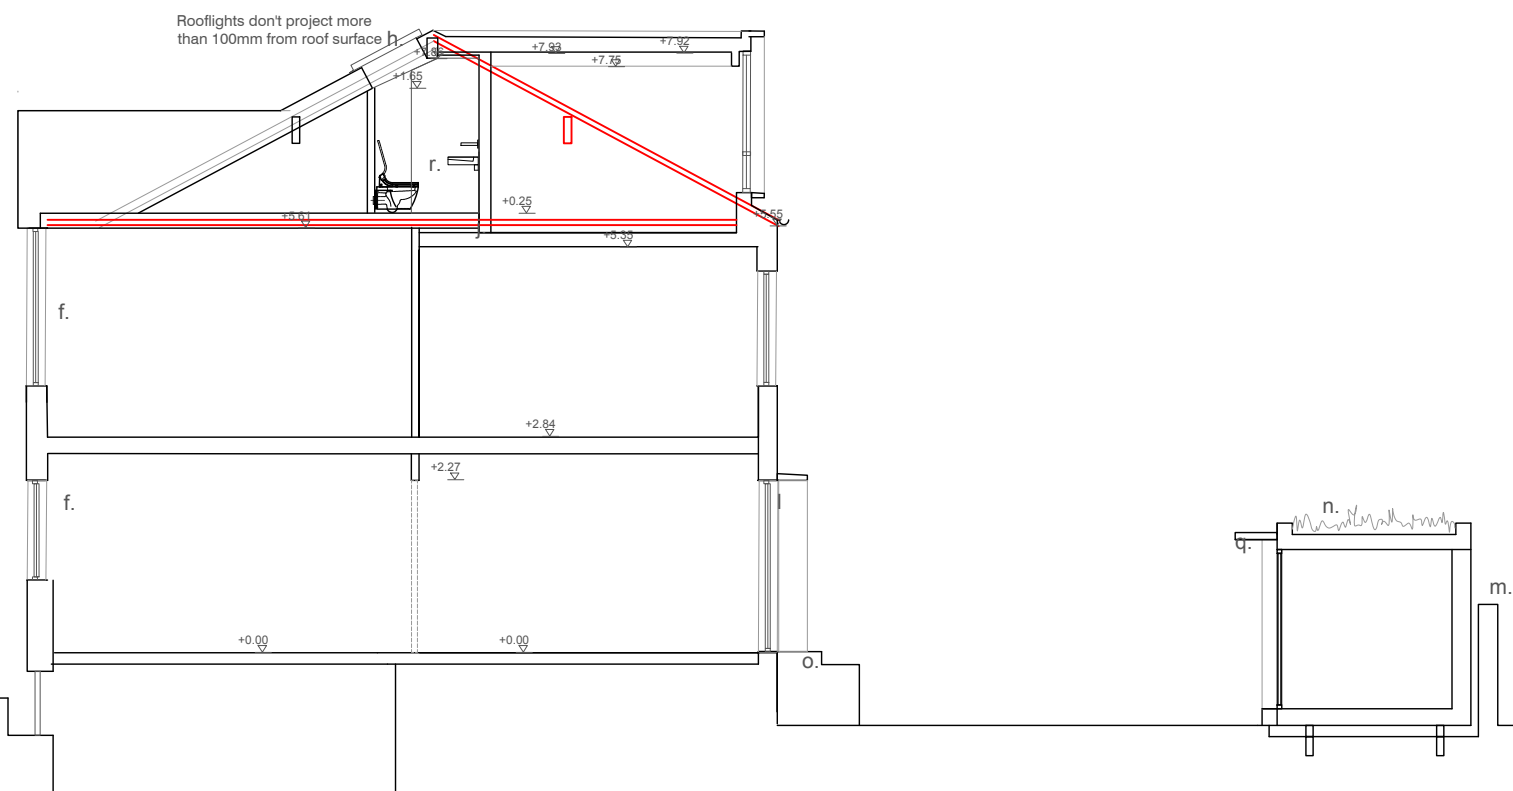

Section BB as existing

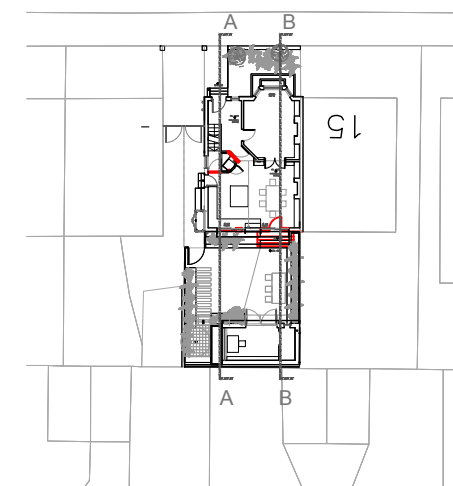

Key plan NTS

Note: This drawing is copyright
Do not scale from this drawing
Note: to be read in conjunction with Structural Engineers
Information, specification and drawings
All setting out dimensions to be checked on site by
contractor and any discrepancies to be noted ASAP.
Windows, steelwork, to be site sized.
All sundry work not shown to be undertaken in accordance
with the British standards

Michael Collins Architect LLP

17 Linden park

Job No.
095 Sections
as proposed

Stage: 3
Status: Planning

024

REVISION:
B
Scale
1:100
@:A3

12 Purwell Lane
Hitchin, SG4 0NE
01462 236866
michael@michaelcollinsarchitects.com
www.michaelcollinsarchitects.com

500 1 2 1:100