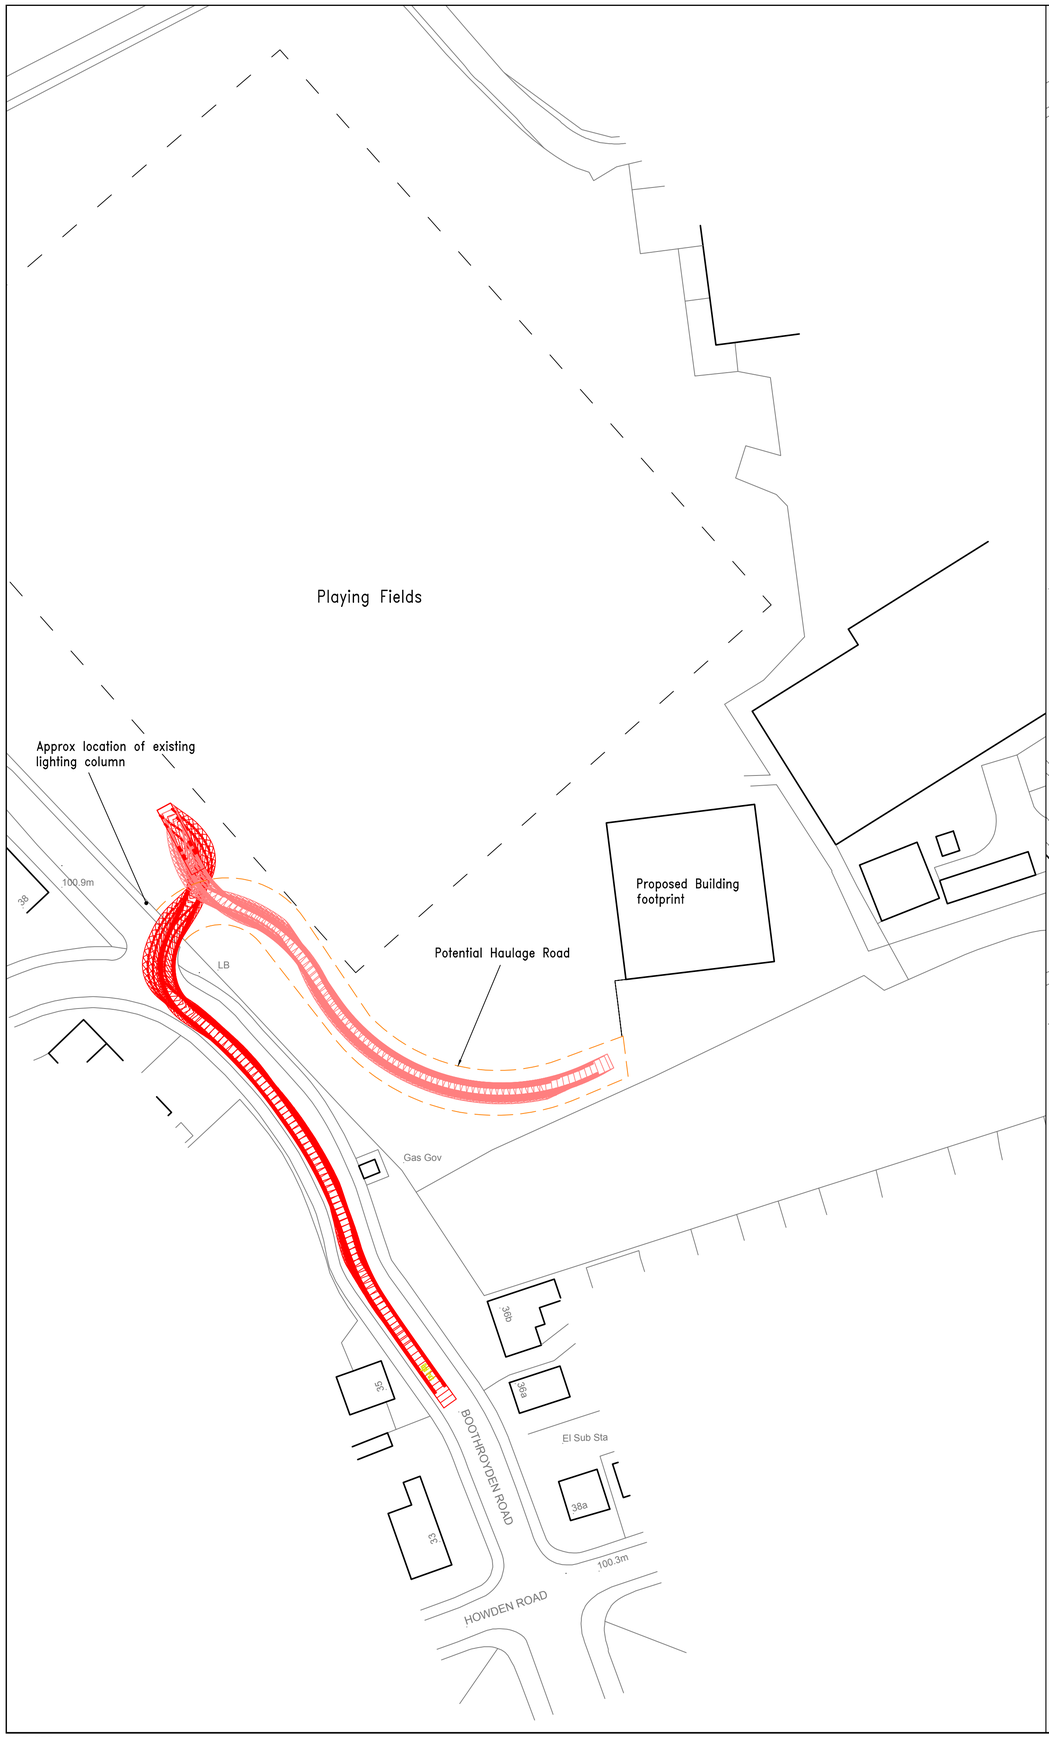

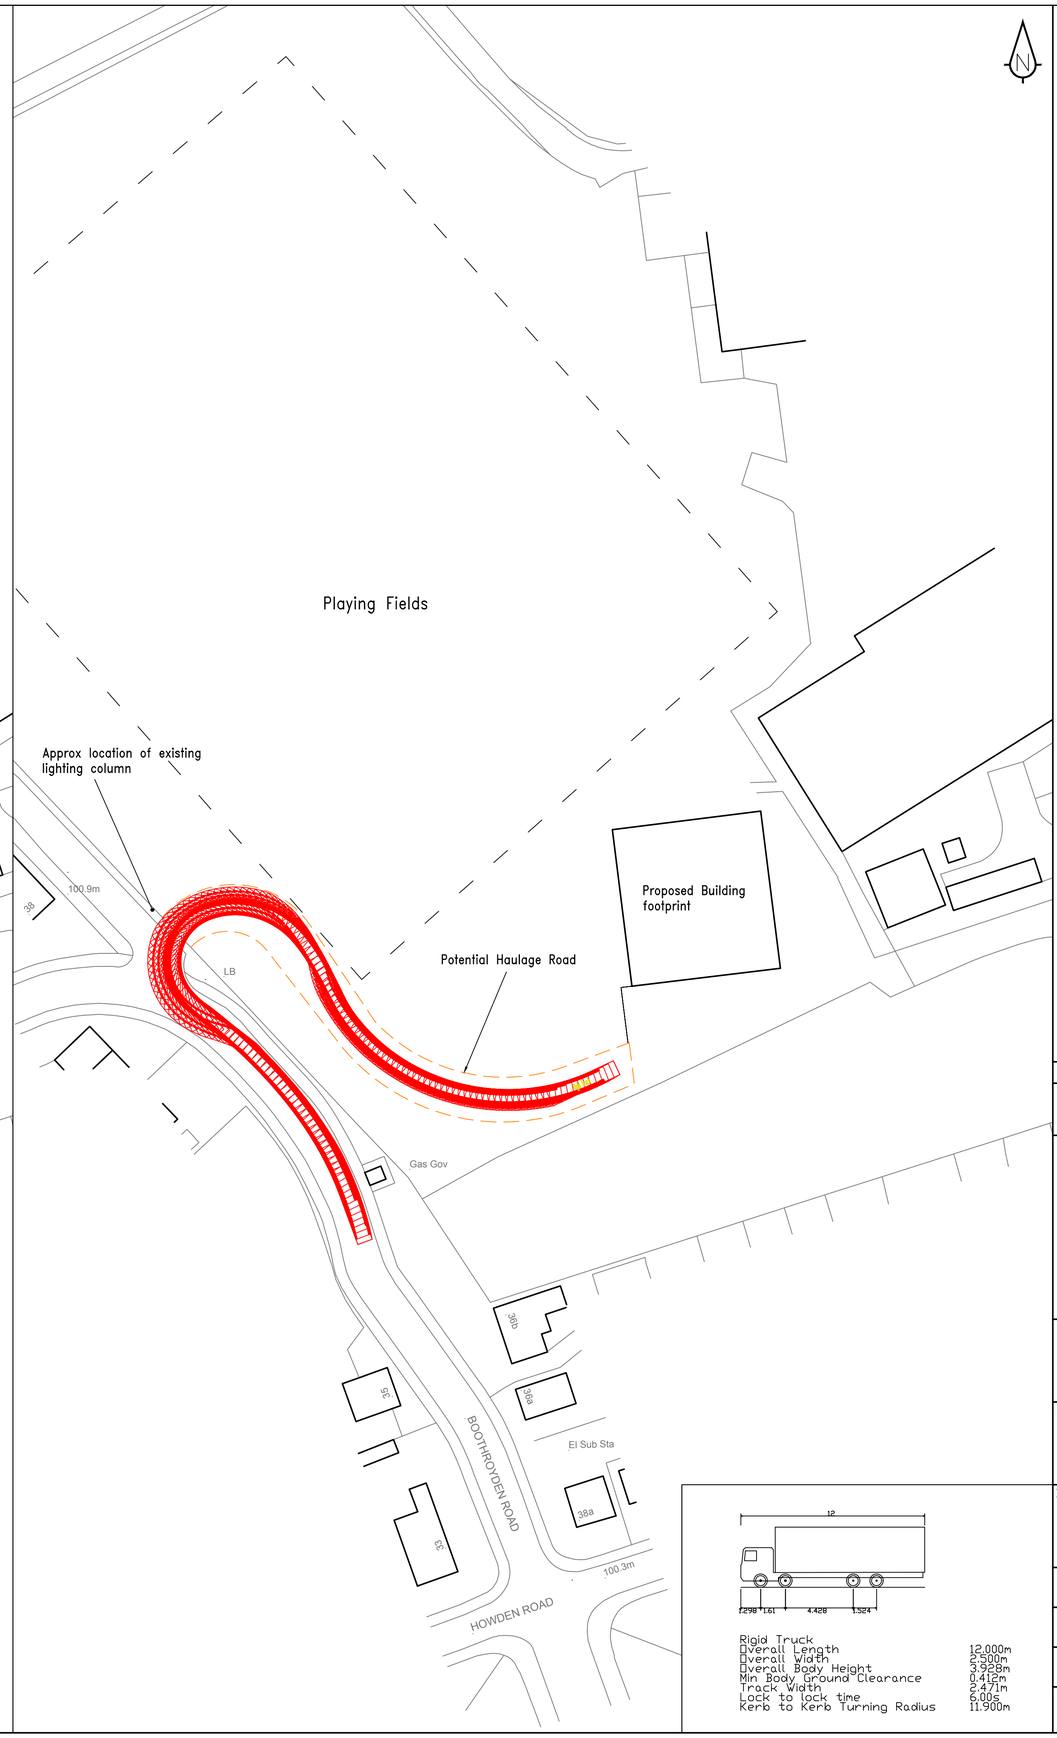

Rigid Truck	
Overall Length	12.000m
Overall Width	2.500m
Overall Body Height	3.228m
Min Body Ground Clearance	0.412m
Track Width	2.471m
Lock to lock time	6.00s
Kerb to Kerb Turning Radius	11.900m

Rev	Amendment	Drawn	Date	Checked

sanderson associates (consulting engineers) ltd
Highways | Traffic | Transportation | Water
T 01924 844080 mail@sandersonassociates.co.uk
F 01924 844081 www.sandersonassociates.co.uk

Client
R Developments t/a Rosslee Construction

Project Title
Our Lady's RC High School,
Alworth Road, Manchester

Drawing Title
Swept Path Analysis of a
12m Rigid Vehicle
on Potential Haulage Route

Scale: 1:500	Drawn By: AA
Drawing Size: A1	Checked By: DJC
Date: August 2021	Approved By: DJC
Drawing Number: 300309-002	Rev: A

FILE REF:

© Sanderson Associates (Consulting Engineers) Ltd.