


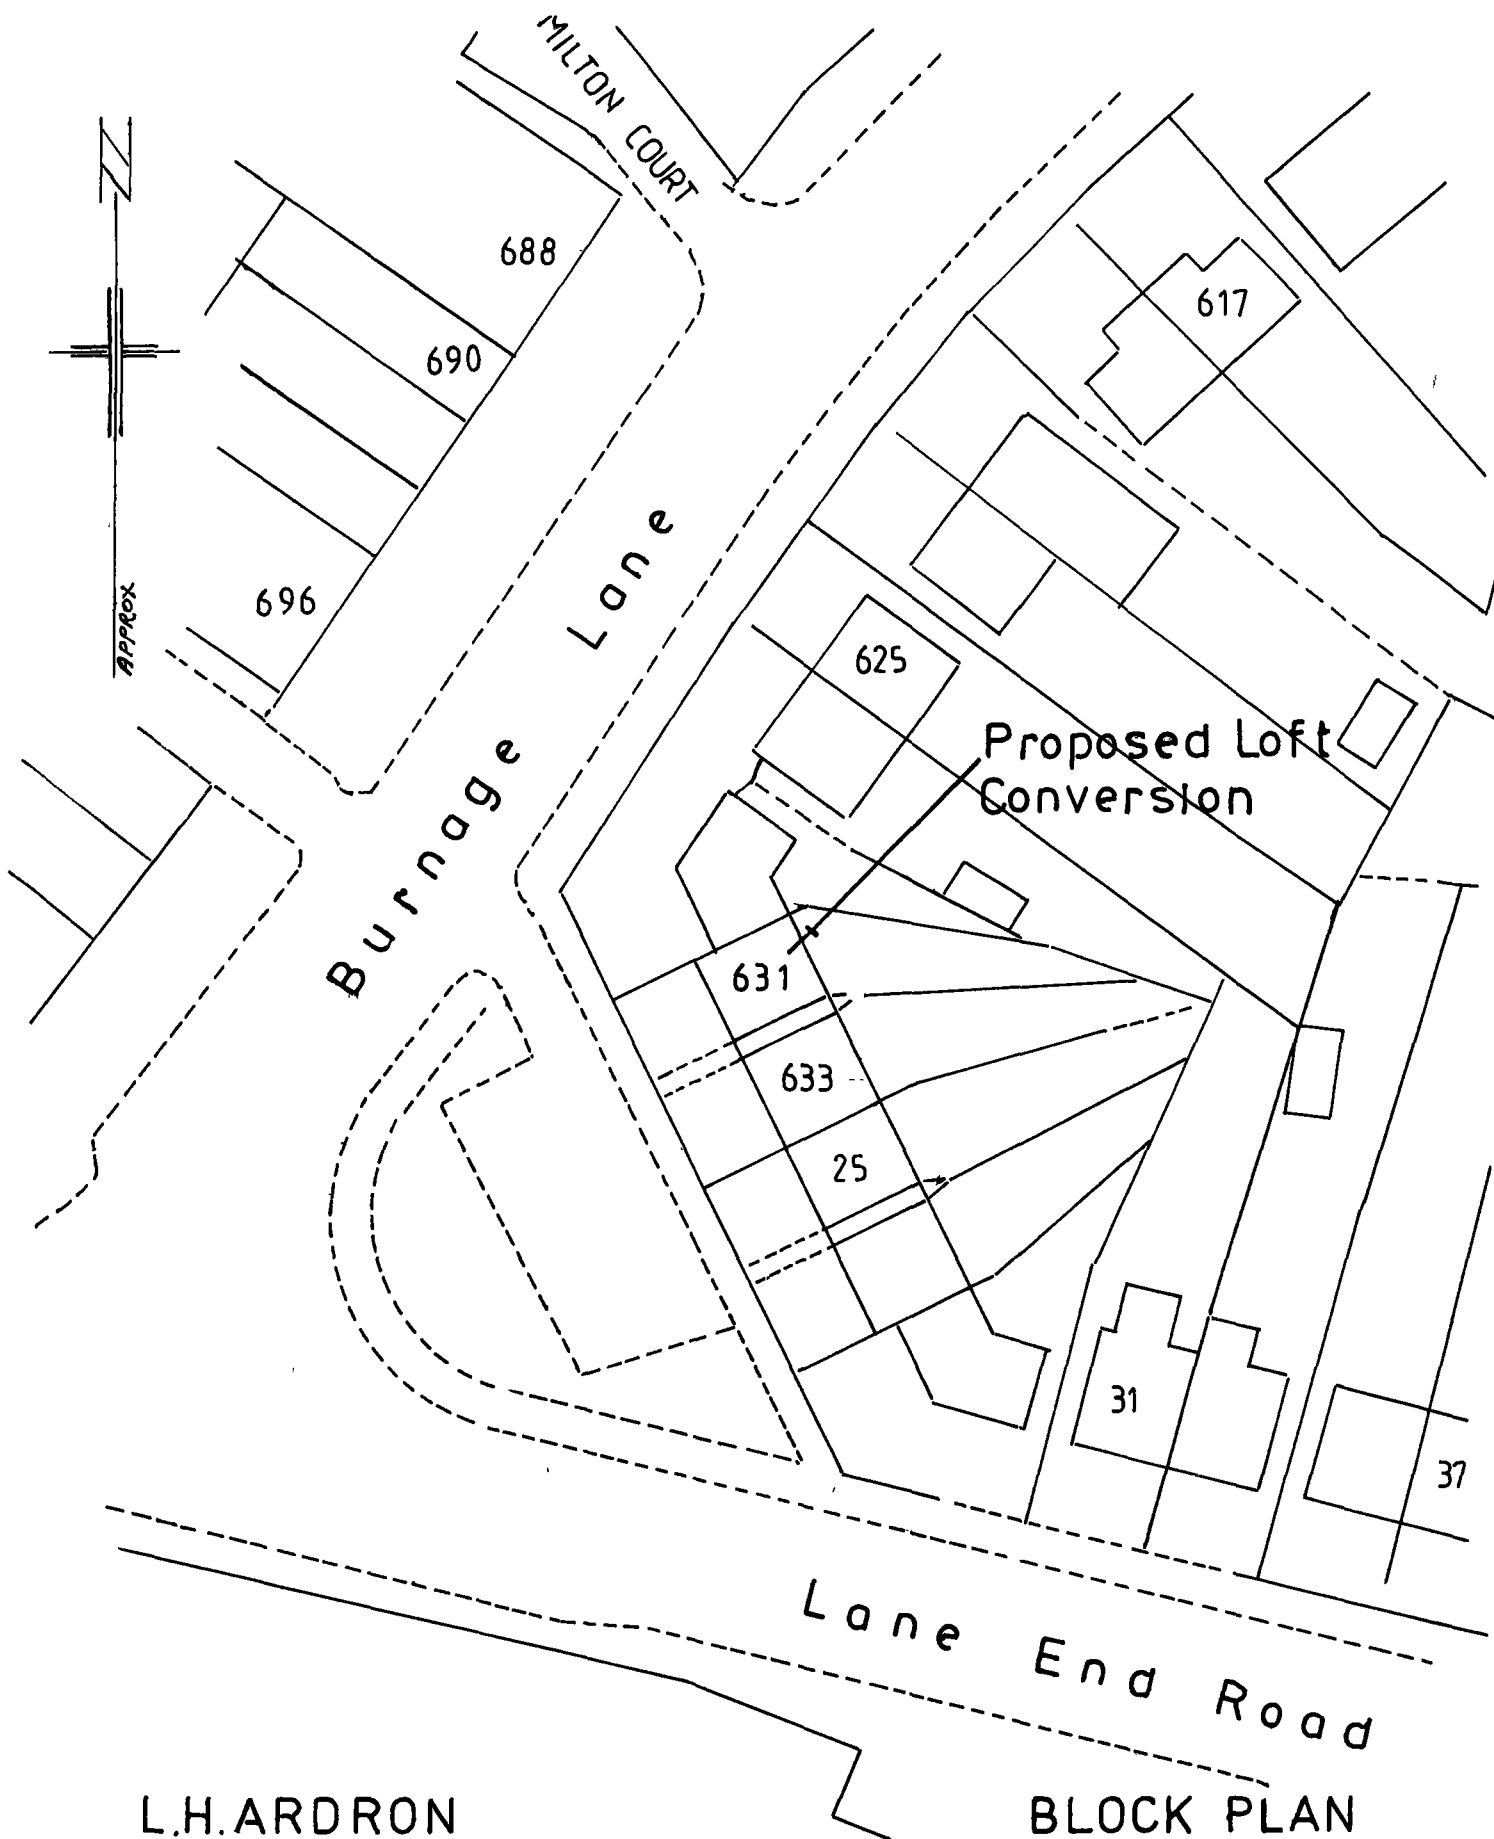

L.H.ARDON
Building Design

tel. 01613207563
m. 07950829709

Date 25.02.2022

BLOCK PLAN
scale 1:500

Proposed Loft Conversion
at 631 Burnage Lane
Burnage M19 1WB for
Habib Ejaz