


**PROPOSED CROSS SECTION: B-B**

---


**Scale 1:50**

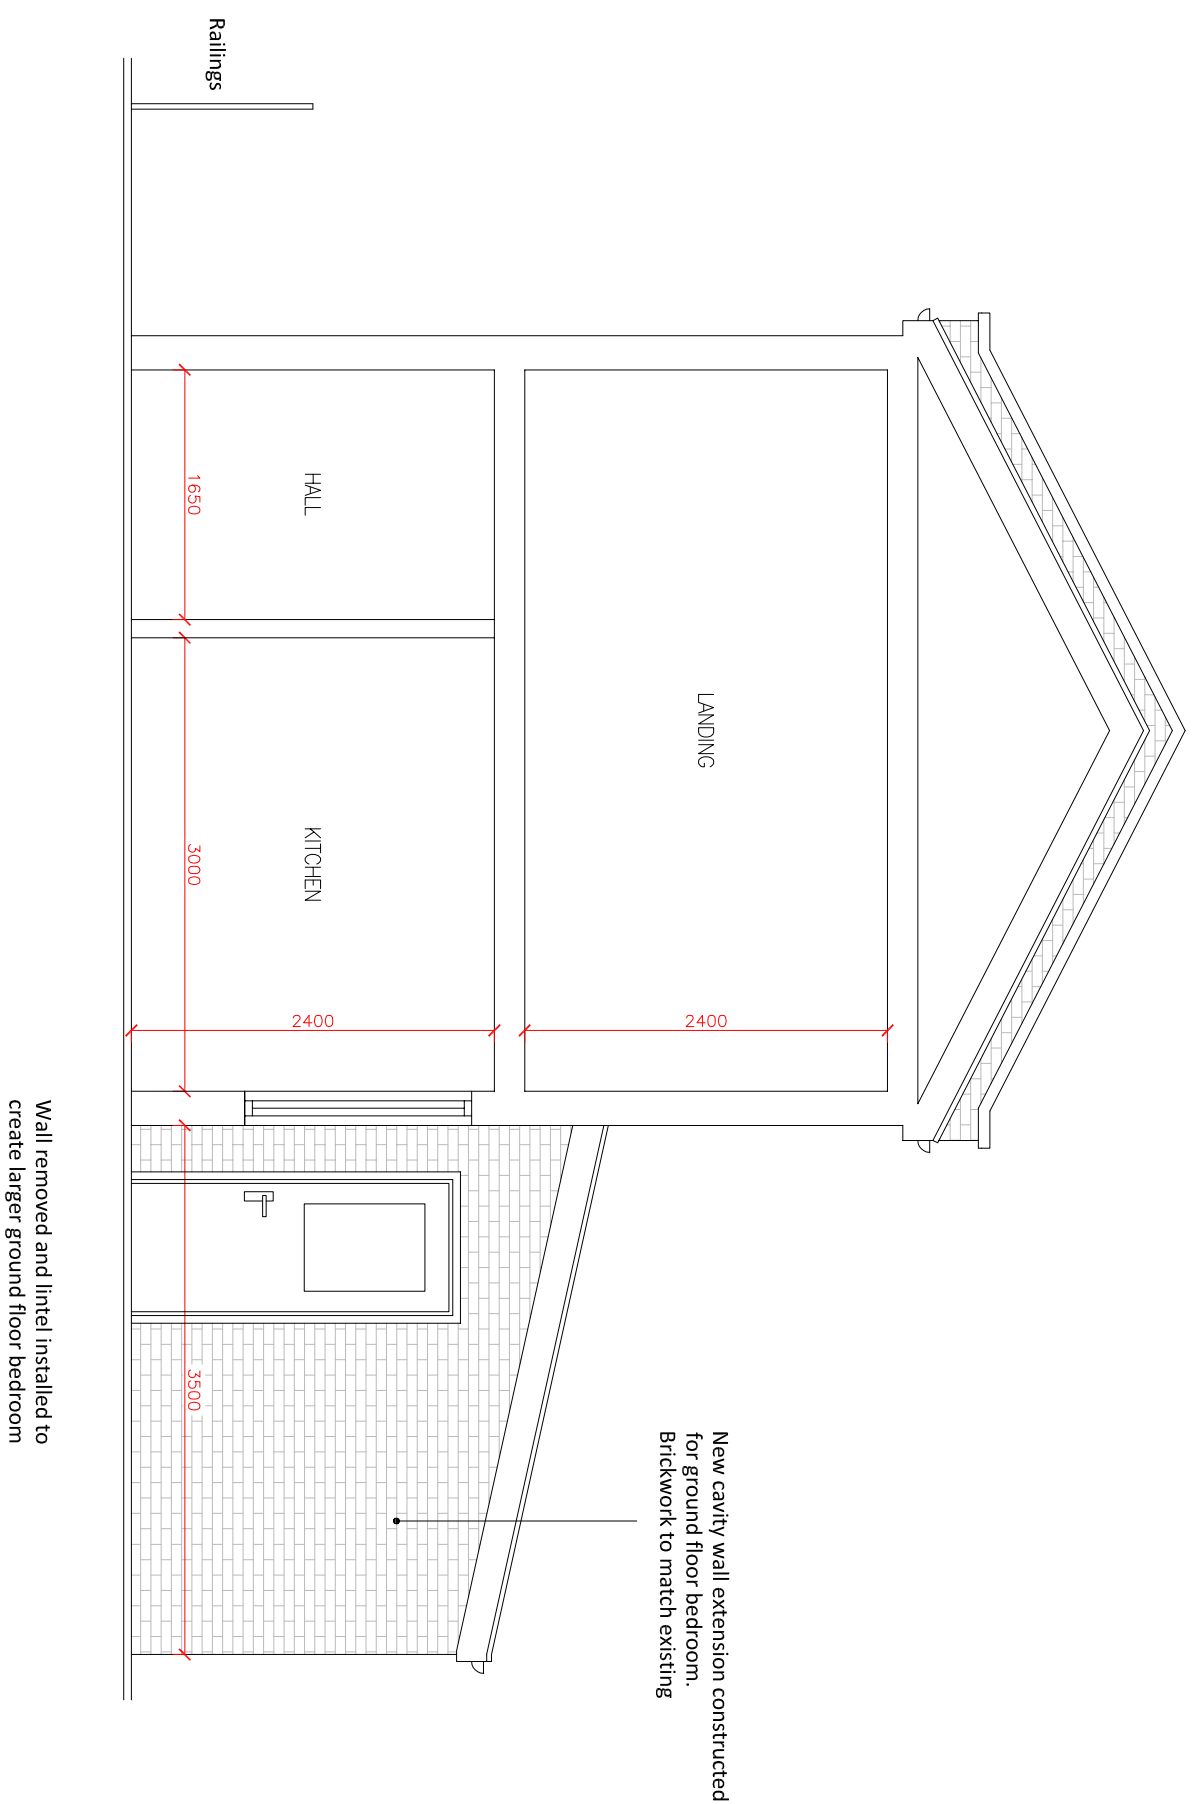

**PROPOSED LAYOUT**

---

**Scale 1:100**

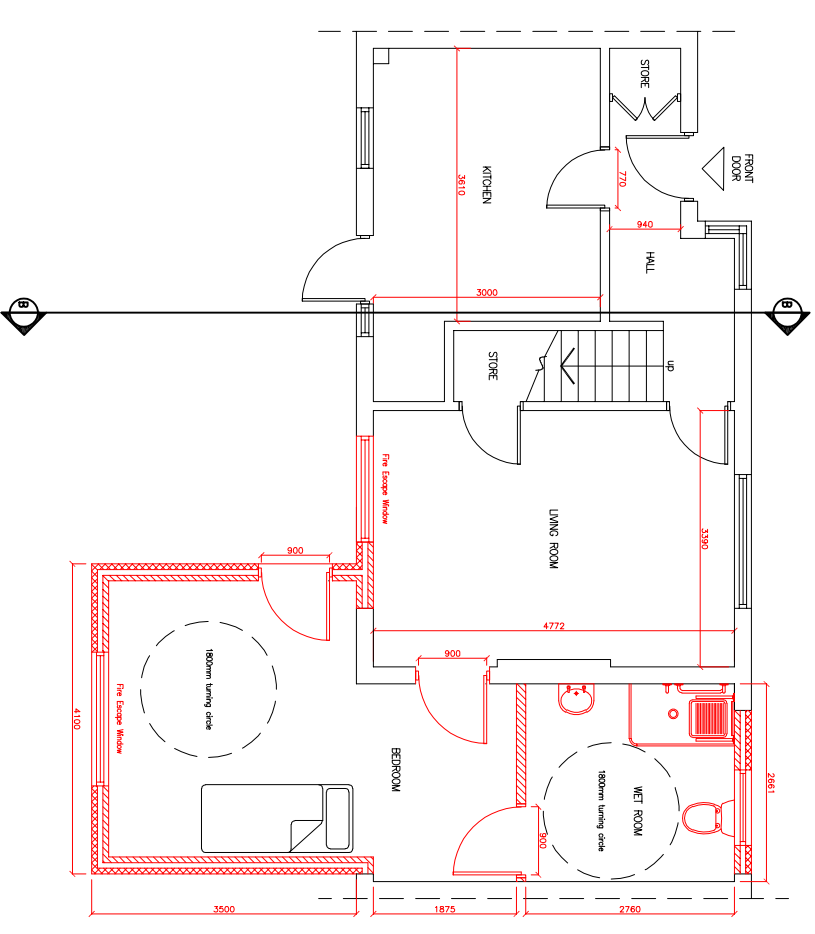[illegible]