



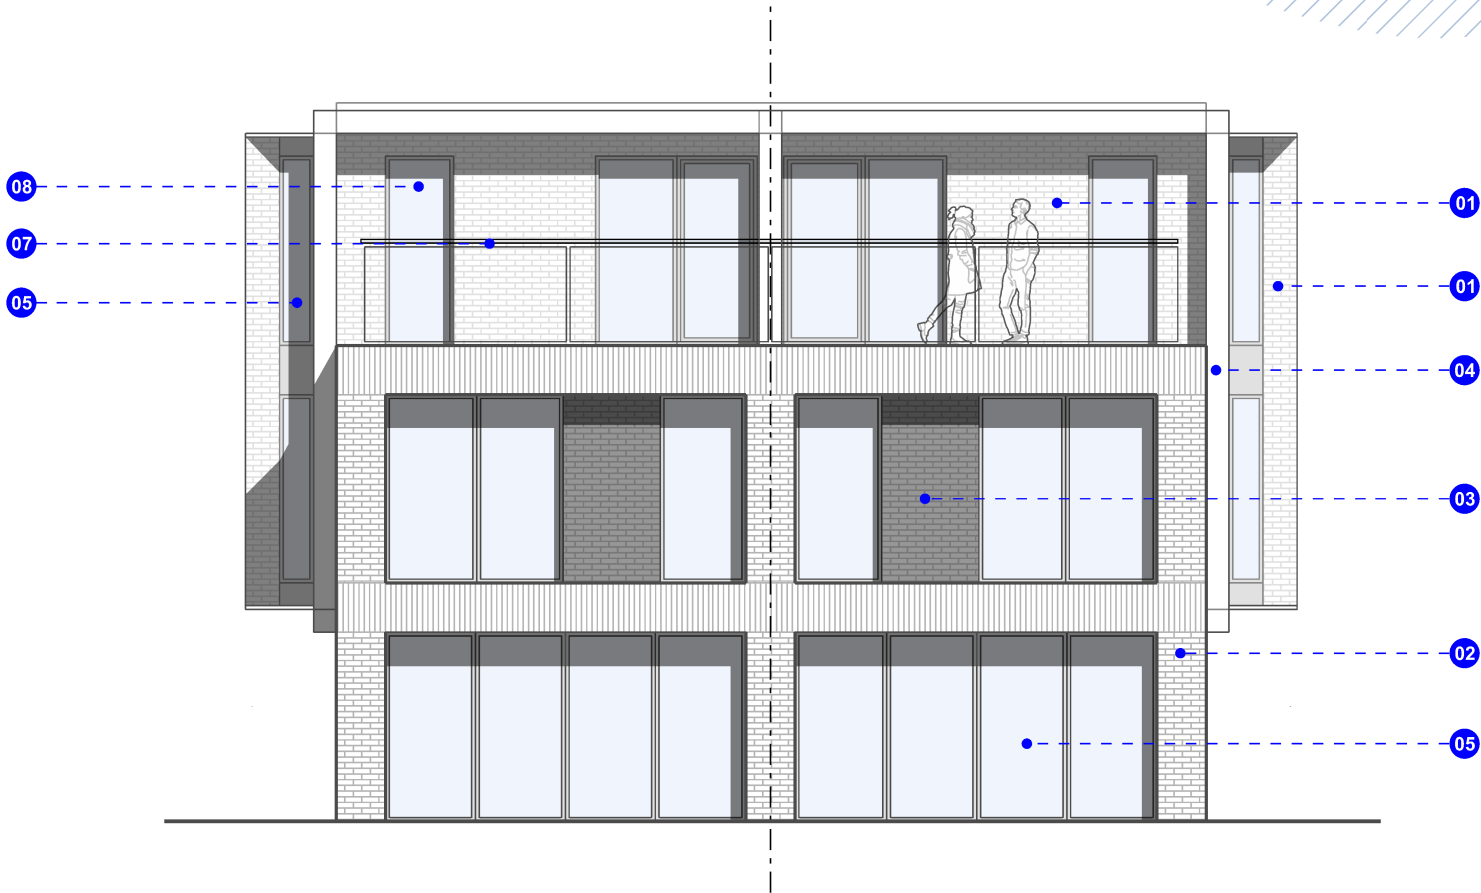

Notes:

All dimensions are in millimetres unless otherwise noted.
All dimensions to be checked on site before proceeding with work.
All omissions and discrepancies to be reported in writing to Project 3 Architects Ltd.
Areas indicated on this drawing are approximate and indicative only.
© Project 3 Architects Limited Registered in England & Wales Number 08021795.

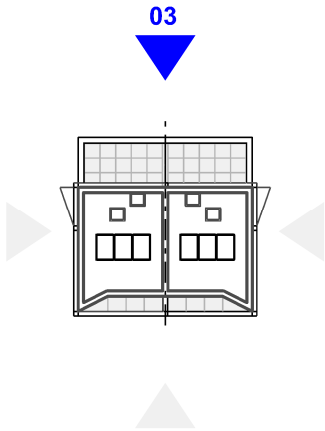

P01	18/02/22	Planning	MS
Rev:	Date:	Description:	By:



MATERIAL LEGEND

- 01 Brickwork type 1: white bagged
- 02 Brickwork type 2: light buff
- 03 Brickwork type 3: buff
- 04 Glass reinforced concrete (GRC)
- 05 Aluminium windows
- 06 Timber cladding
- 07 Glass balustrade
- 08 Opaque glazing

PROJECT3
architects

4 back grafton street
altrincham
cheshire
WA14 1DY

0161 233 0575
mail@project3architects.com
www.project3architects.com

Project:
**Land at Cavendish Road
West Didsbury**
Title:
Proposed Elevation 03

Status:	Scale @ ISO A3:
PLANNING	1:100
Drawing Number:	Revision:
0682-P3A-XX-XX-DR-A-05203	P01