


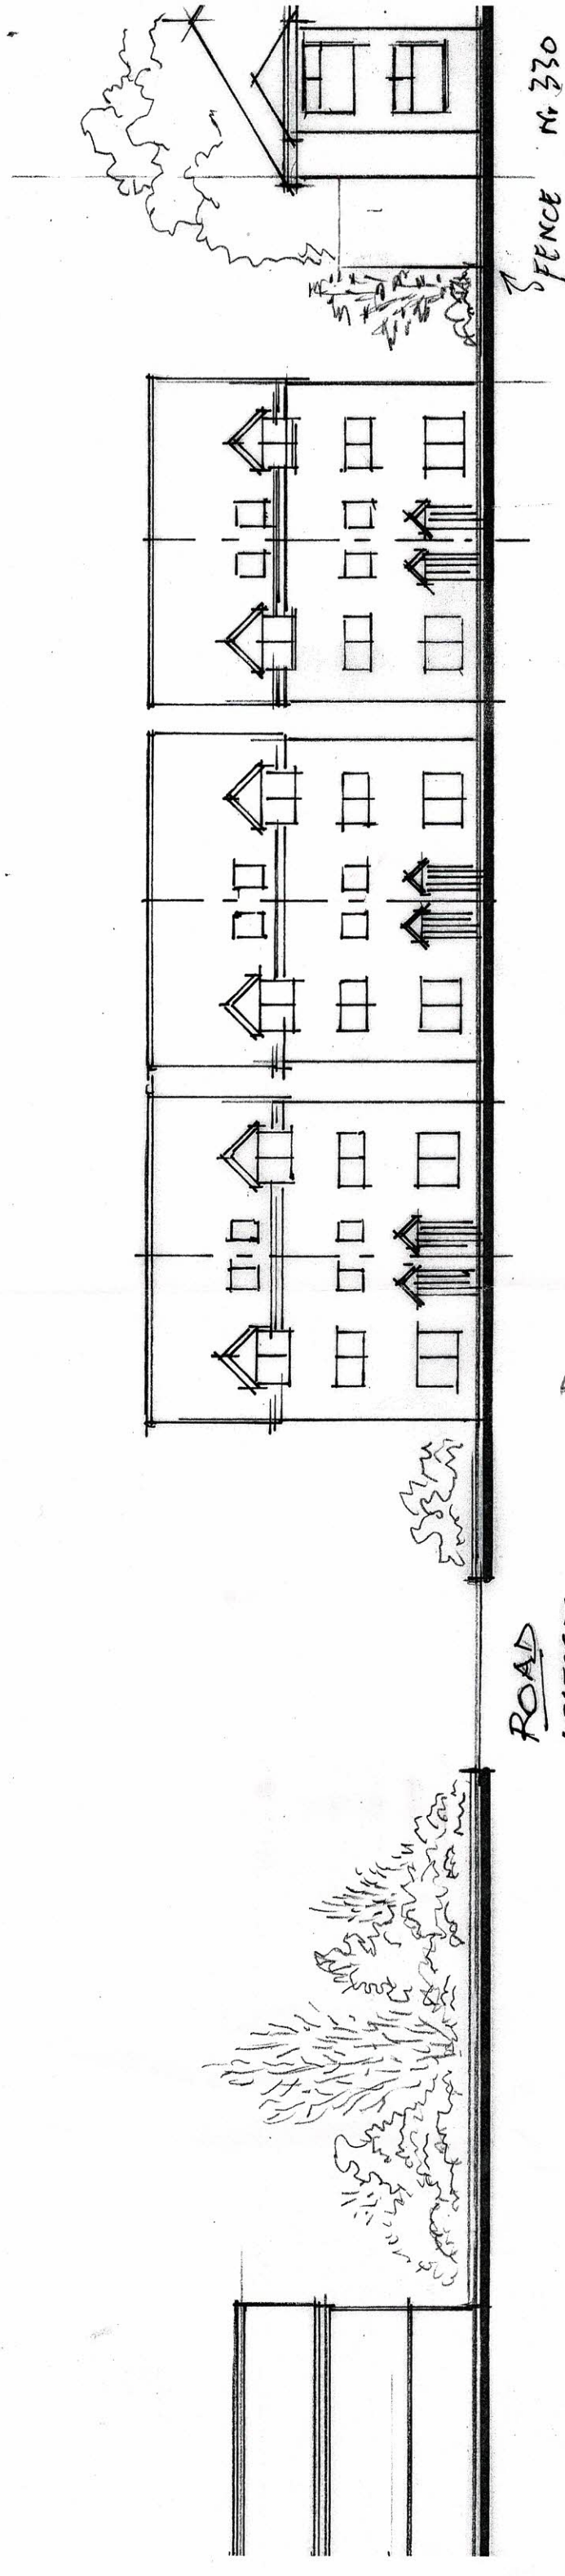

STREET SCENE ~ 1:200

WATERLOO RD. CHEETHAM N8 9AL