
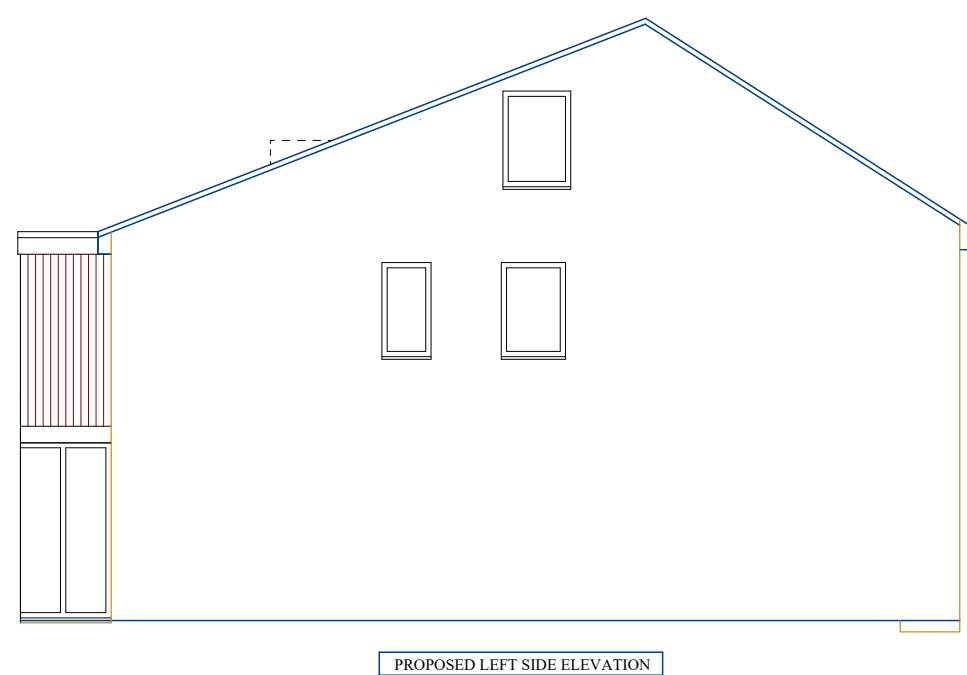
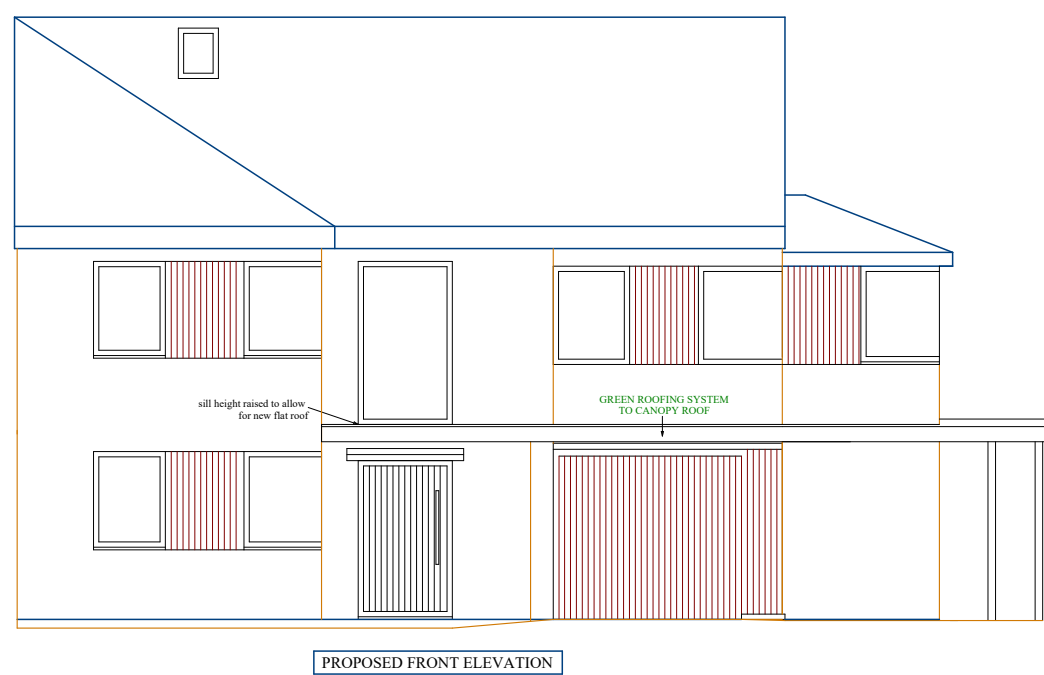
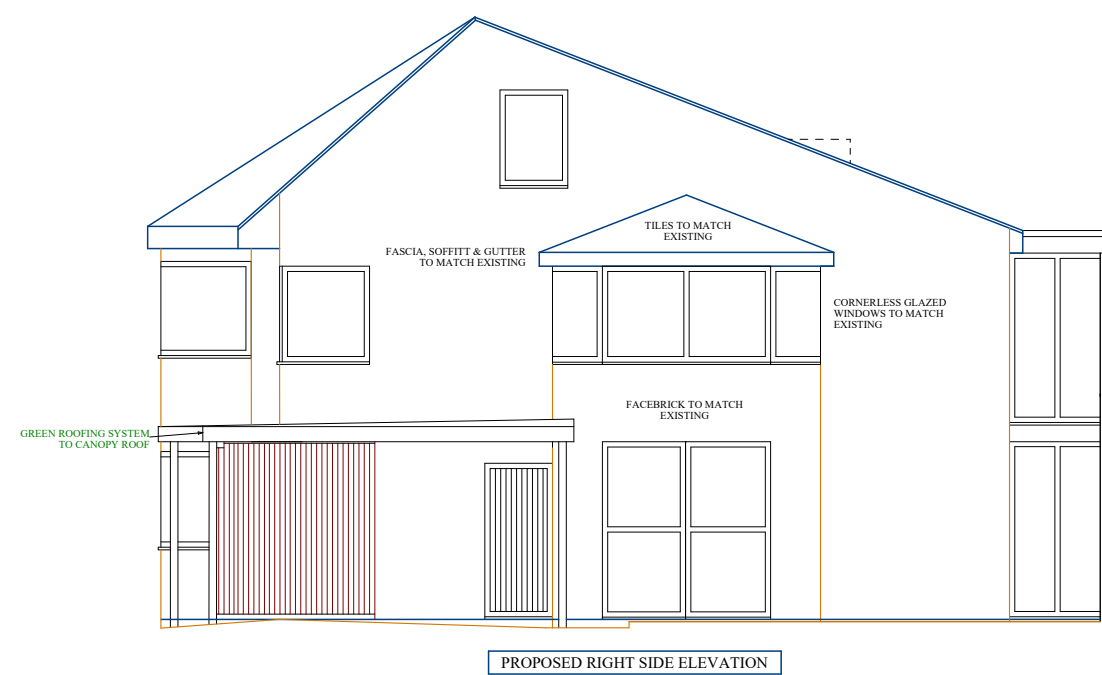
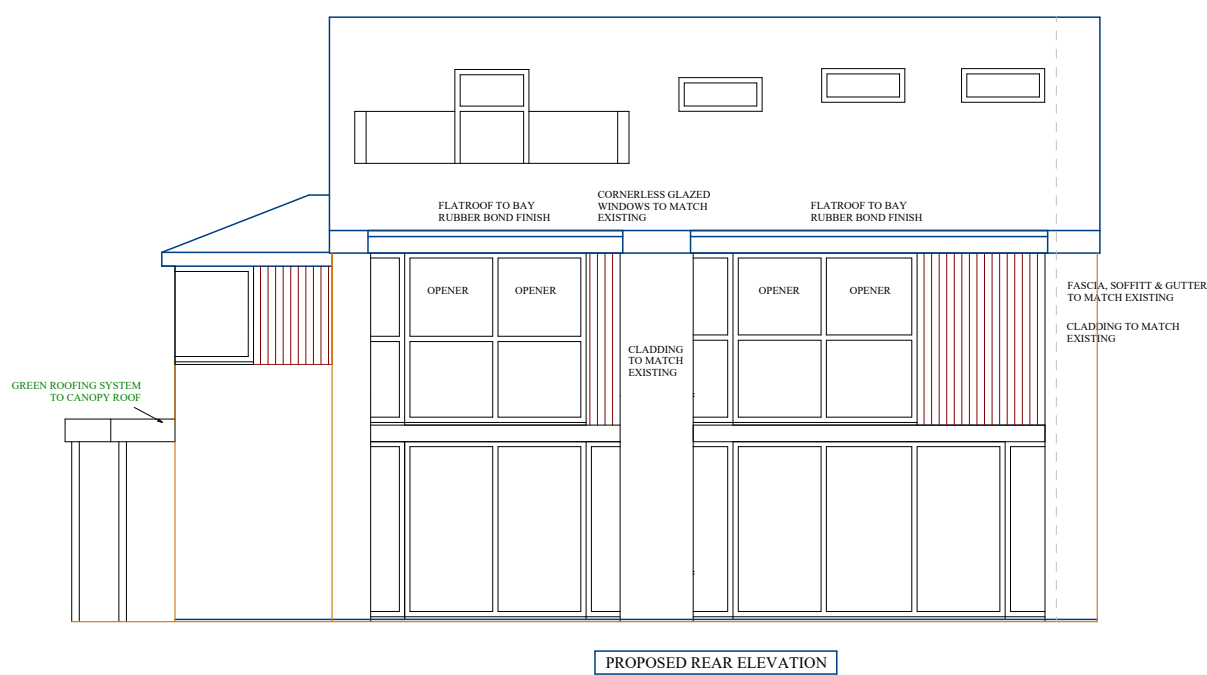
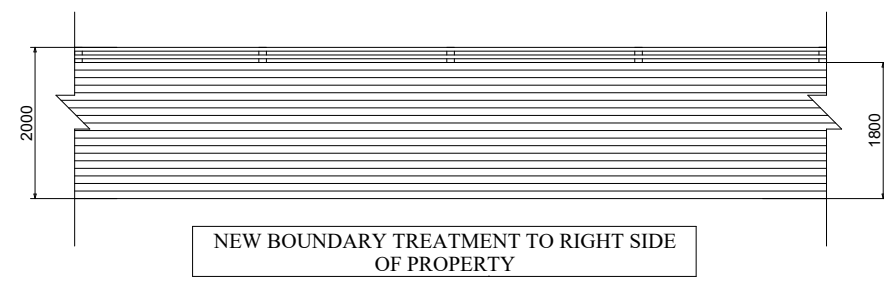
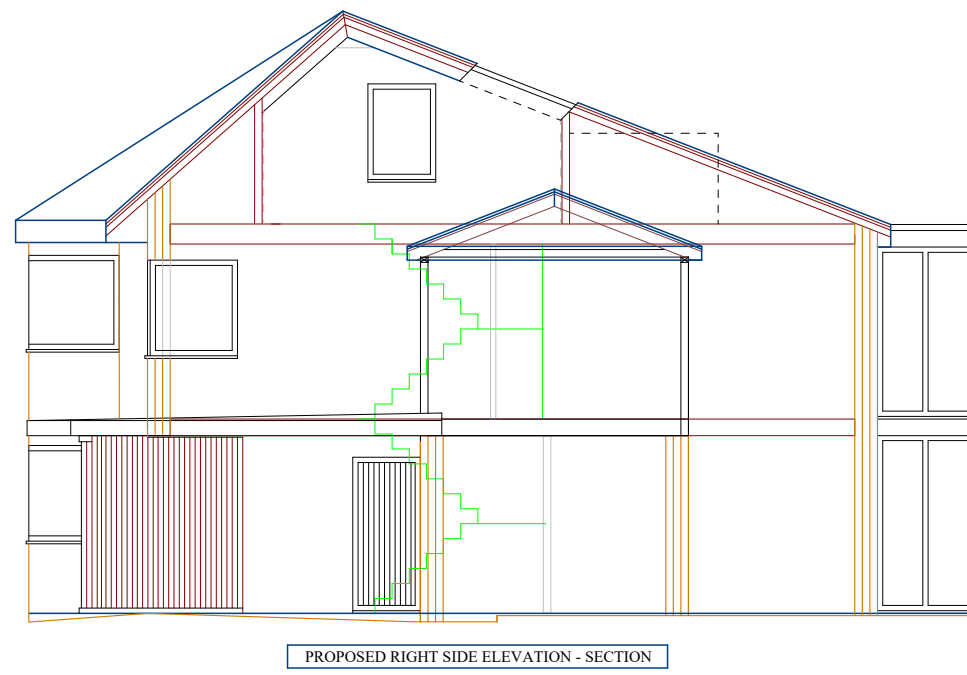
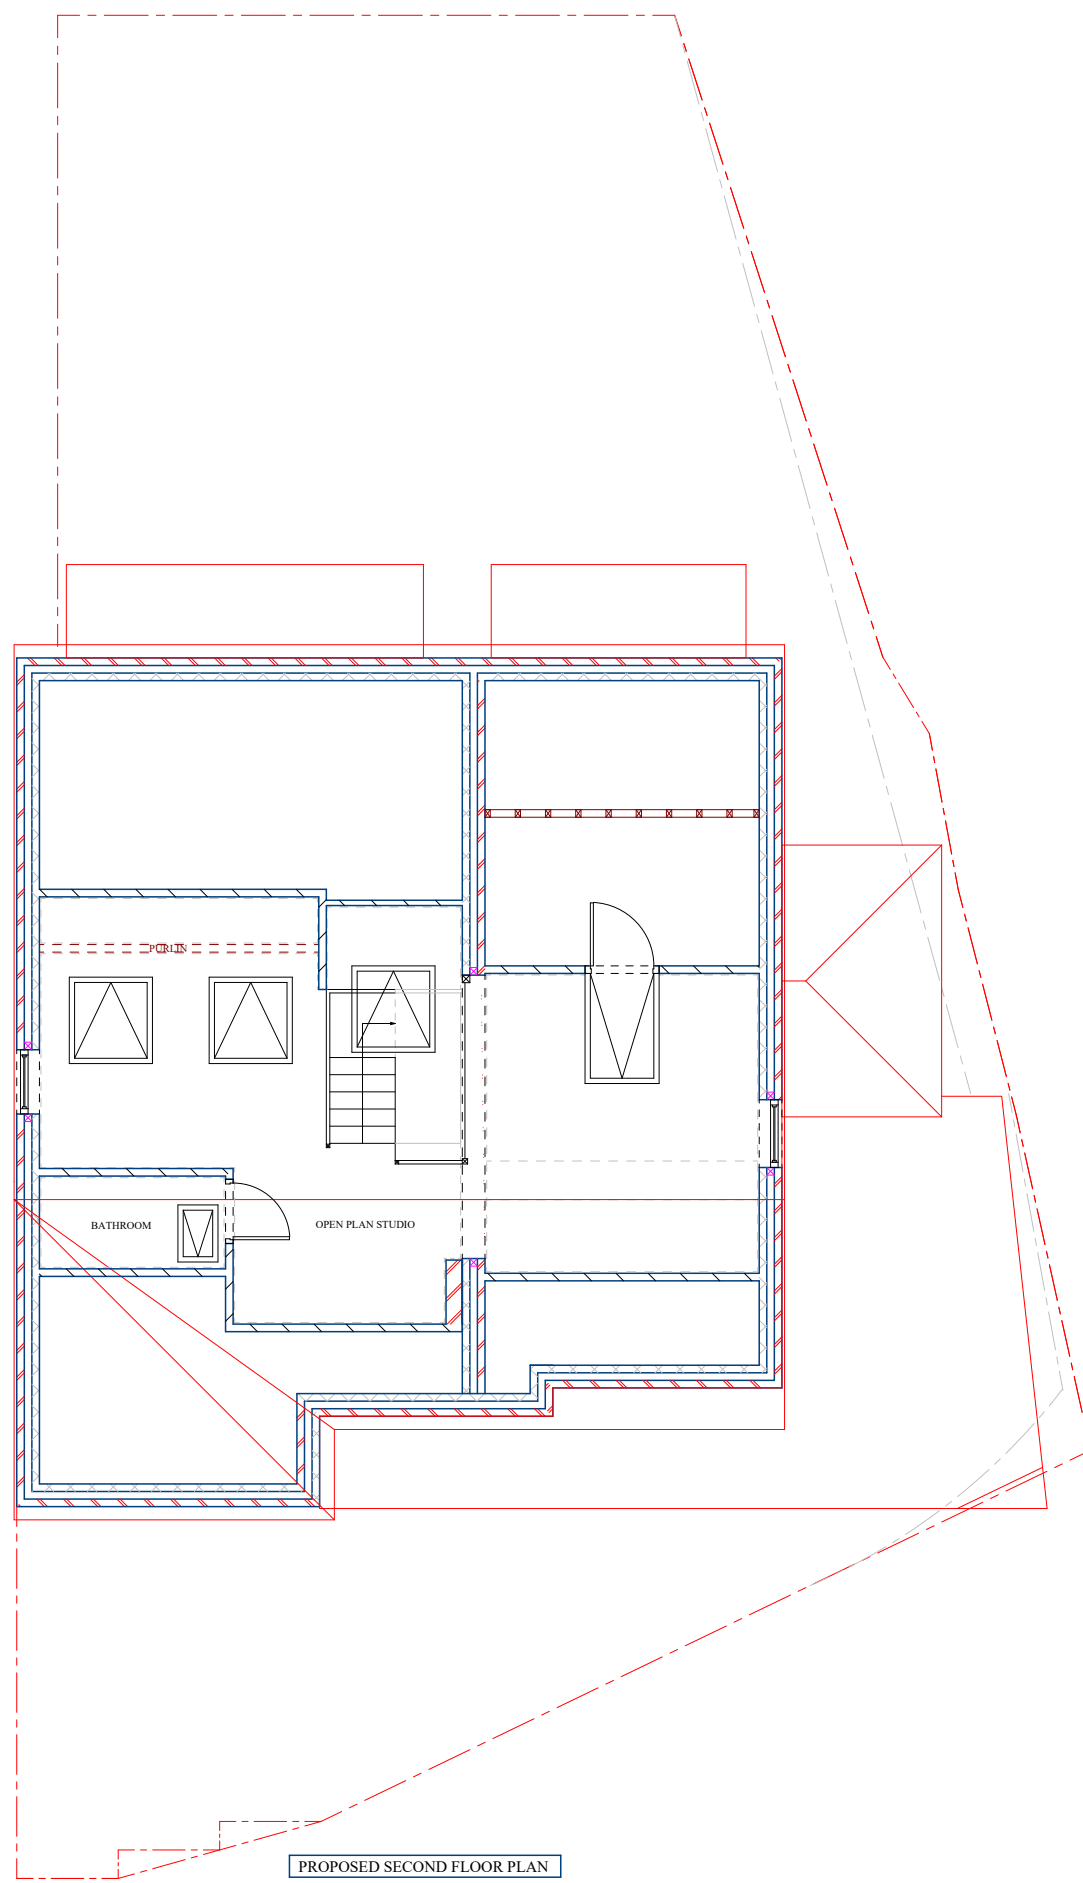
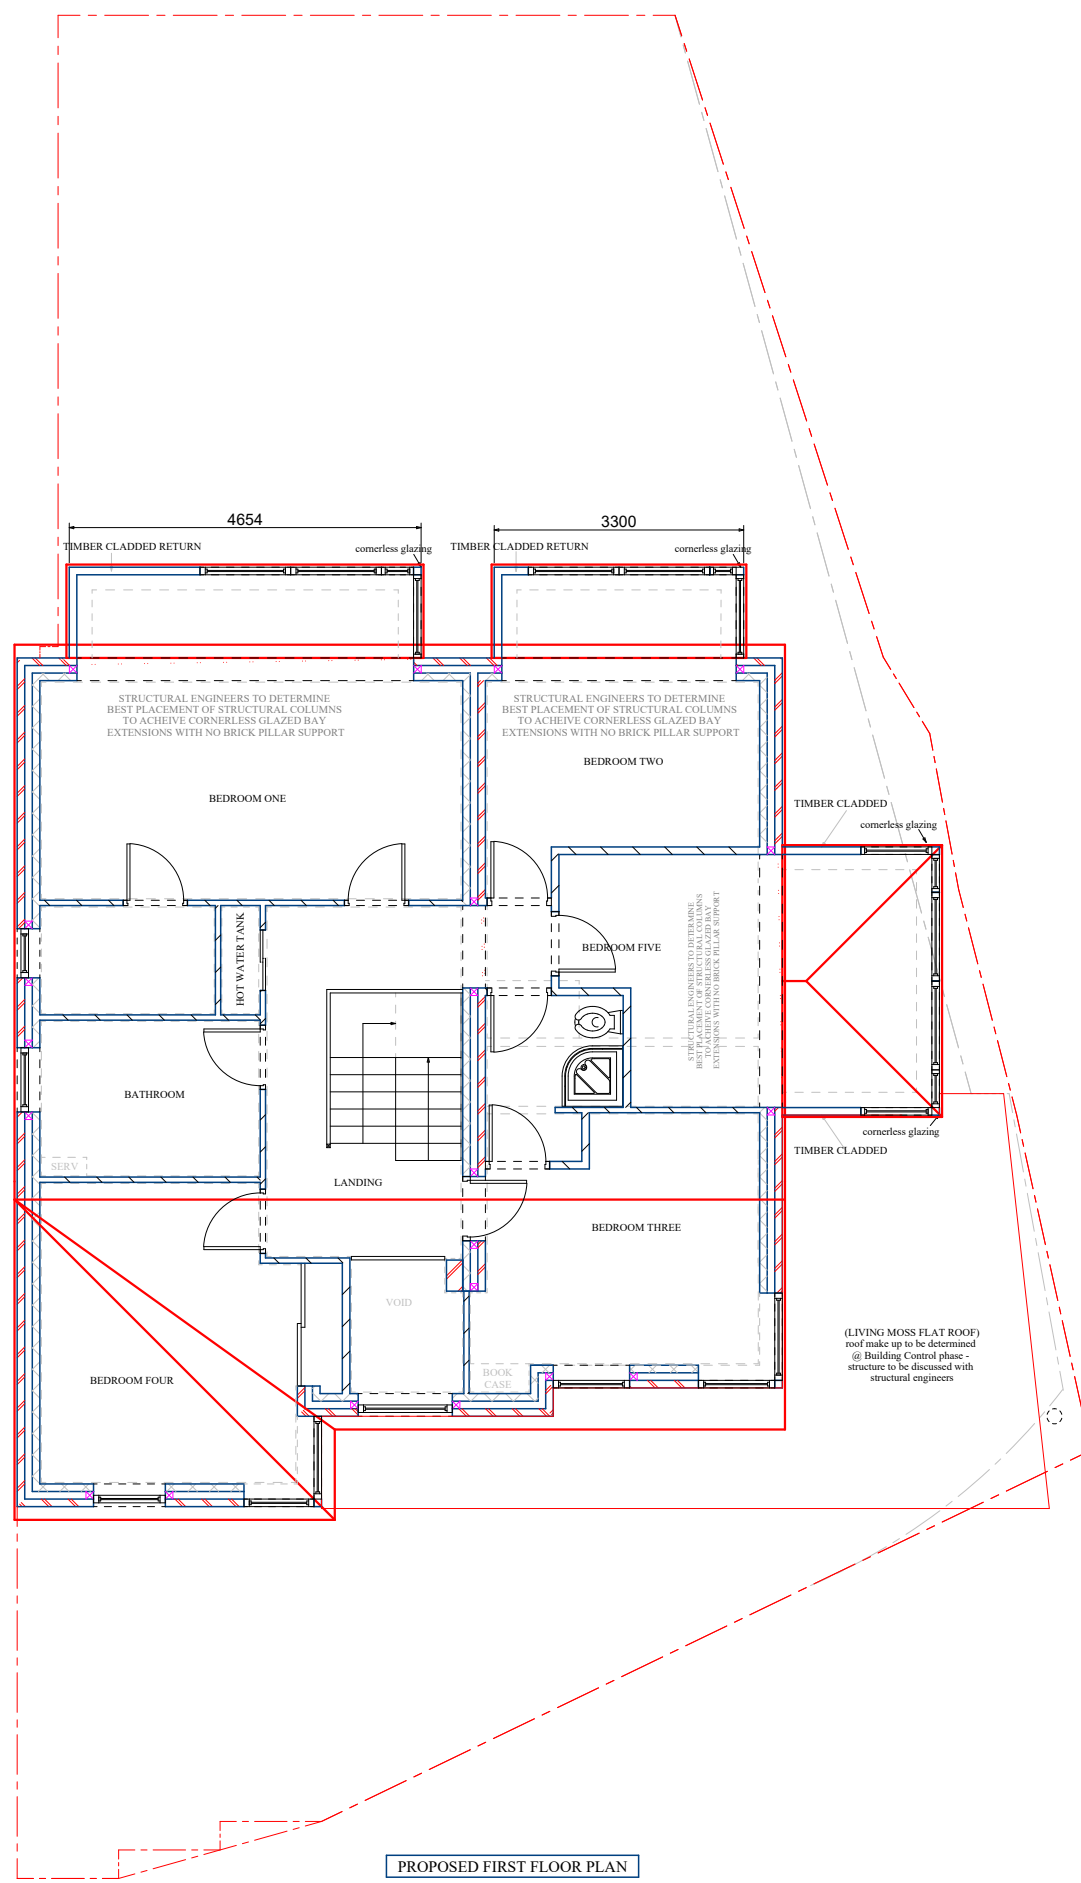


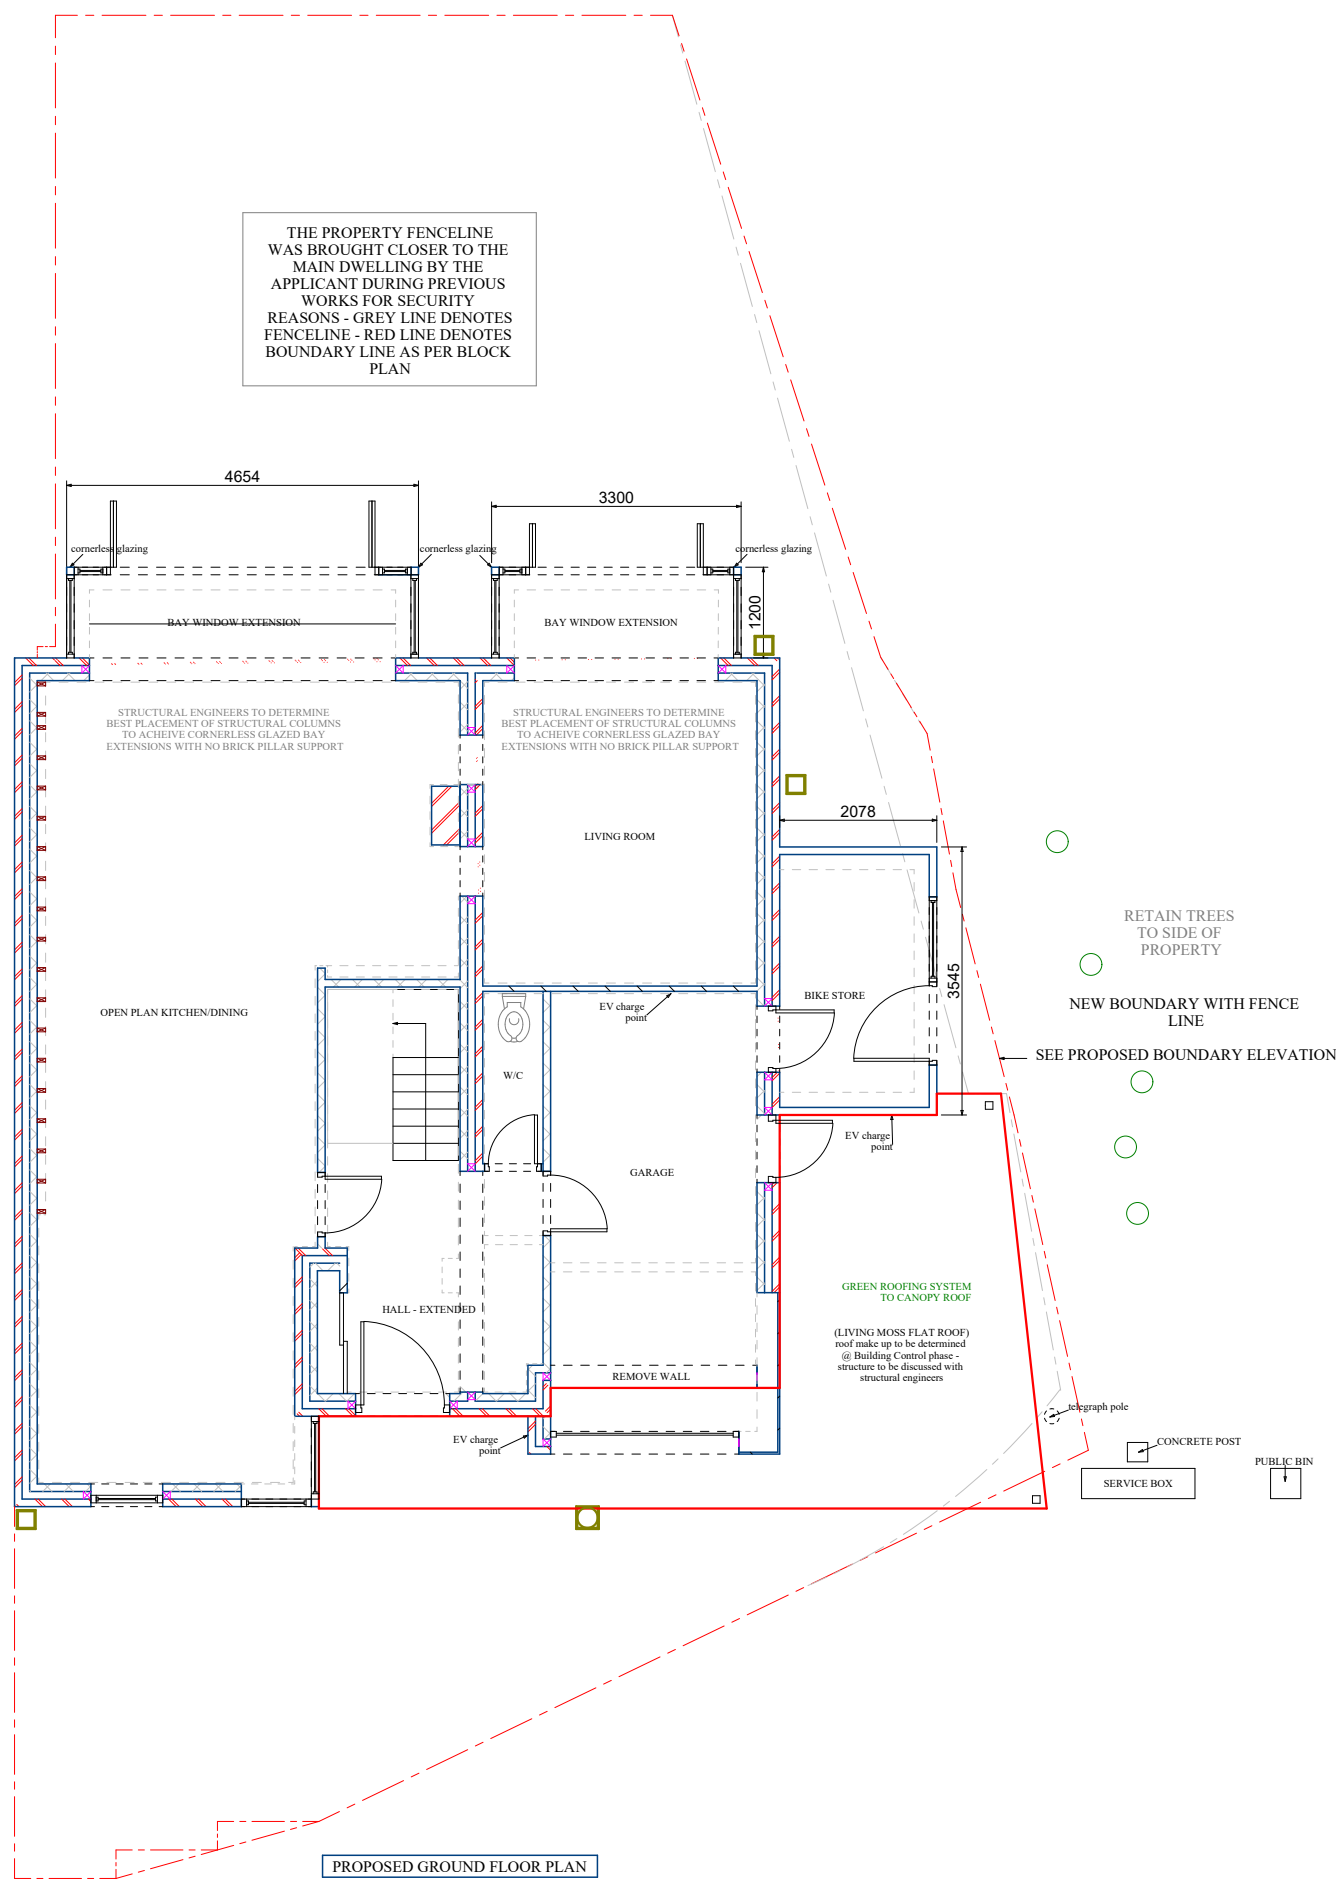

Notes

These Drawings have been provided for submission to the local authority for Planning Approval and/or Building Regulations approval.

Do not scale from this drawing. It is the responsibility of any nominated builder/contractor to take full site measurements & provisions for drain runs before any development commences.

The survey has been carried out to what is visible to the naked eye. No investigations have been carried out such as the removal of plasterboard the lifting of floorboards, loft investigations or ground suitability.

Copyright © Date 24/08/22 Produced by Chris Marsden of PLANS 2 EXTEND LTD All rights reserved. No part of these drawings may be reproduced, altered, distributed, or transmitted in any form or by any means, including photocopying, or other electronic or mechanical methods, without the prior written permission of PLANS 2 EXTEND.

For permission requests, write or Email, to Chris Marsden at the address below:

Plans 2 Extend Ltd
The Print Centre
Johnson Street
Atherton
M46 0RB
email address: chris@plans2extend.co.uk



Plans 2 Extend Ltd: 07557367769

PROJECT:
3X BAY WINDOWS AT GROUND AND FIRST FLOOR LEVEL, WRAP AROUND CANOPY ROOF FRONT GARAGE EXTENSION & NEW BOUNDARY FENCELINE

ADDRESS:
2 FINNEY DRIVE
MANCHESTER
M21 9DS

PLANNING PURPOSE DRAWINGS - PROPOSED

CLIENT:
MARK THORPE

Drawing No.
P2E101221A

Date:
03/03/2022

Drawn by:
RYAN

Scale

1:100

Checked by:
CHRIS

Page Size - A1

5000 mm

Plans 2 Extend Ltd
The Print Centre
Johnson Street
Atherton
M46 0RB
email address: chris@plans2extend.co.uk

drawings subject to final approval