

Dimensioning

Figured dimensions only to be taken from these designs and drawings. Work to annotated dimensions only. All dimensions to be checked on site. Architectural designers to be informed immediately of any discrepancies before work proceeds. Drawings are to be read in conjunction with relevant specifications, structural engineers and service engineers' drawings.

Rev	Description	Date
A	Issued for Planning	20/12/21

PLANNING



S A L E E M
ARCHITECTS

Client
Abid Hussain


Project
39E Broughton Street,
Manchester
M8 8NN

Title
Location Plan

Scale
1:1250 @ A3

Drawing No. :
Sheet 1

Date
Dec 2021

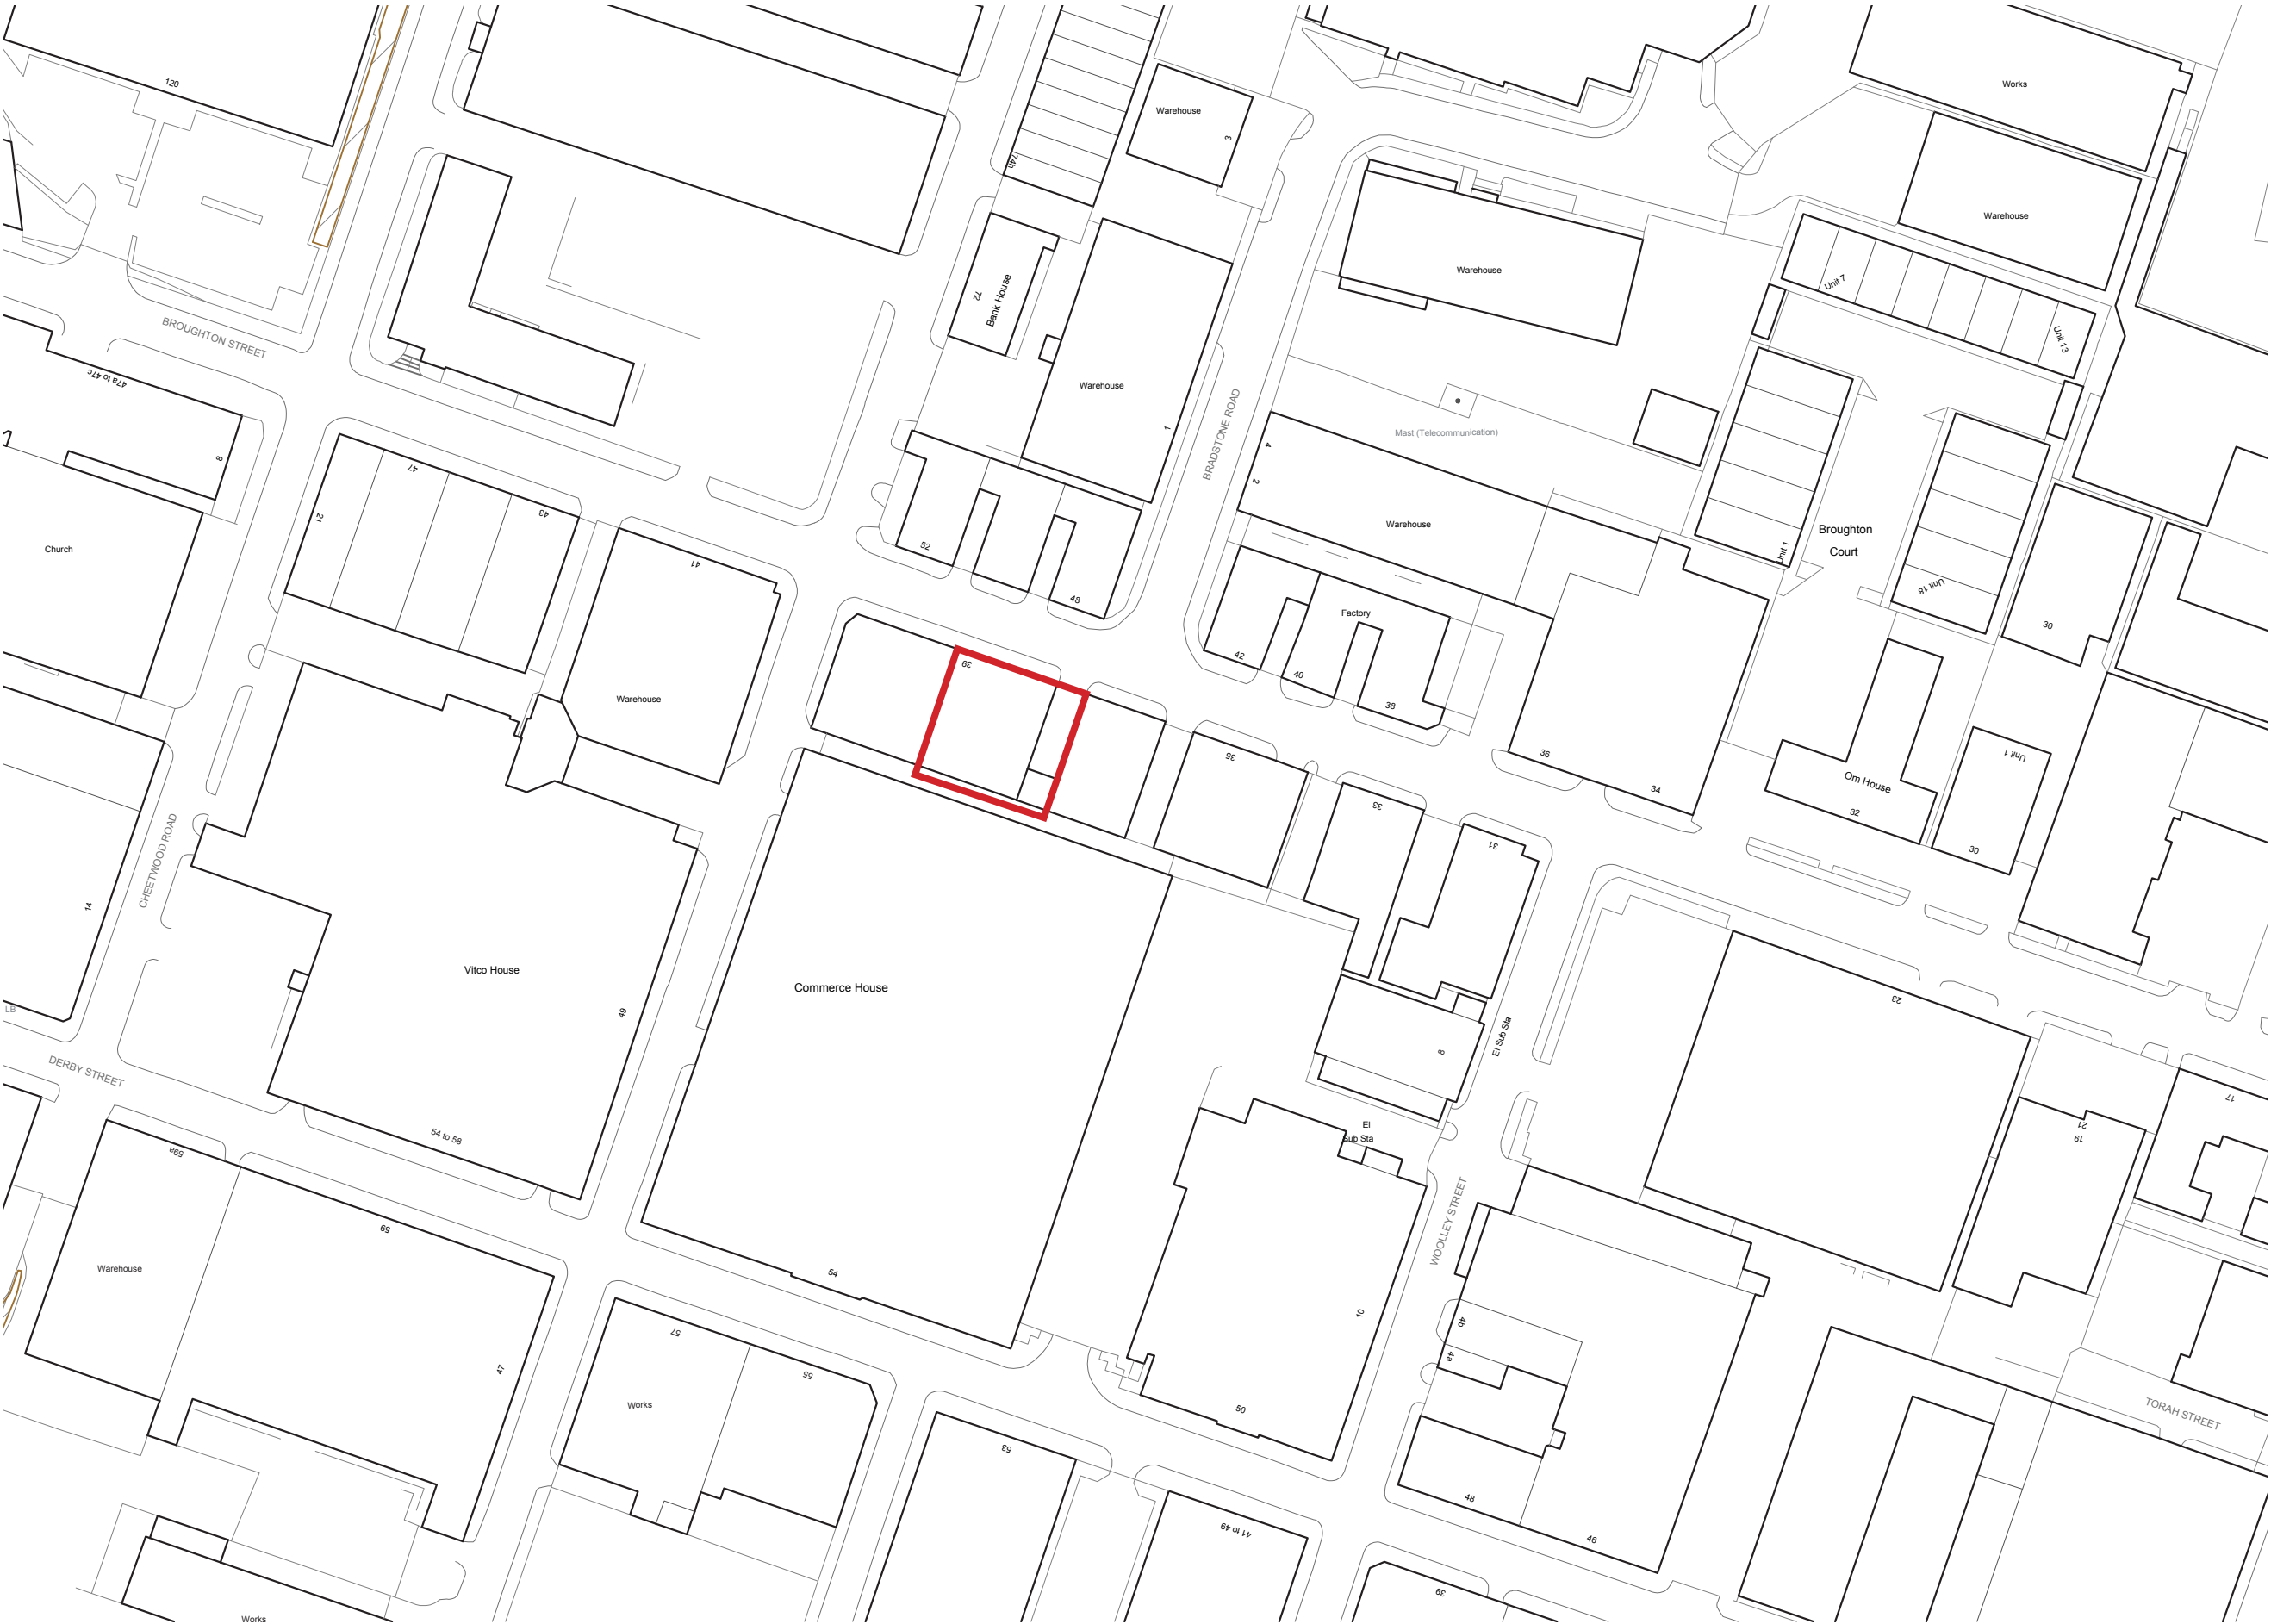

LOCATION PLAN
1:1250