
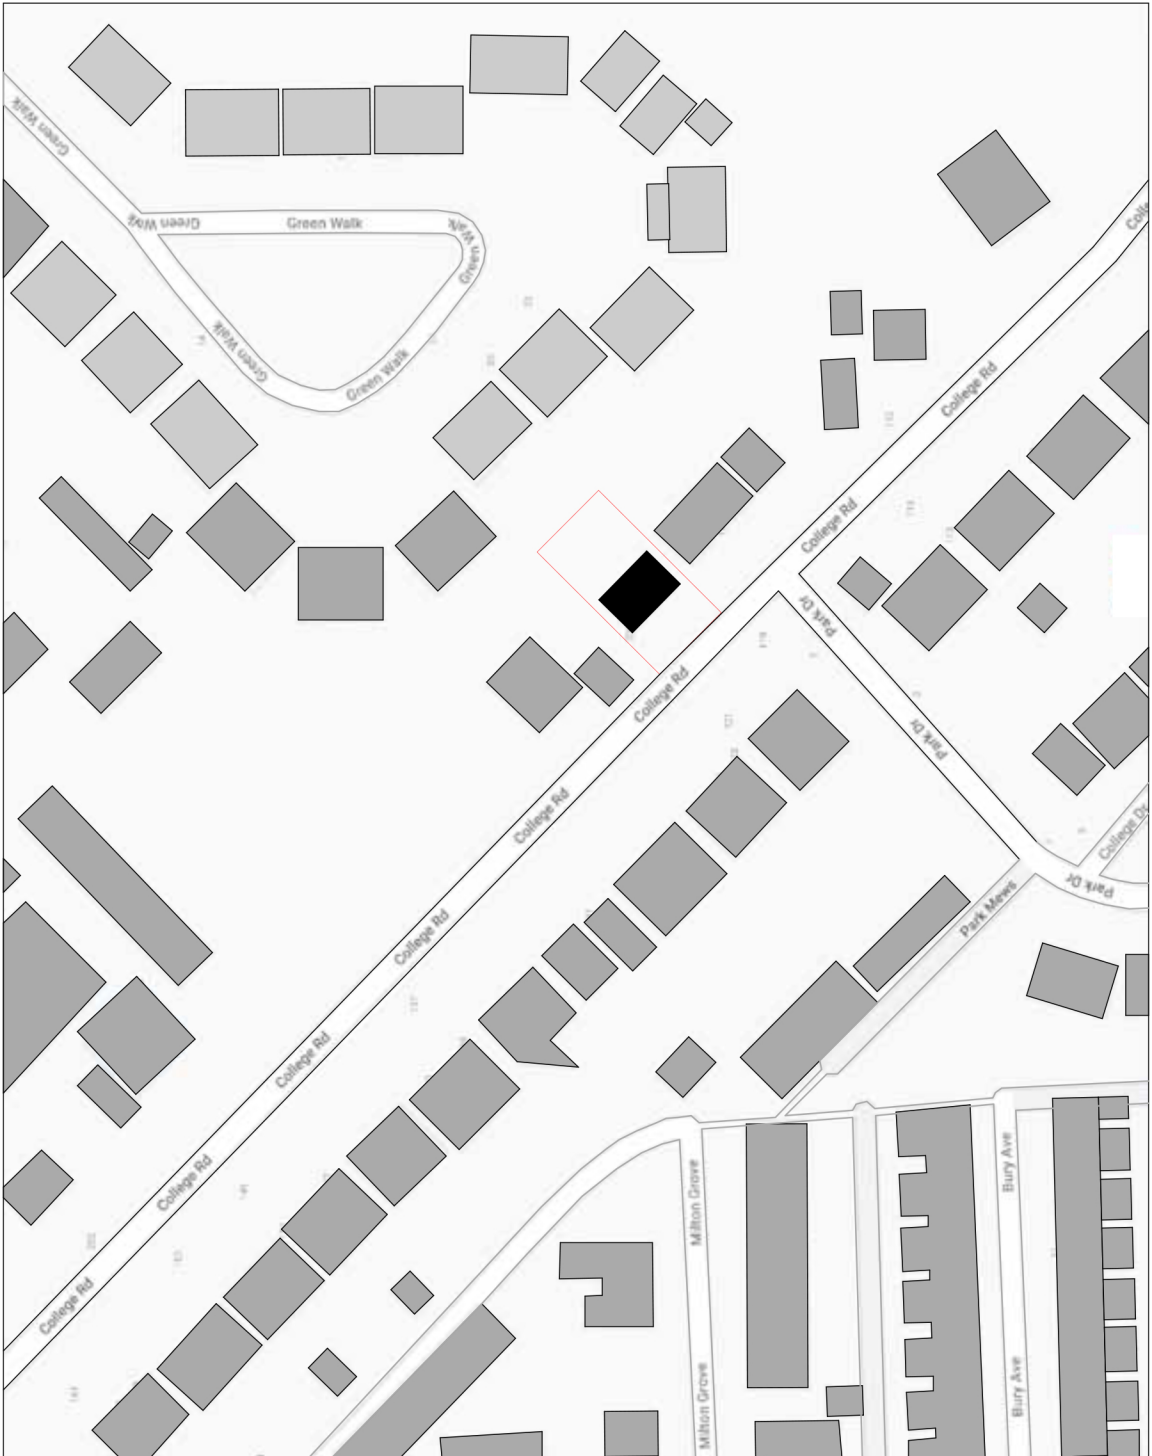


NORTH

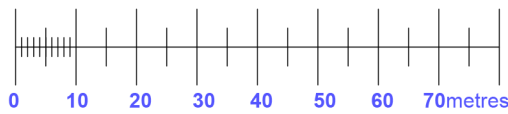

**URBAN INSPIRATION**  
200 College Road, Whalley Range

**Location Plan**  
Date July 2021  
Scale 1:1250 Drawing No CR200-01