


PLANNING		
ACK'D		
REPLIED		
RECD	19 FEB 2008	
M	INT	DATE
M	REC'D	
M		
FOIL ACTION		

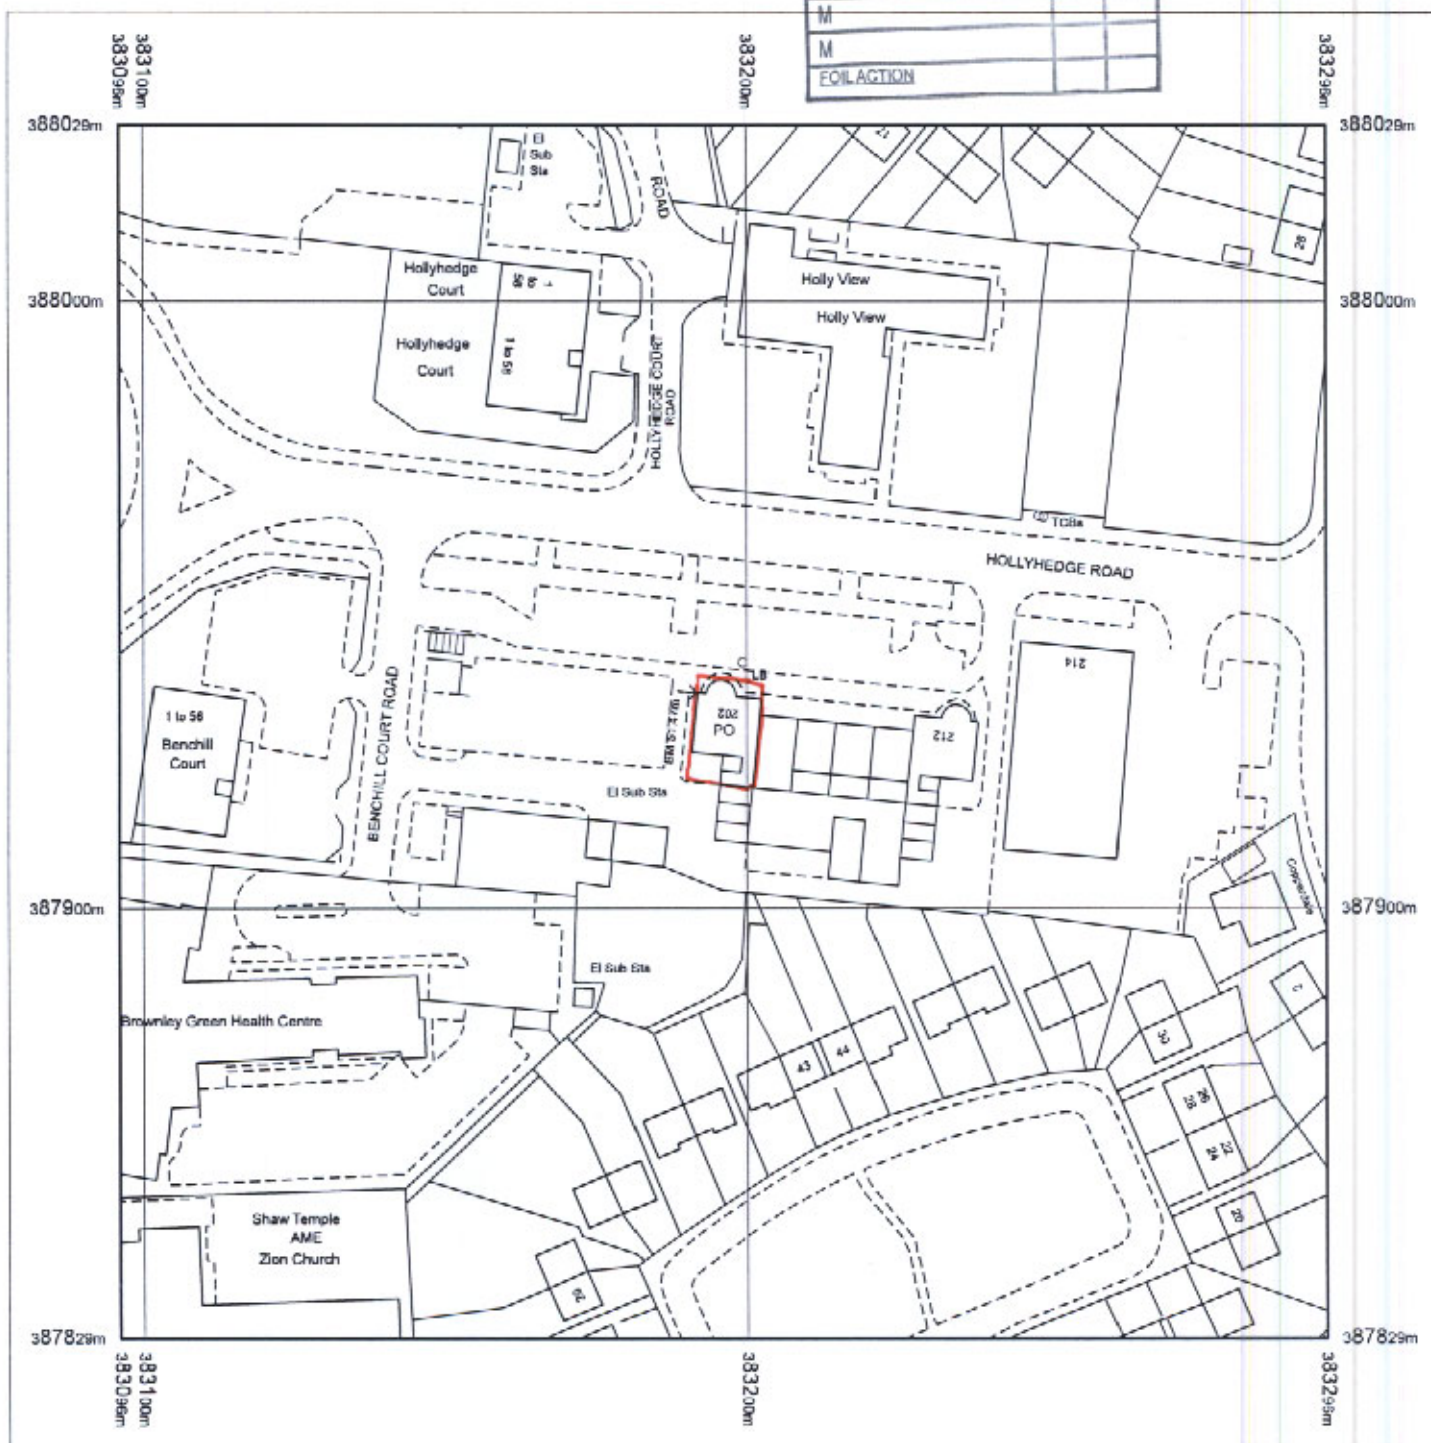


Produced 15.02.2008 from the Ordnance Survey National Geographic Database and incorporating surveyed revision available at this date. © Crown Copyright 2008.

Reproduction in whole or part is prohibited without the prior permission of Ordnance Survey.

Ordnance Survey and the OS Symbol are registered trademarks and OS Sitemap is a trademark of Ordnance Survey, the national mapping agency of Great Britain.

The representation of a road, track or path is no evidence of a right of way.

The representation of features as lines is no evidence of a property boundary.

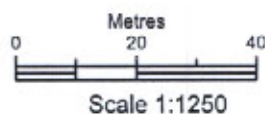

Supplied by: **Blackwells**
Serial number: 00791600
Centre coordinates: 383196 387928

Further information can be found on the OS Sitemap Information leaflet or the Ordnance Survey web site:
www.ordnancesurvey.co.uk

Hollyhodge Road Post Office

202 Hollyhodge Road

Manchester

M22 4QN