



A-A Scale 1:200




B-B Scale 1:200




C-C Scale 1:200



D-D Scale 1:100

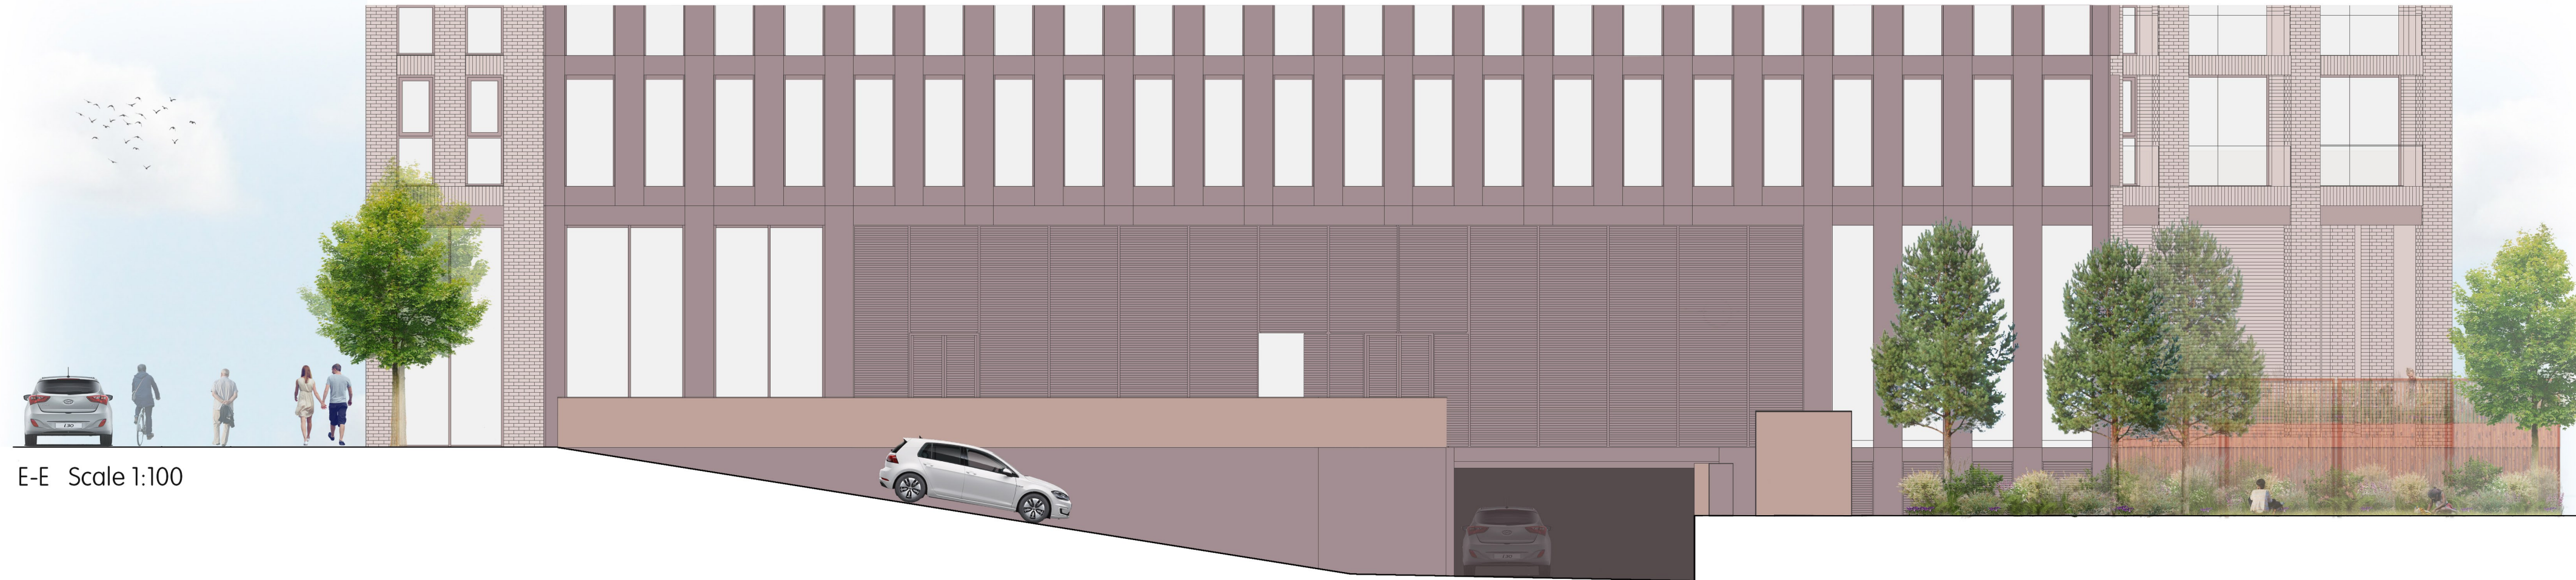

E-E Scale 1:100

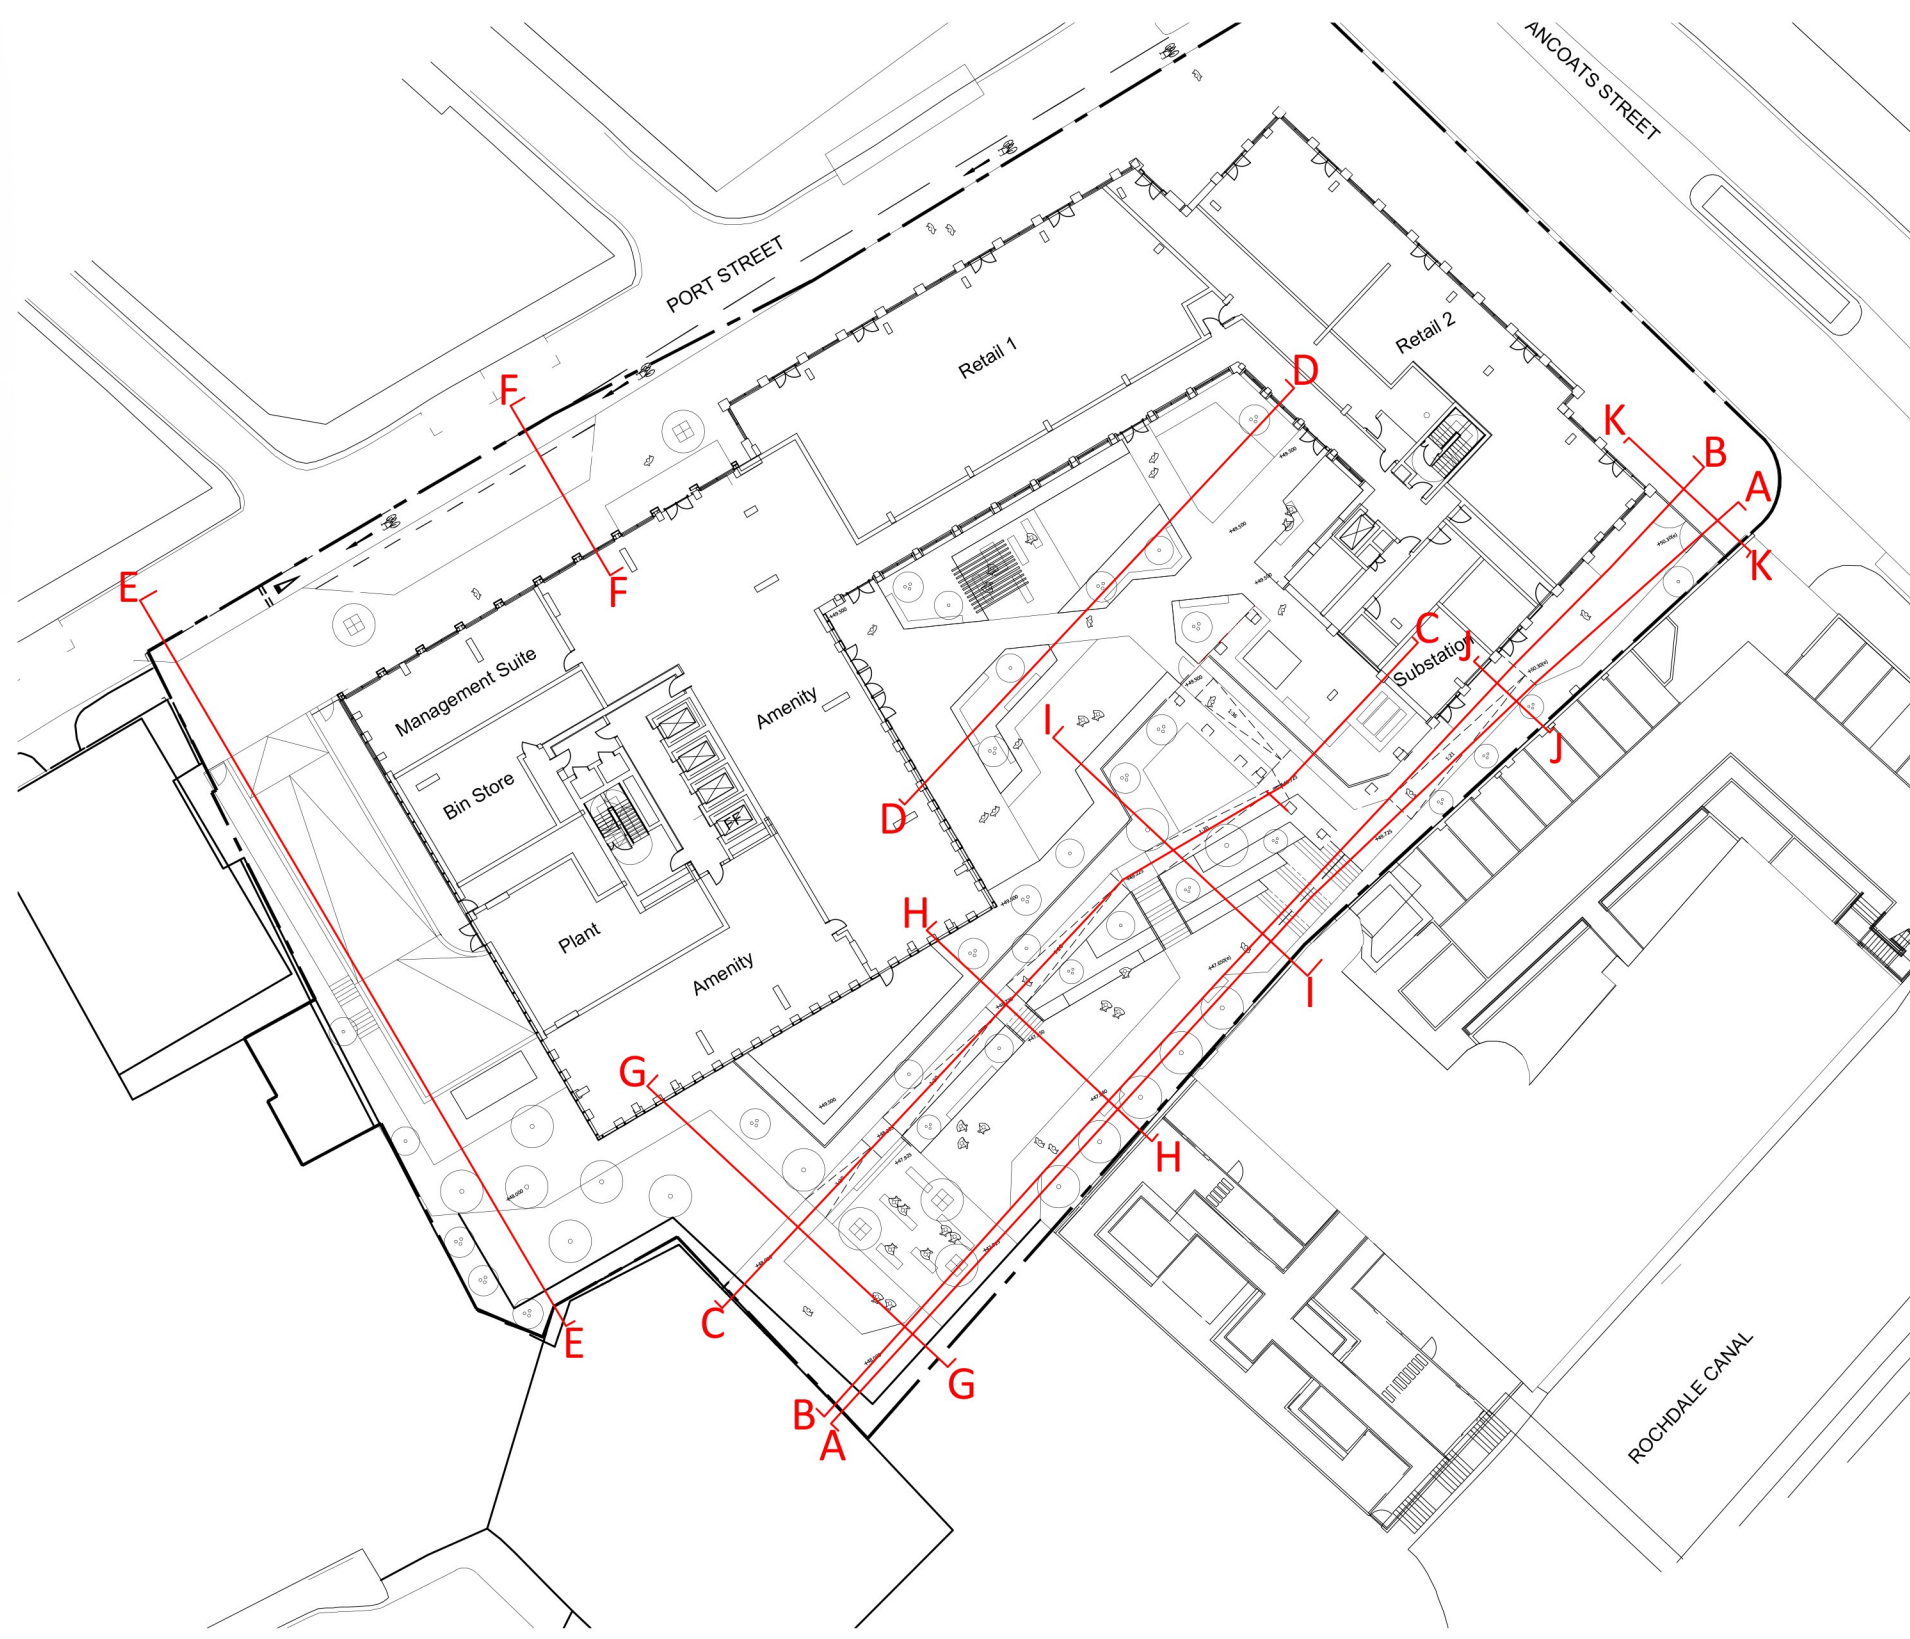

- Notes**
- All dimensions in mm, unless otherwise stated.
 - Scaling from drawing if printed incorrectly may lead to errors.
 - All information outside red line boundary shown for contextual purpose only.
 - All hatch patterns are indicative only unless stated otherwise.
 - This drawing is to be read in conjunction with the following re-form landscape architecture documentation:
 - 0894-RFM-XX-00-DR-L-0001 Illustrative General Arrangement
 - 0894-RFM-XX-00-DR-L-0002 Planting Strategy
 AND all relevant documentation from the design team
 - Levels information on this drawing illustrates the design intent. The contractor is to check and verify all levels and dimensions against site survey information.
 - Any discrepancies in the design information are to be brought to the attention of re-form landscape architecture, in writing, prior to commencement of construction works.
 - All proprietary products shall be installed in strict accordance with manufacturers written instructions.
 - Refer to other consultants' drawings and specifications for the following design information:
 - Foundation details
 - Base course and/or sub bases design & specification
 - Waterproofing of any element
 - Levels & Drainage design and infrastructure
 - Lighting and ducting
 - Existing & proposed utilities
 - Plant quantities are to suit site areas in accordance with scheduled plant densities.
 - Any proposed plant substitution shall be agreed with the landscape architect prior to ordering.



23.11.21	Planning issue	JR	MS	MS	P01
Date	Description of revision	Drawn	Checked	Approved	Revision

re-form
landscape architecture

Beehive Mill, Jersey Street,
Manchester M4 6JG
T: +44 (0)161 397 4953
E: info@re-formlandscape.com
W: re-formlandscape.com

Project
PORT STREET, MANCHESTER
RF21-894

Client
VITA GROUP

Document title
ILLUSTRATIVE SECTIONS
SHEET 1

Paper size
A1

Status
FOR INFORMATION

Drawing number
0894-RFM-XX-00-DR-L-0003

© re-form landscape architecture

Scale
VARIOUS

S2

Revision
P01