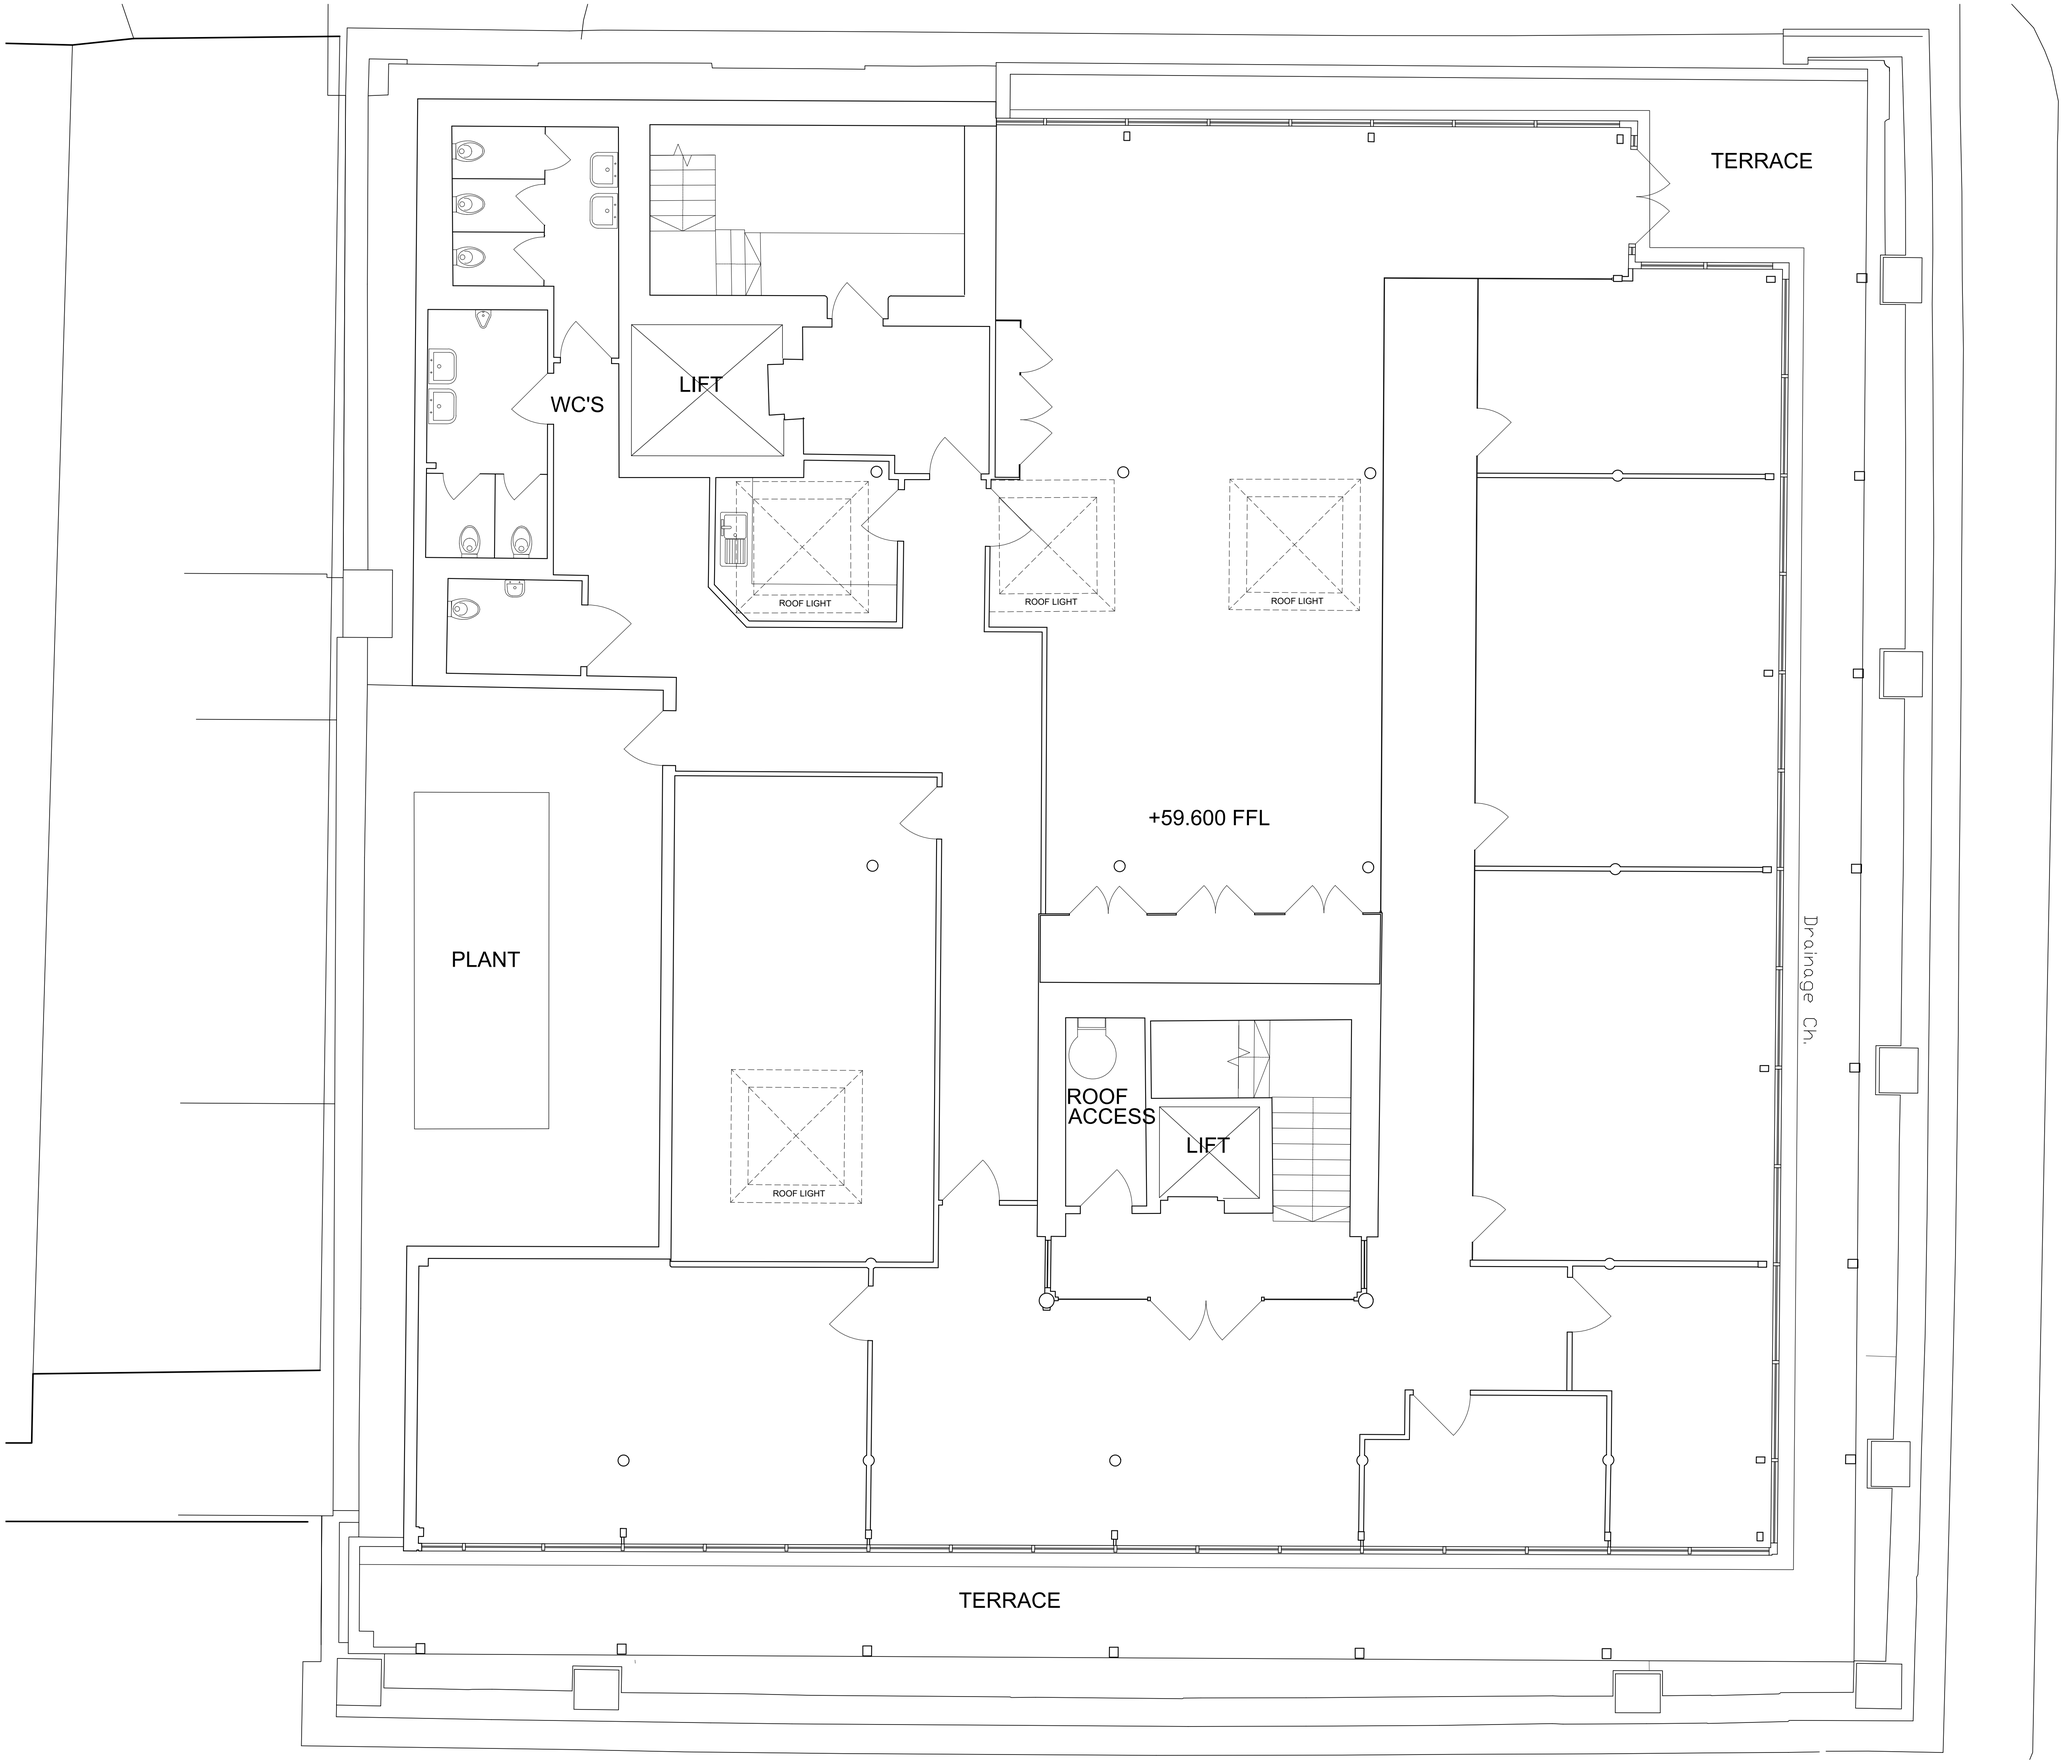



notes
-

0 0.5 1 1.5 2 2.5m 1:50@A1

| rev. | date | details | by |
|---|---|---|---|
| A | 10.02.22 | Issued for Information. Issued for Planning | BC |

MICHAEL LAIRD ARCHITECTS
5 Forres Street Edinburgh EH3 6DE
T 0131 226 6991 F 0131 226 2771
mail@michaellaird.co.uk

**Freetrade Exchange Refurbishment**
**Clearbell**
**27 Peter Street, Manchester, M2 5GB**

drawing title
Existing Layout
Fifth Floor

| scale | date | drawn | format |
|---|---|---|---|
| 1:50 | Sept 2021 | BC | a1 |

status
Information

drawing number: CFM.AR(99)008
revision: A