






Existing Harter Street Elevation extract 1:100
Timber framed sash windows to be temporarily removed shown hatched

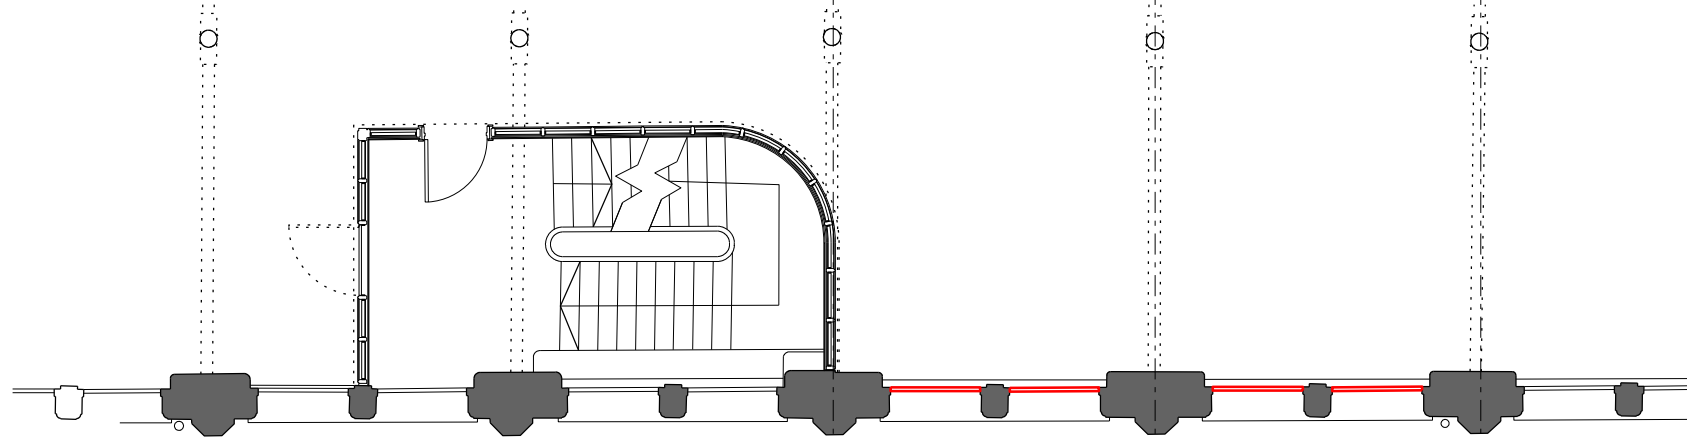

Existing Langley Building plan extract 1:100
Windows to be removed shown in red

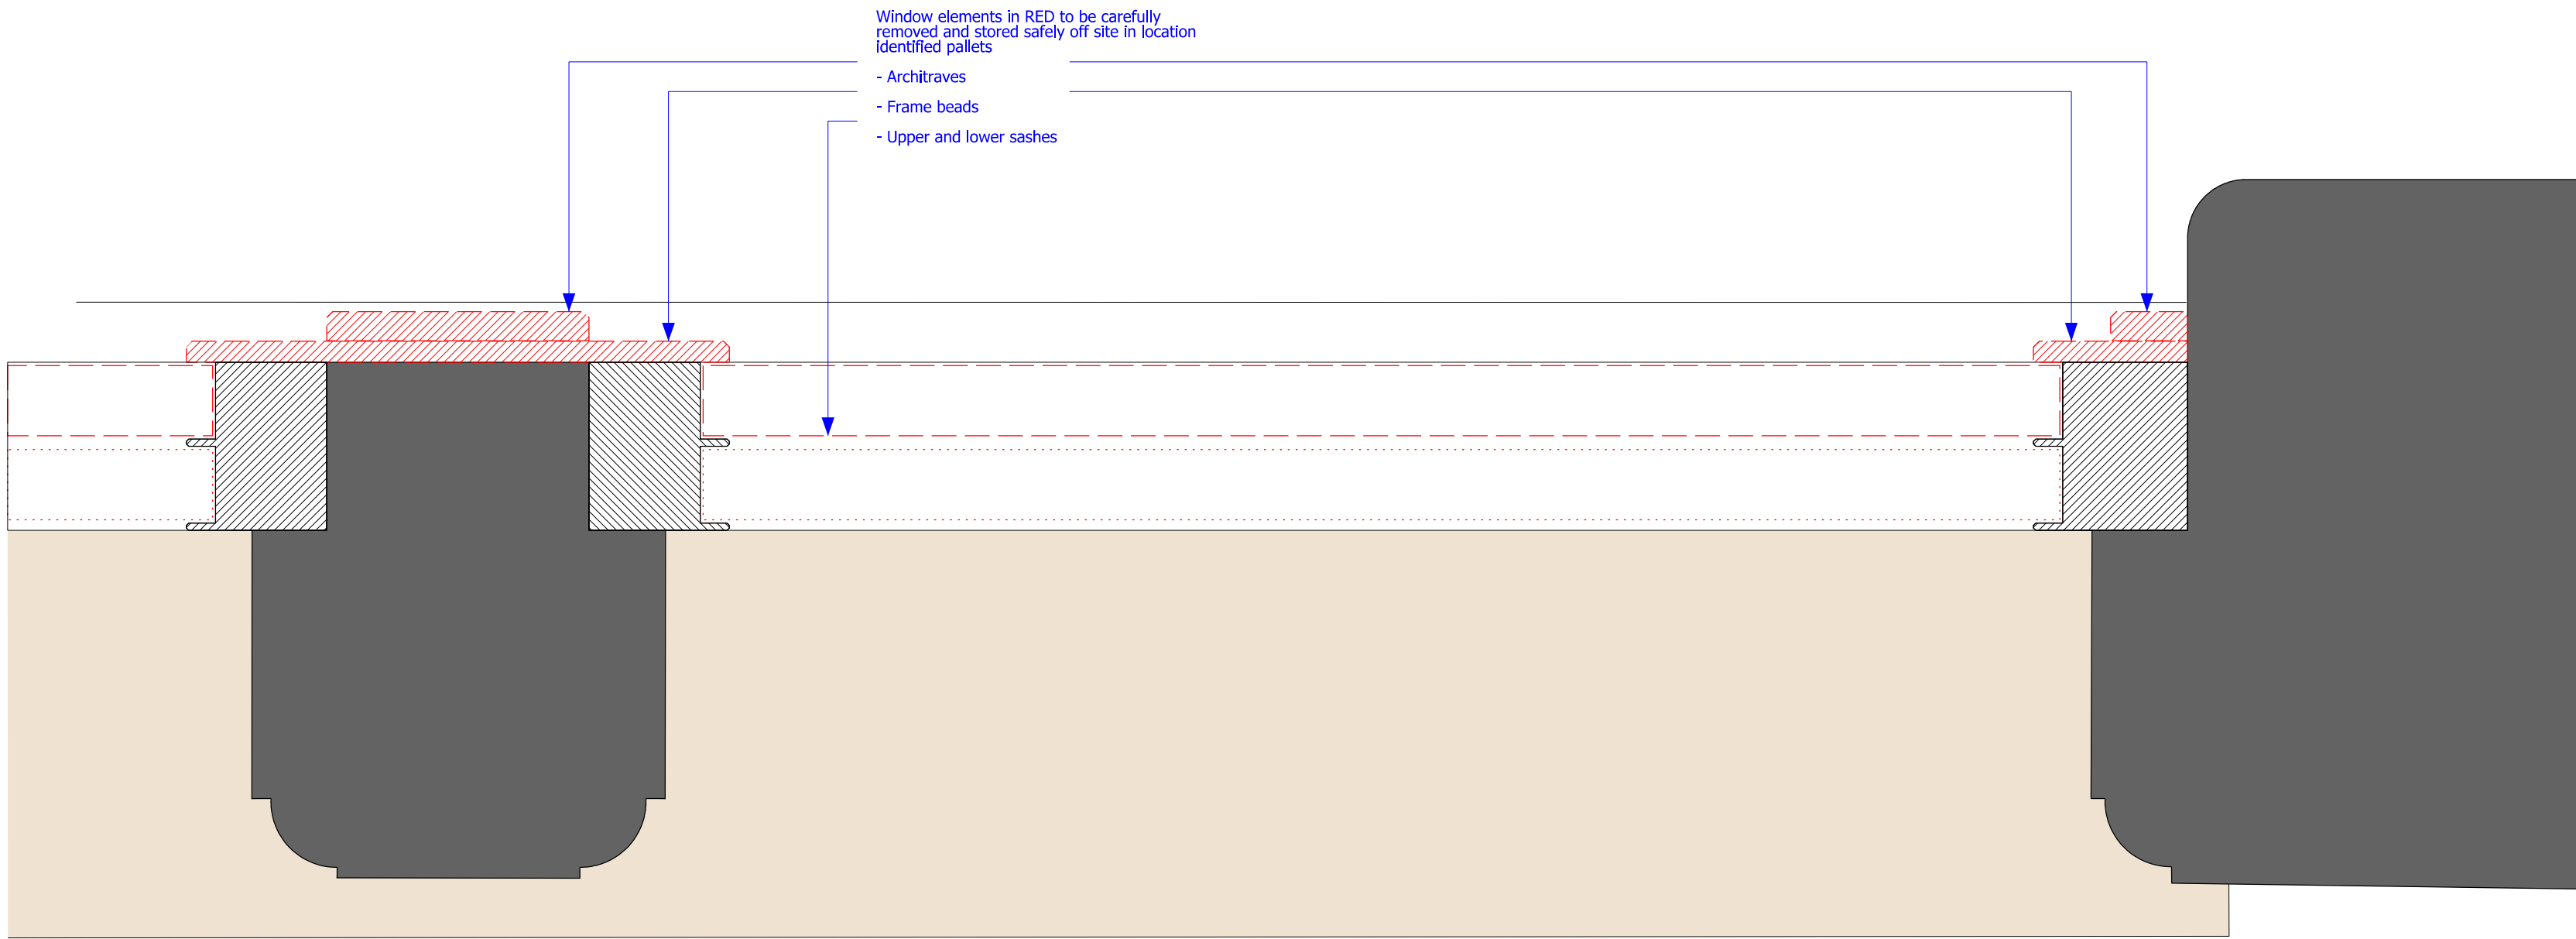

Existing - Typical jamb detail 1:2
Window sashes, architraves and frame beads carefully removed

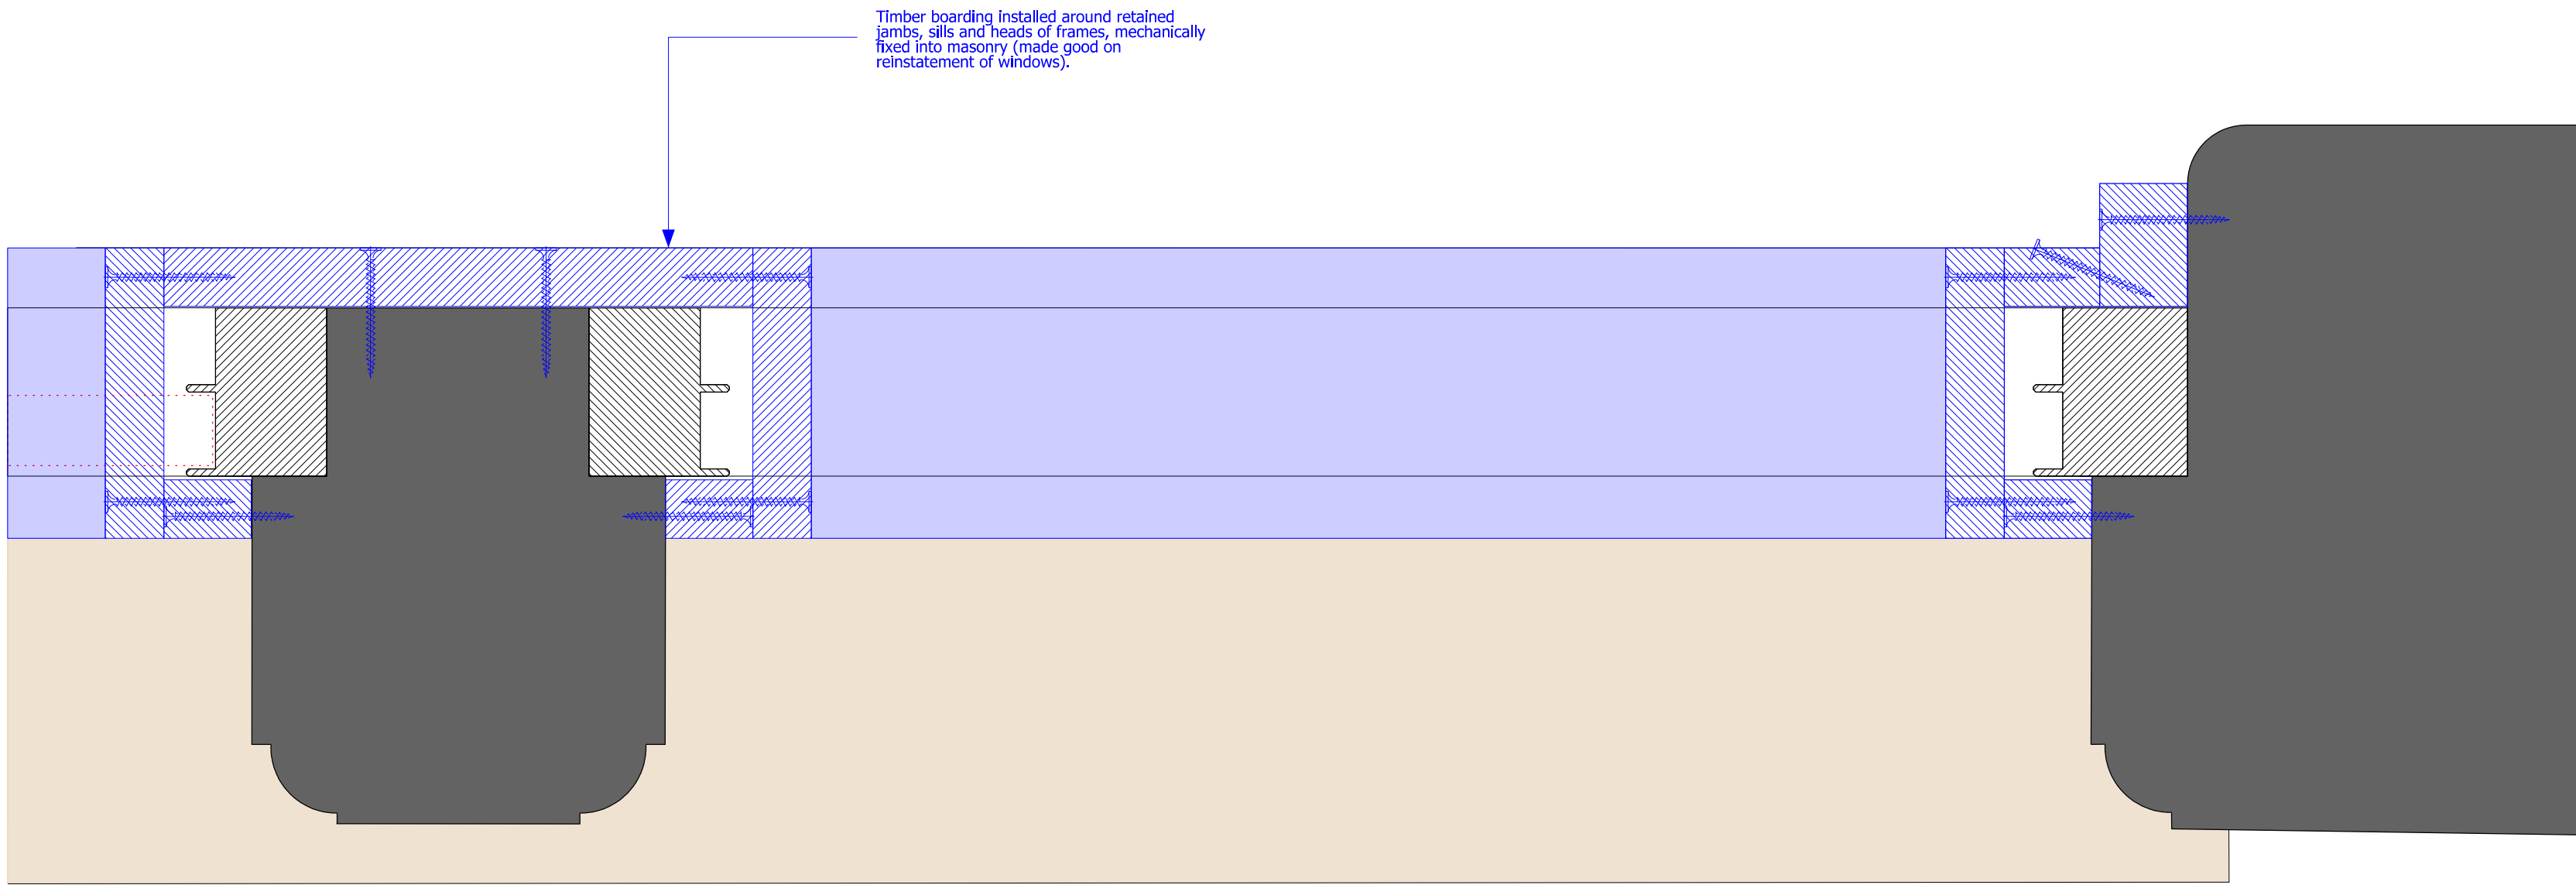

Temporary works - Typical jamb detail 1:2
Window frames left in-situ and protected with timber boarding on sill, head and jambs