
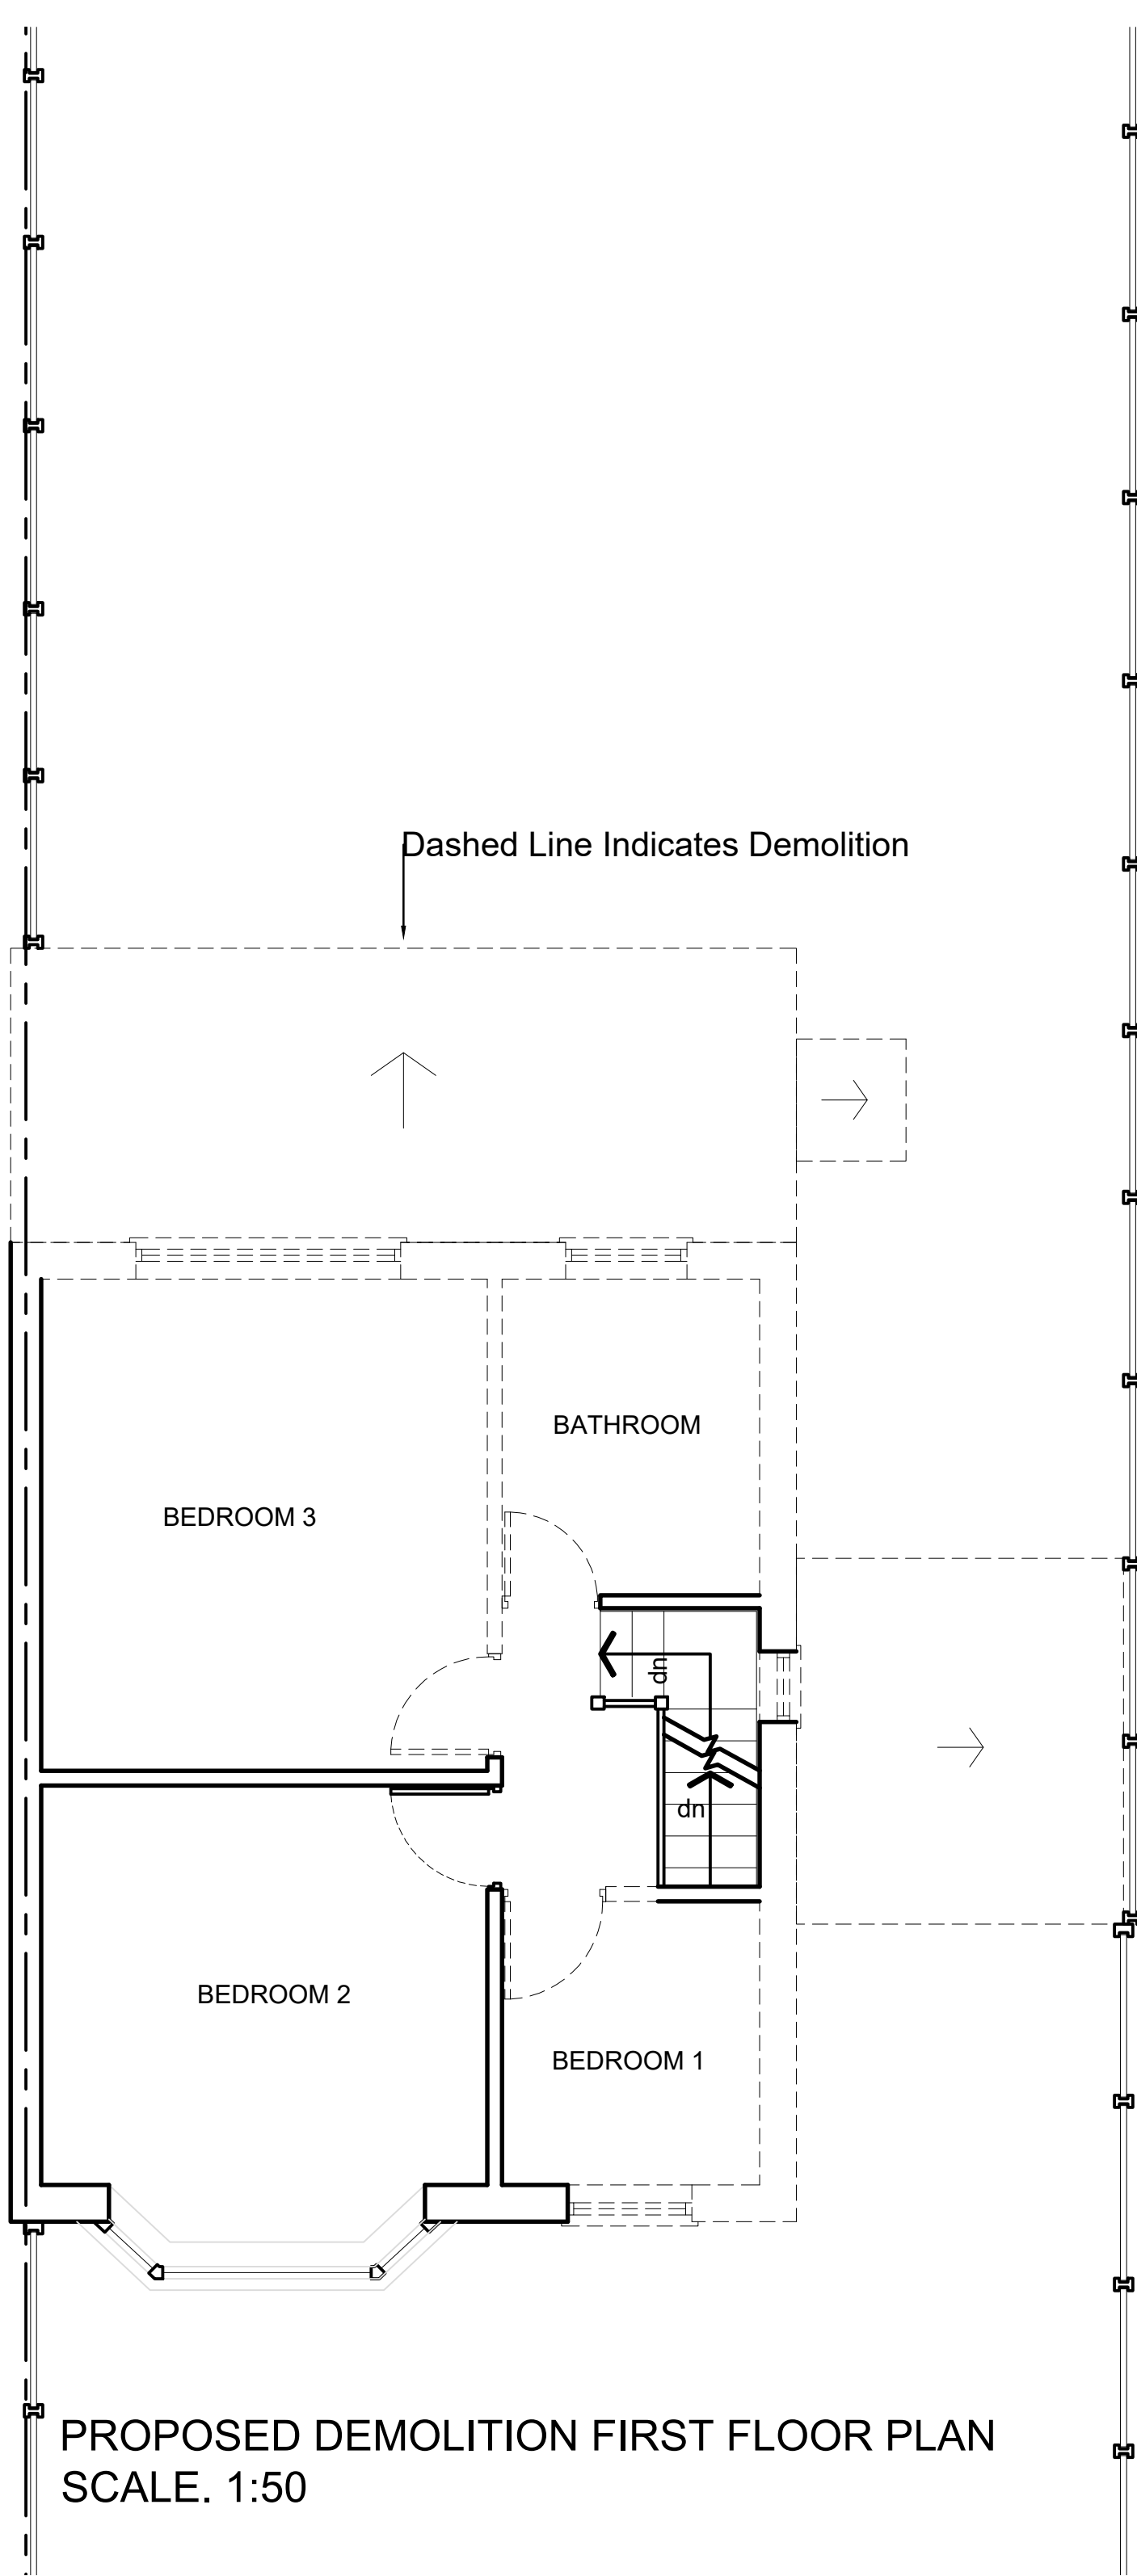


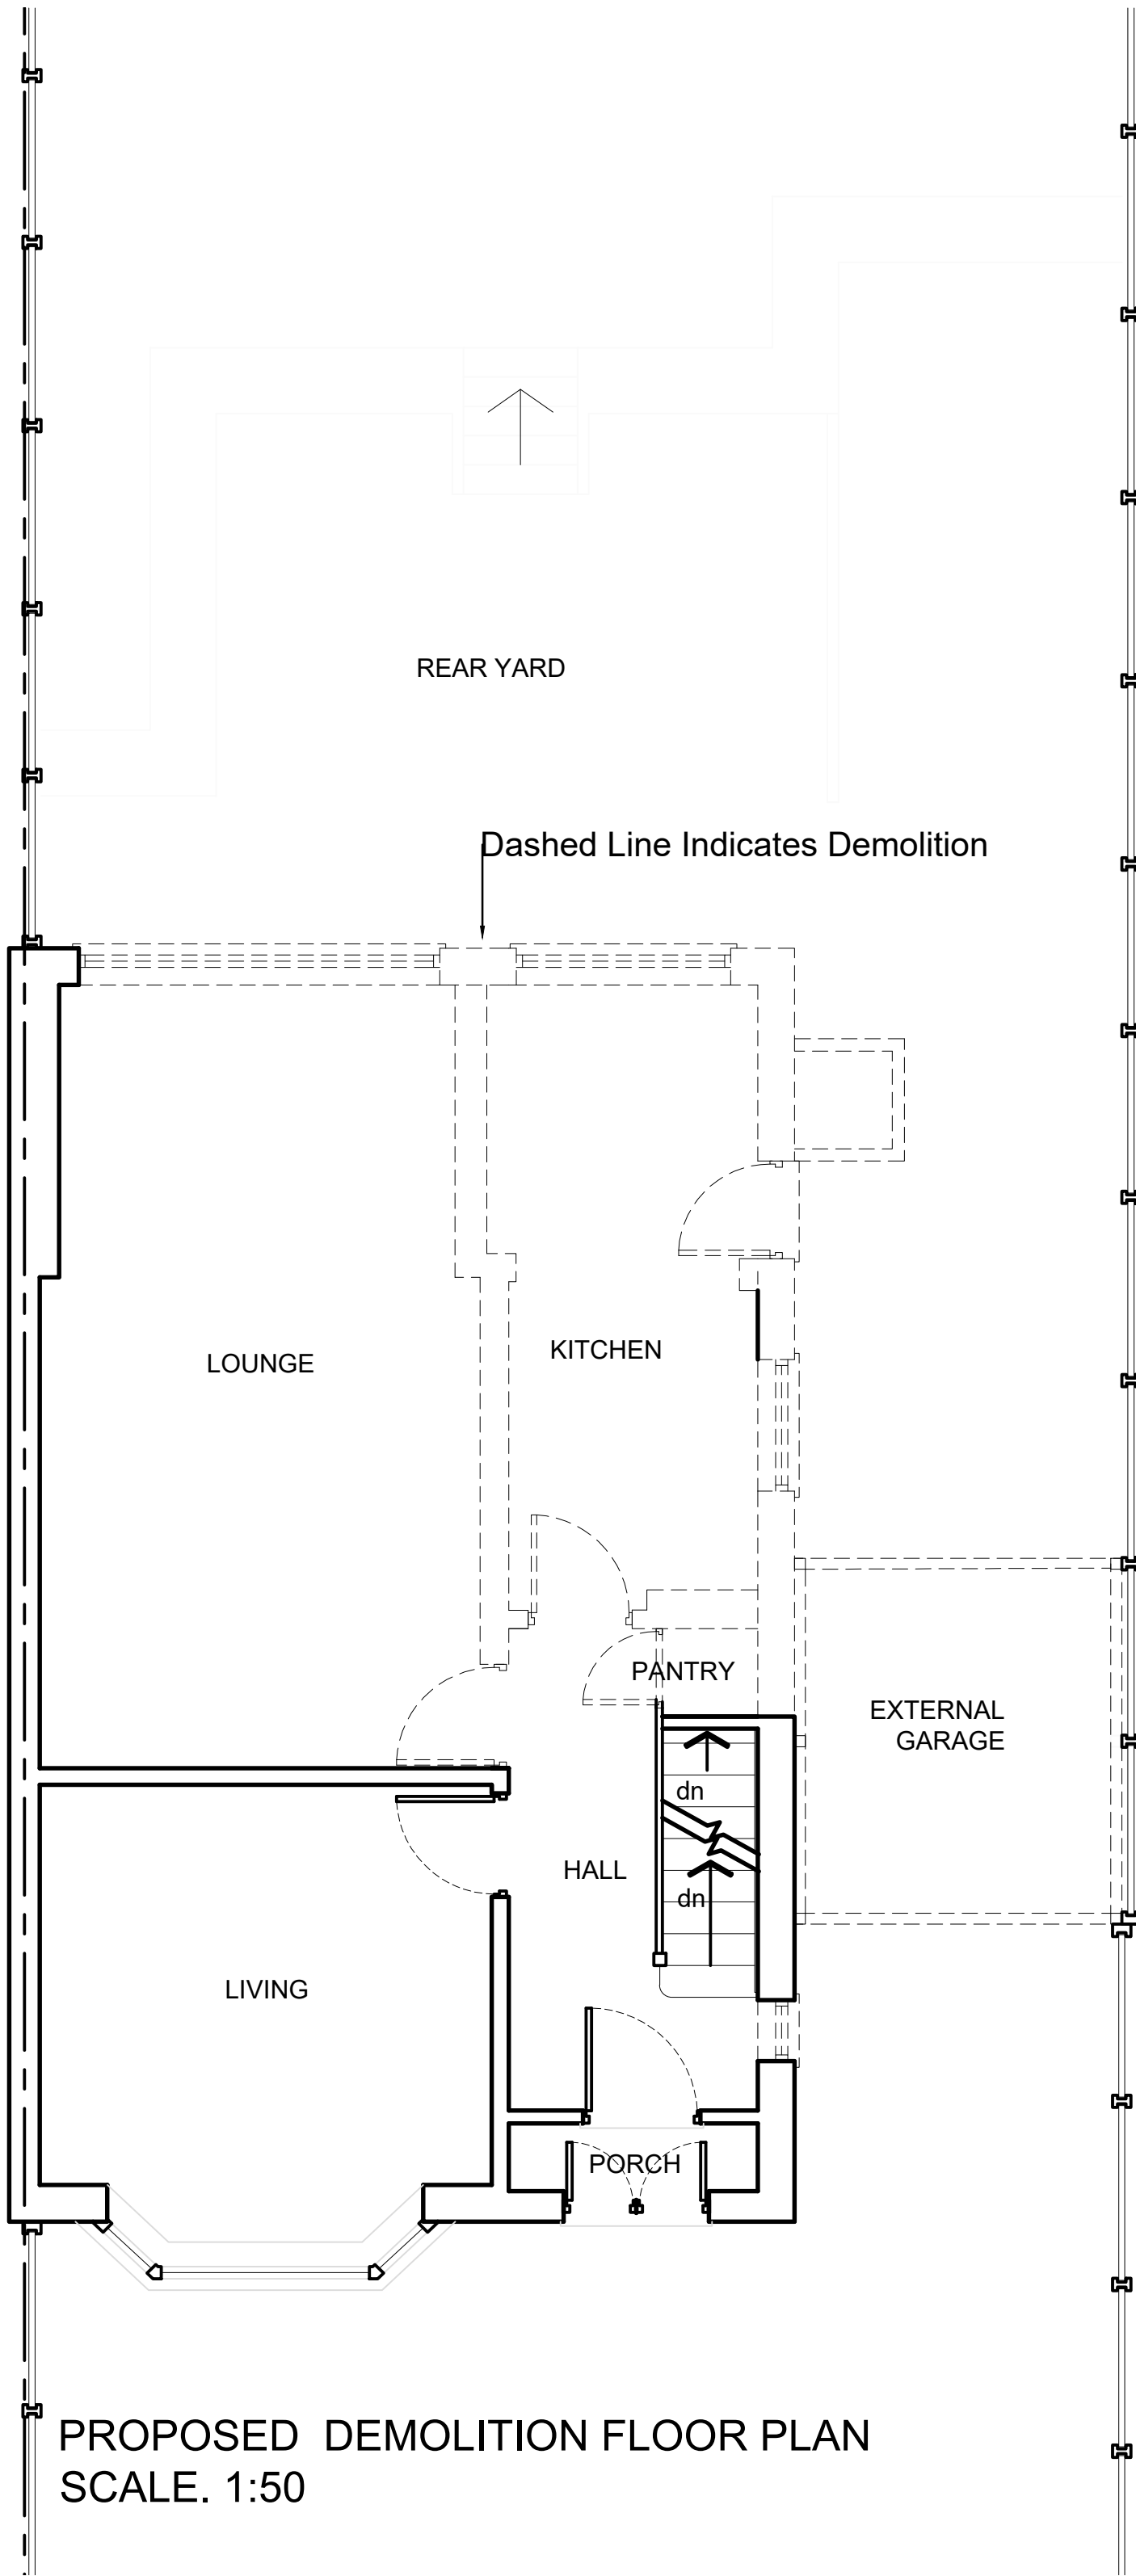

PLANNING

CLIENT LOGO (Insert Client Logo into Client Logo Block)			
rev	amendments	by	ckd date
29 Belhaven Road, Crumpsall M84WG Demolition			
Drawing Status:		Planning	
Drawn / Checked:		AP / -	
Date:		12/07/2021	
Scale:		As Shown A1	
Drawing no:		Revision:	
DWG210712-02		-	