




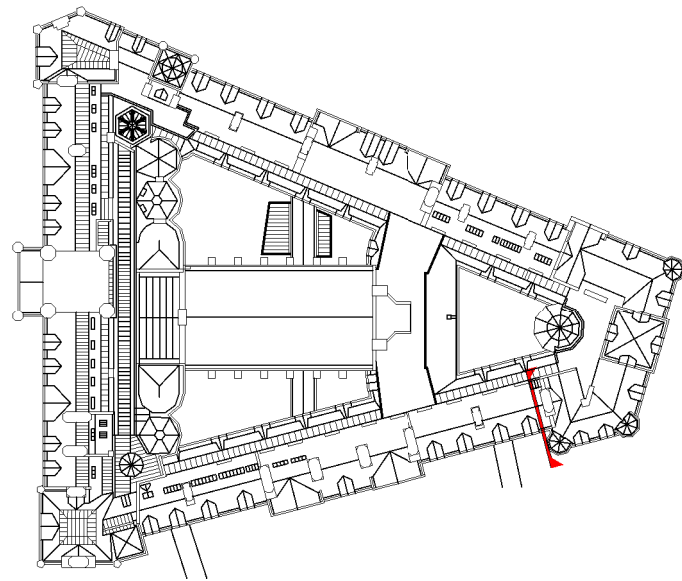

Key plan_Section BA

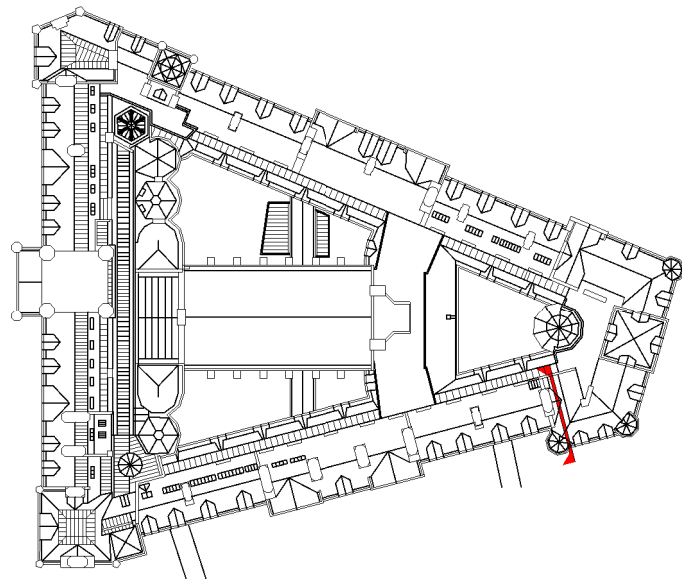


Key plan_Section BC

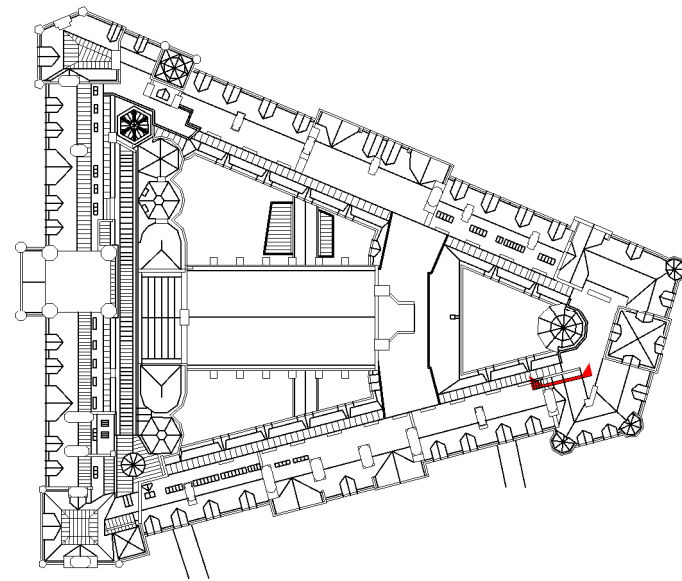


Key plan_Section BD

CS23

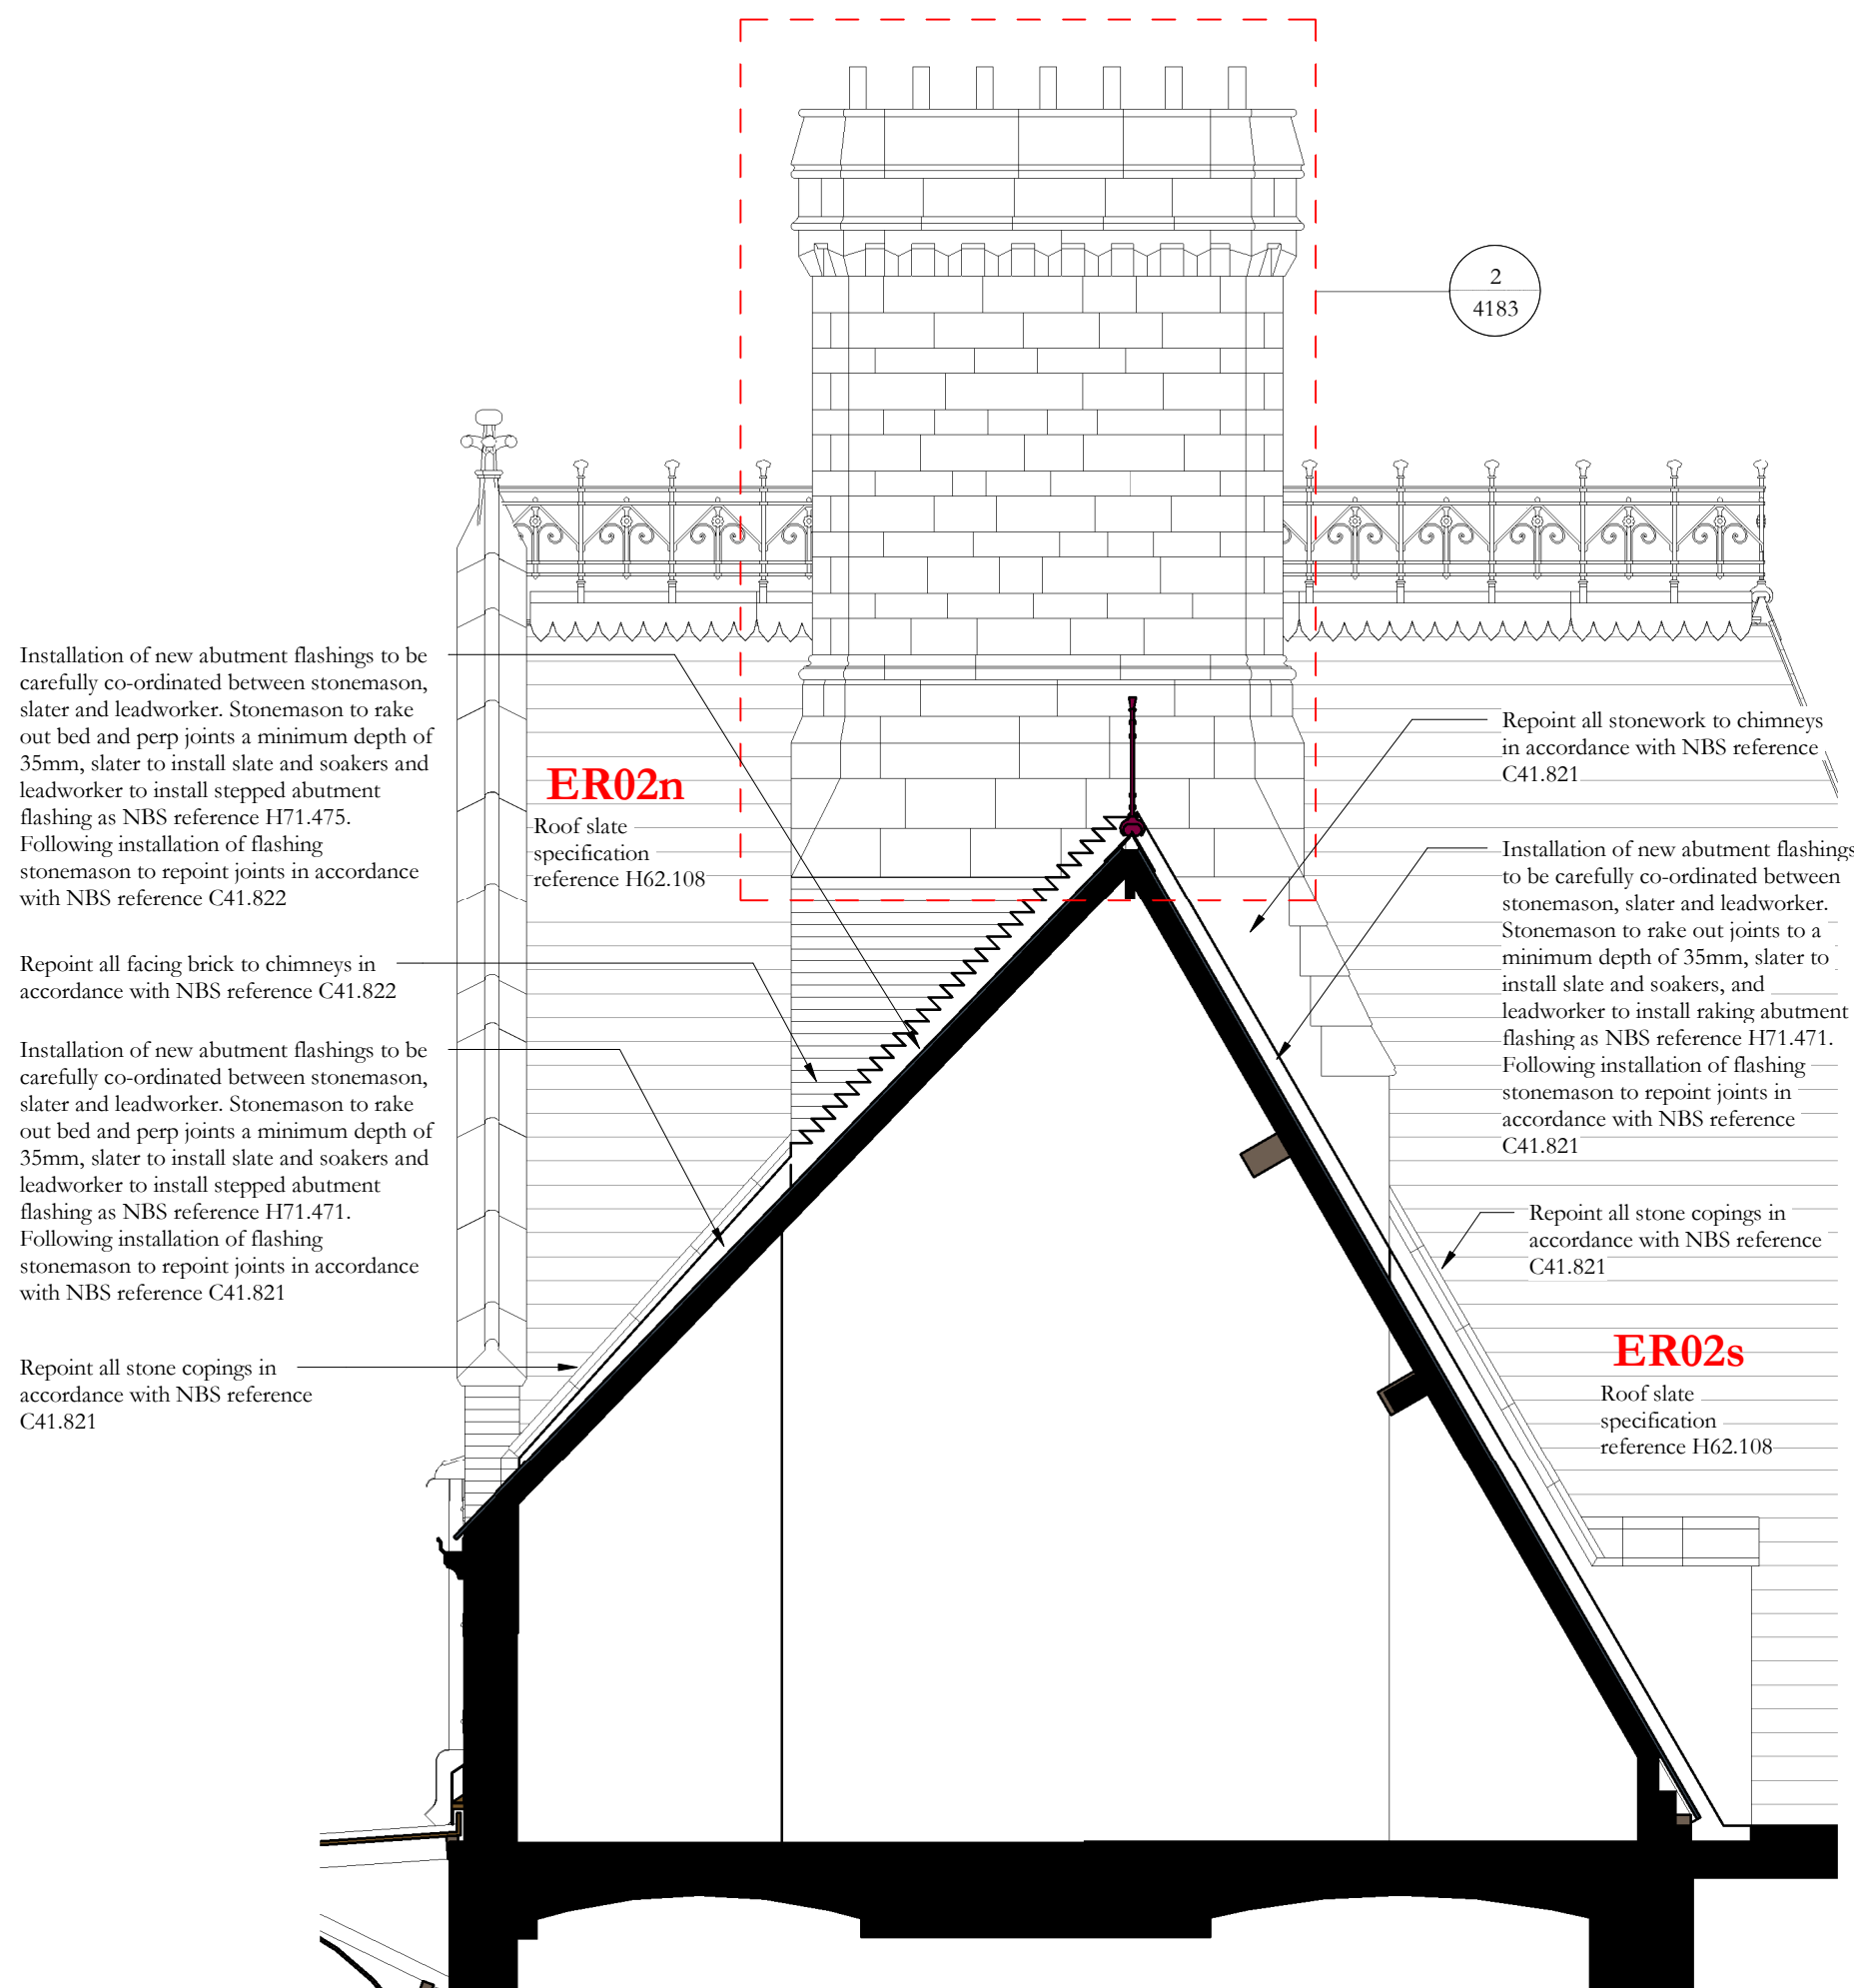


Section BA
1 : 50

CS23

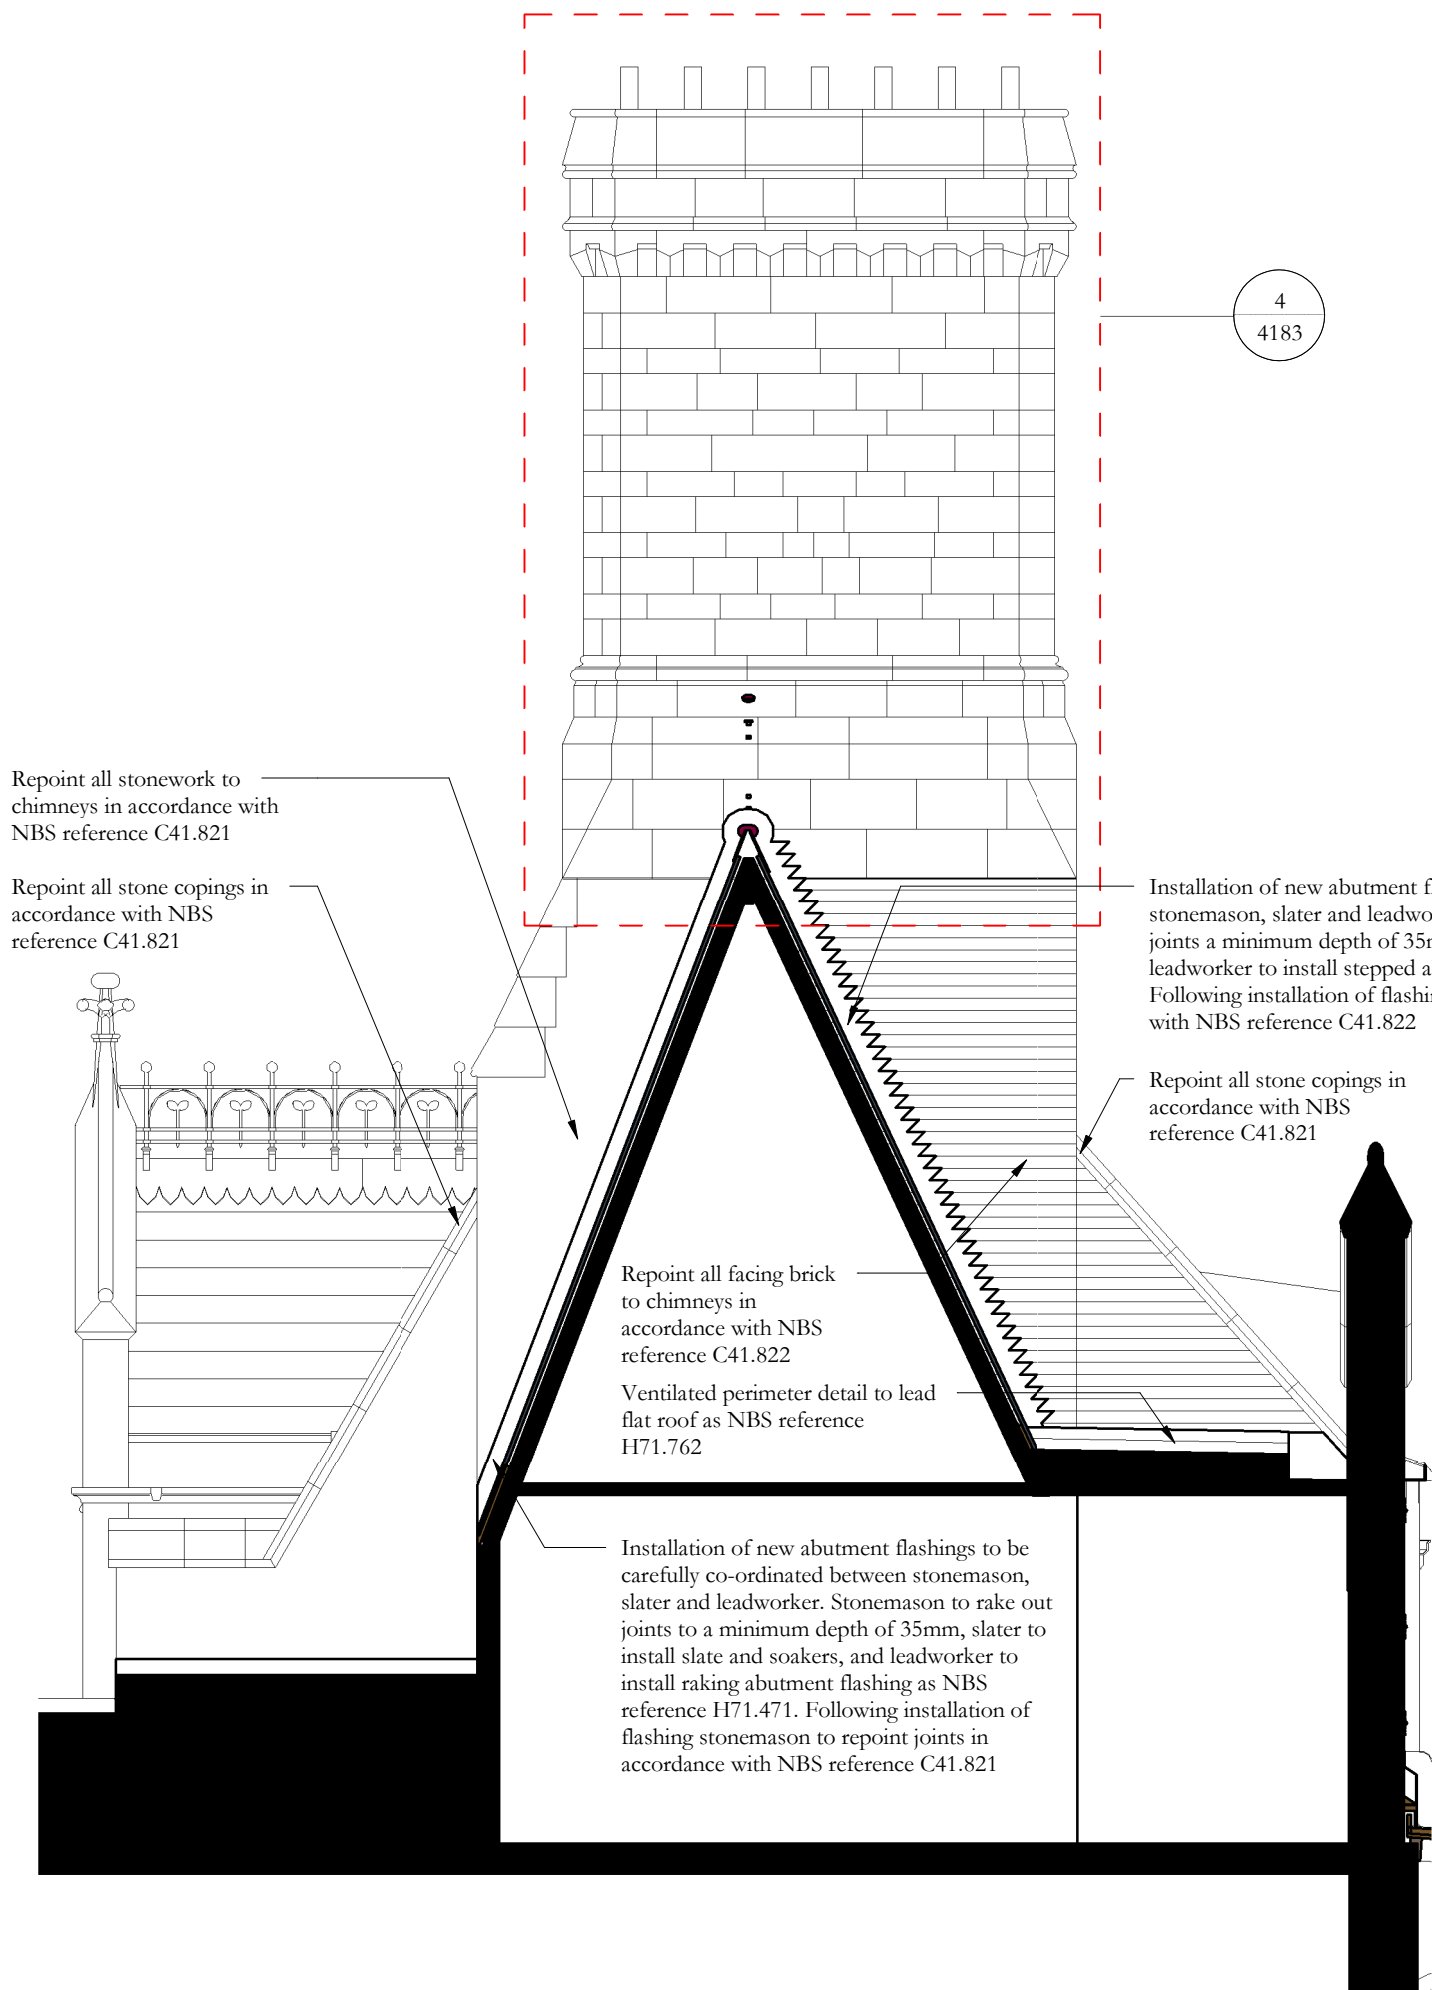

Section BC
1 : 50

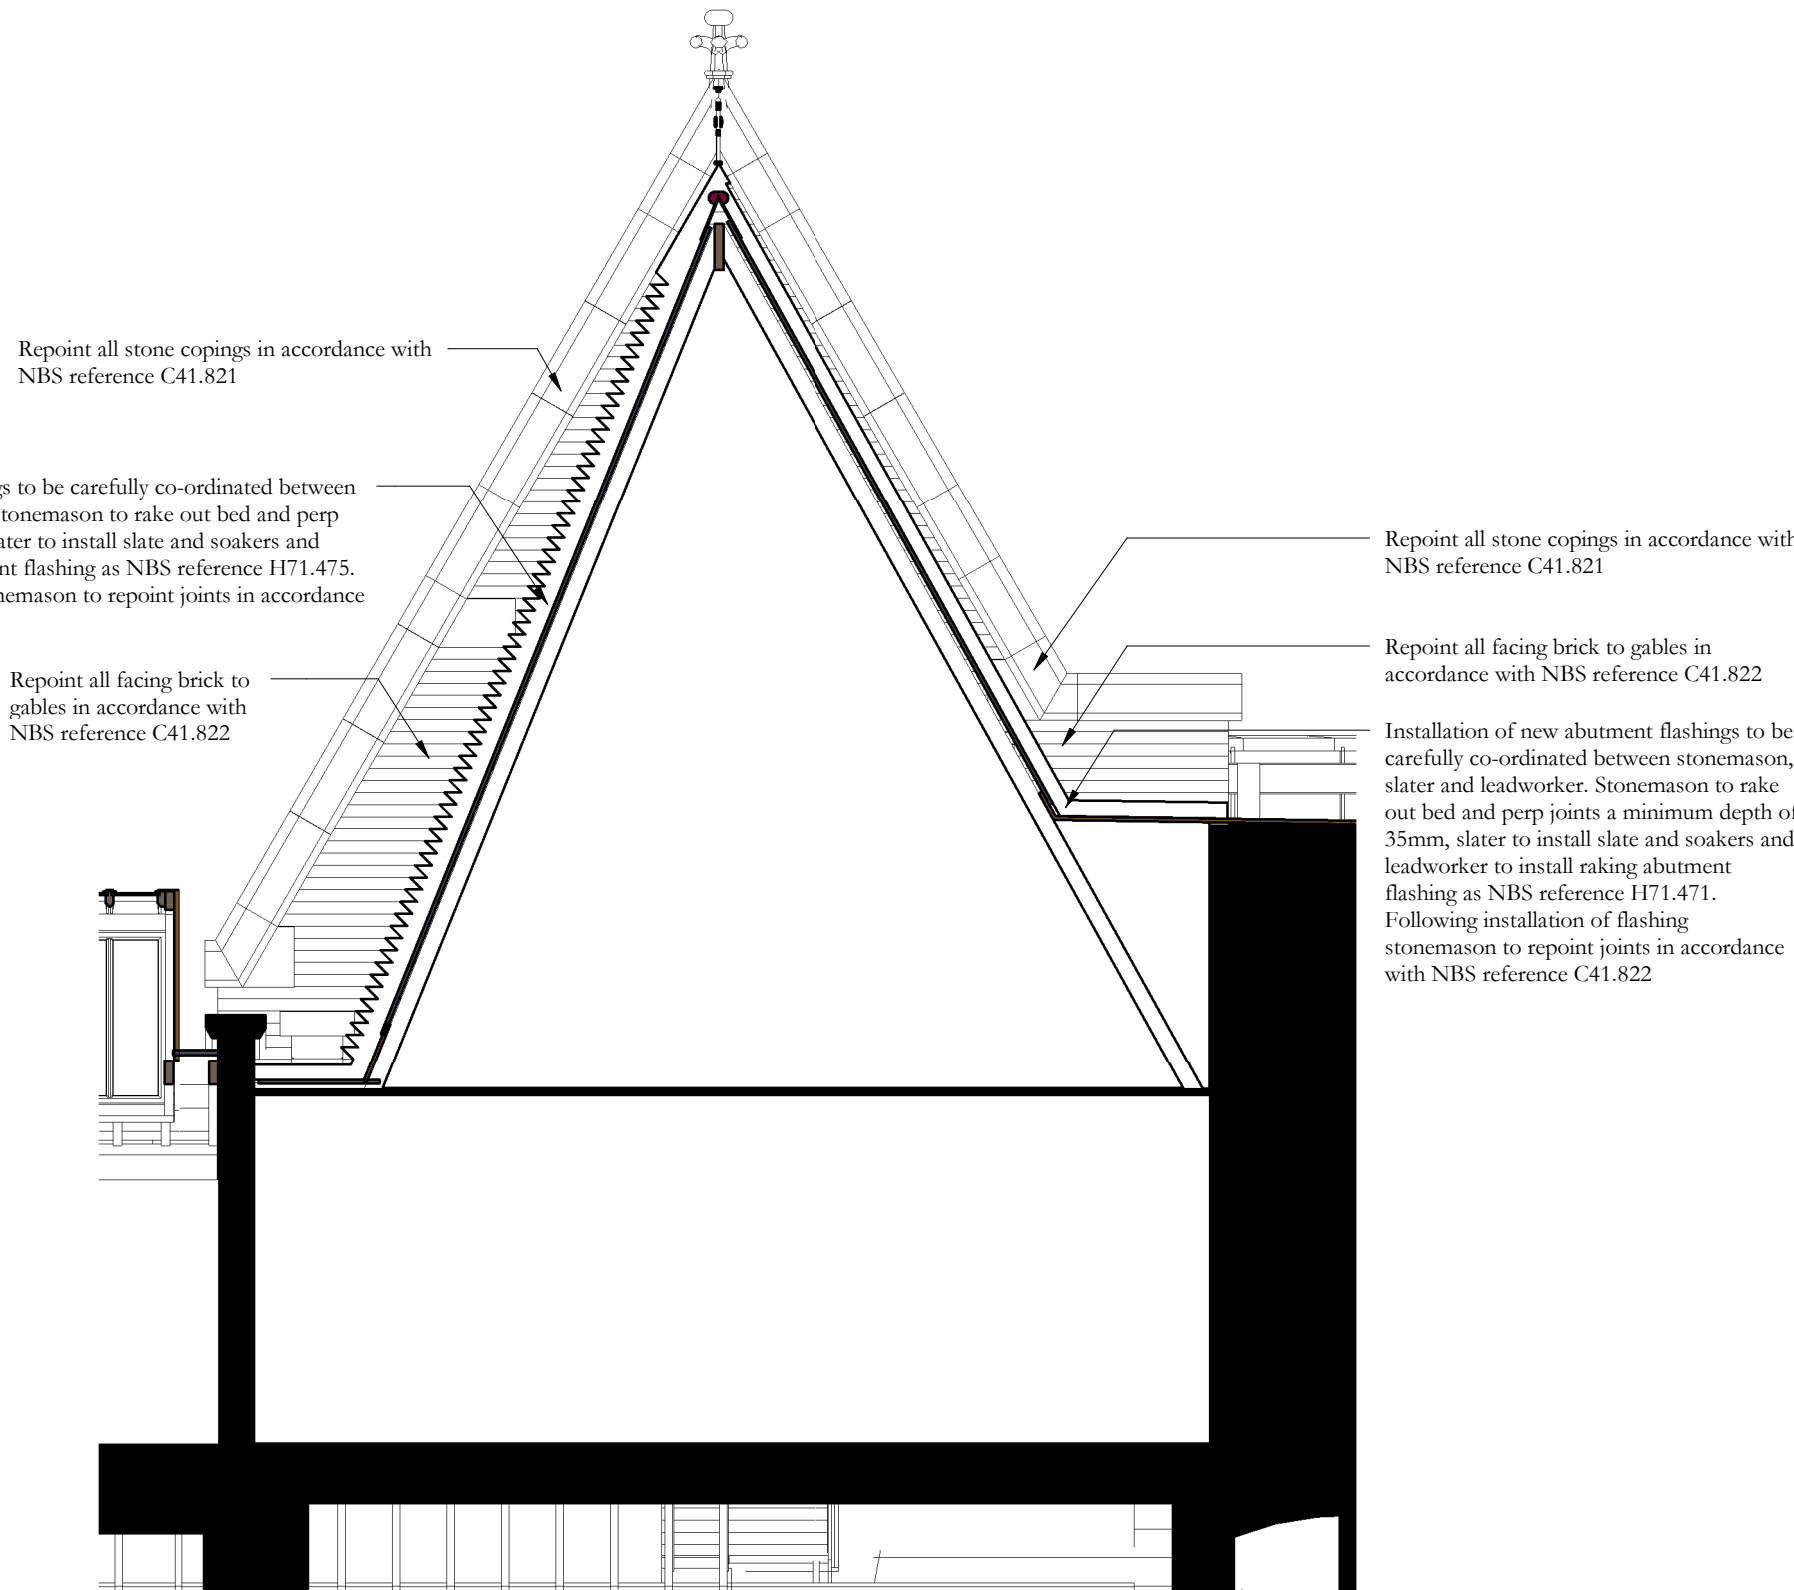

Section BD
1 : 50

Scale Bars to be used as guidance only - refer to sheet size below

1:100 mm	1000	2000	3000	4000	5000	6000	7000	8000
1:200 mm	1000	2000	3000	4000	5000	6000	7000	8000
1:500 M	15	30	45	60	75	90	105	120
1:1250 M	10	20	30	40	50	60	70	80

Notes:

Drawings are based on survey data and may not accurately represent what is physically present.
Do not scale from this drawing. All dimensions are to be verified on site before proceeding with the work.
All dimensions are in millimeters unless noted otherwise.
Purcell shall be notified in writing of any discrepancies.

Revision 01: Re-issued for construction no change

01	07/05/2020	GR	TK	Re-issued for construction, see note in cloud
-	15/01/2020	GR	TK	First Issue
ISSUE	DATE	APPROVED	DRAWN	DESCRIPTION



OUR
TOWN
HALL
PROJECT



PURCELL

Project Office, Town Hall, MANCHESTER M60 2L1
+44 (0) 7970 097 432
www.purcelluk.com

PROJECT STATUS **Riba Stage 5**

CLIENT **Manchester City Council**

PROJECT **Our Town Hall**

DRAWING TITLE **General Arrangement Roof
Sections BA, BC and BD**

SIZE & SCALE **A1:As indicated**

DRAWING STATUS **S4 Construction**

JOB NUMBER **236959**

DRAWING NO. **OTH-PUR-TH-RF-DWG-A-4385 01** REV