


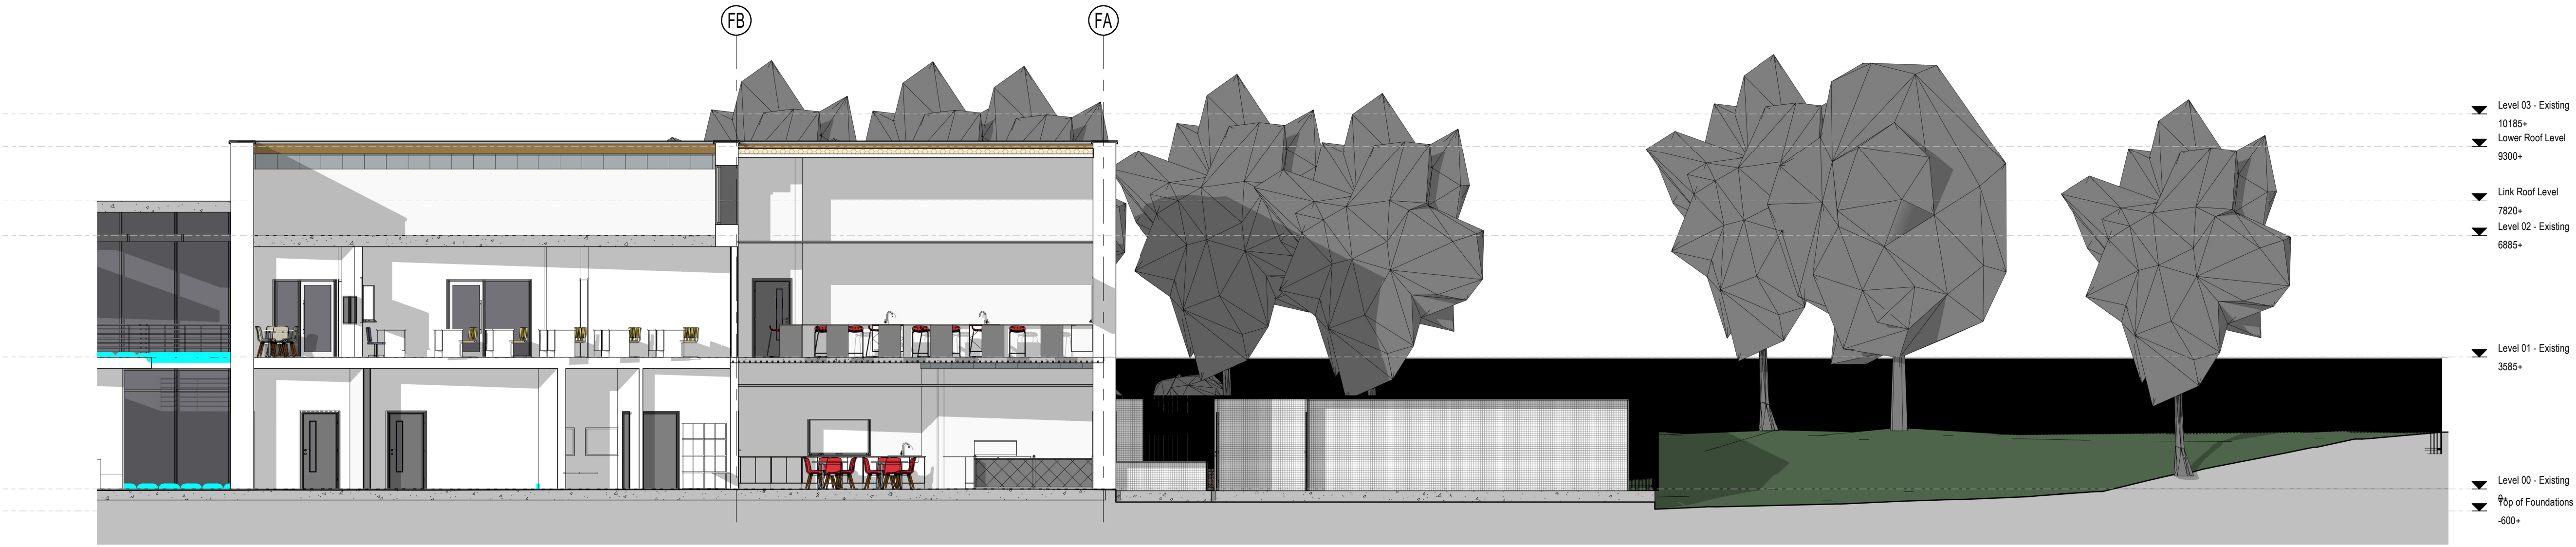


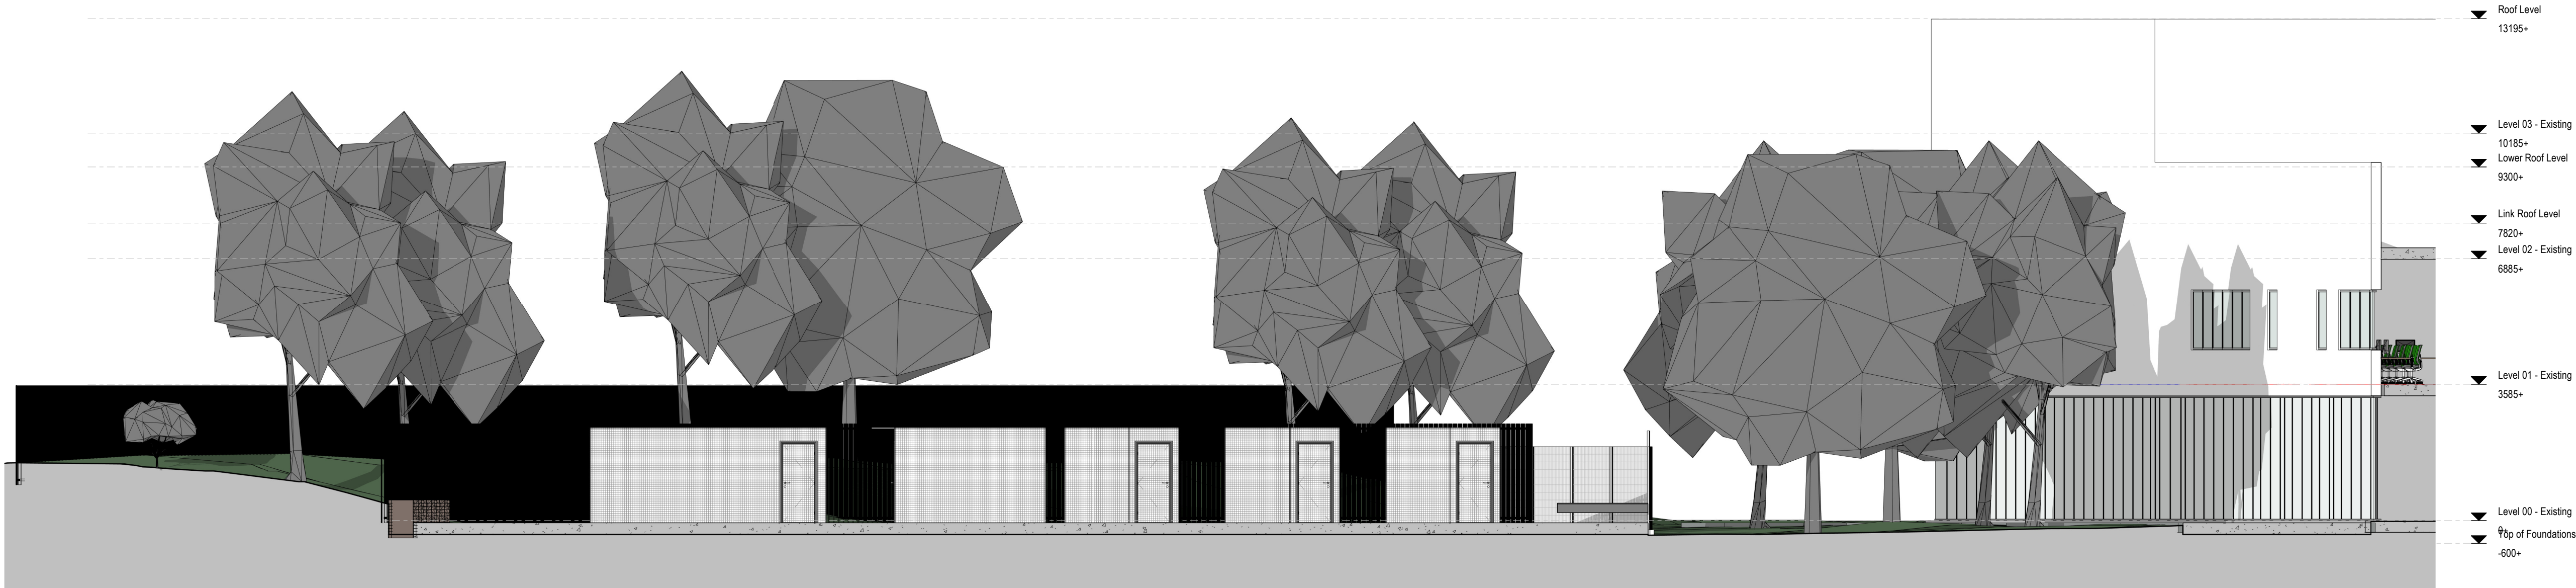

1 Site Section 1

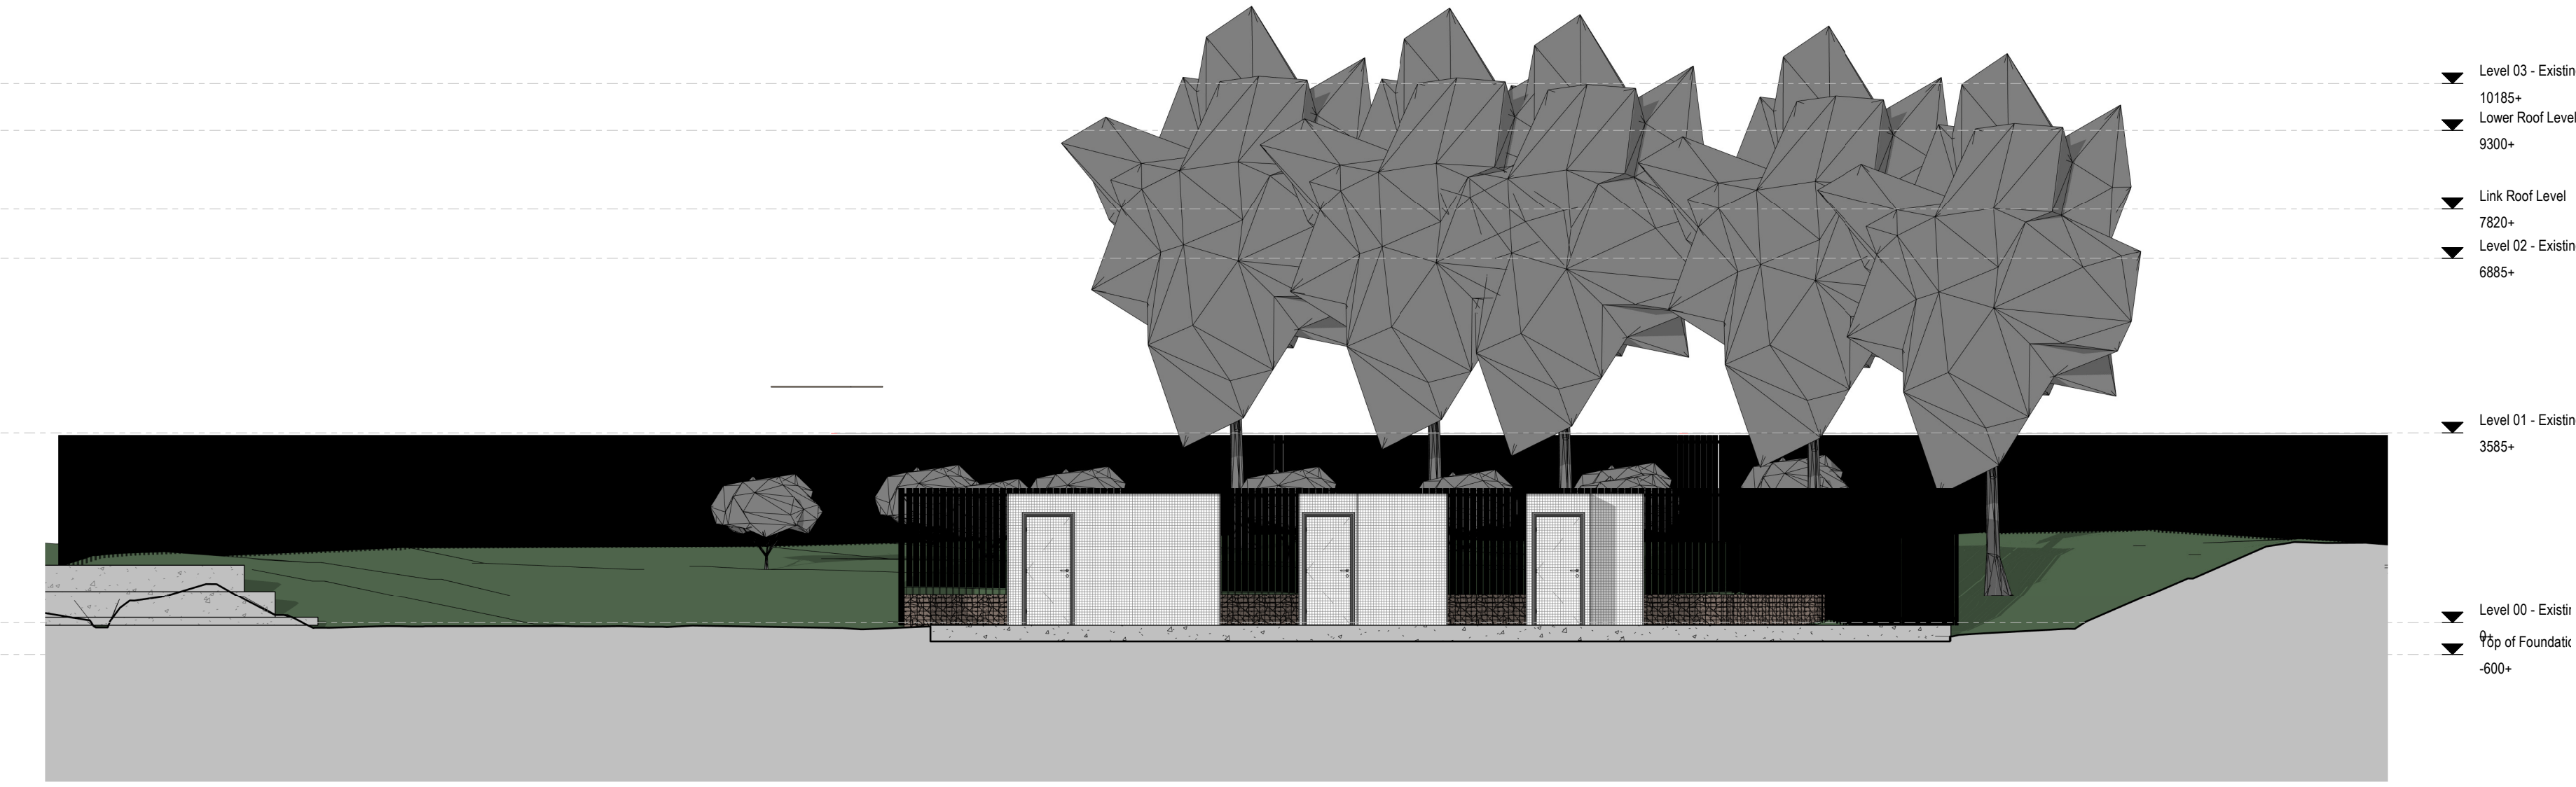

2 Site Section 2

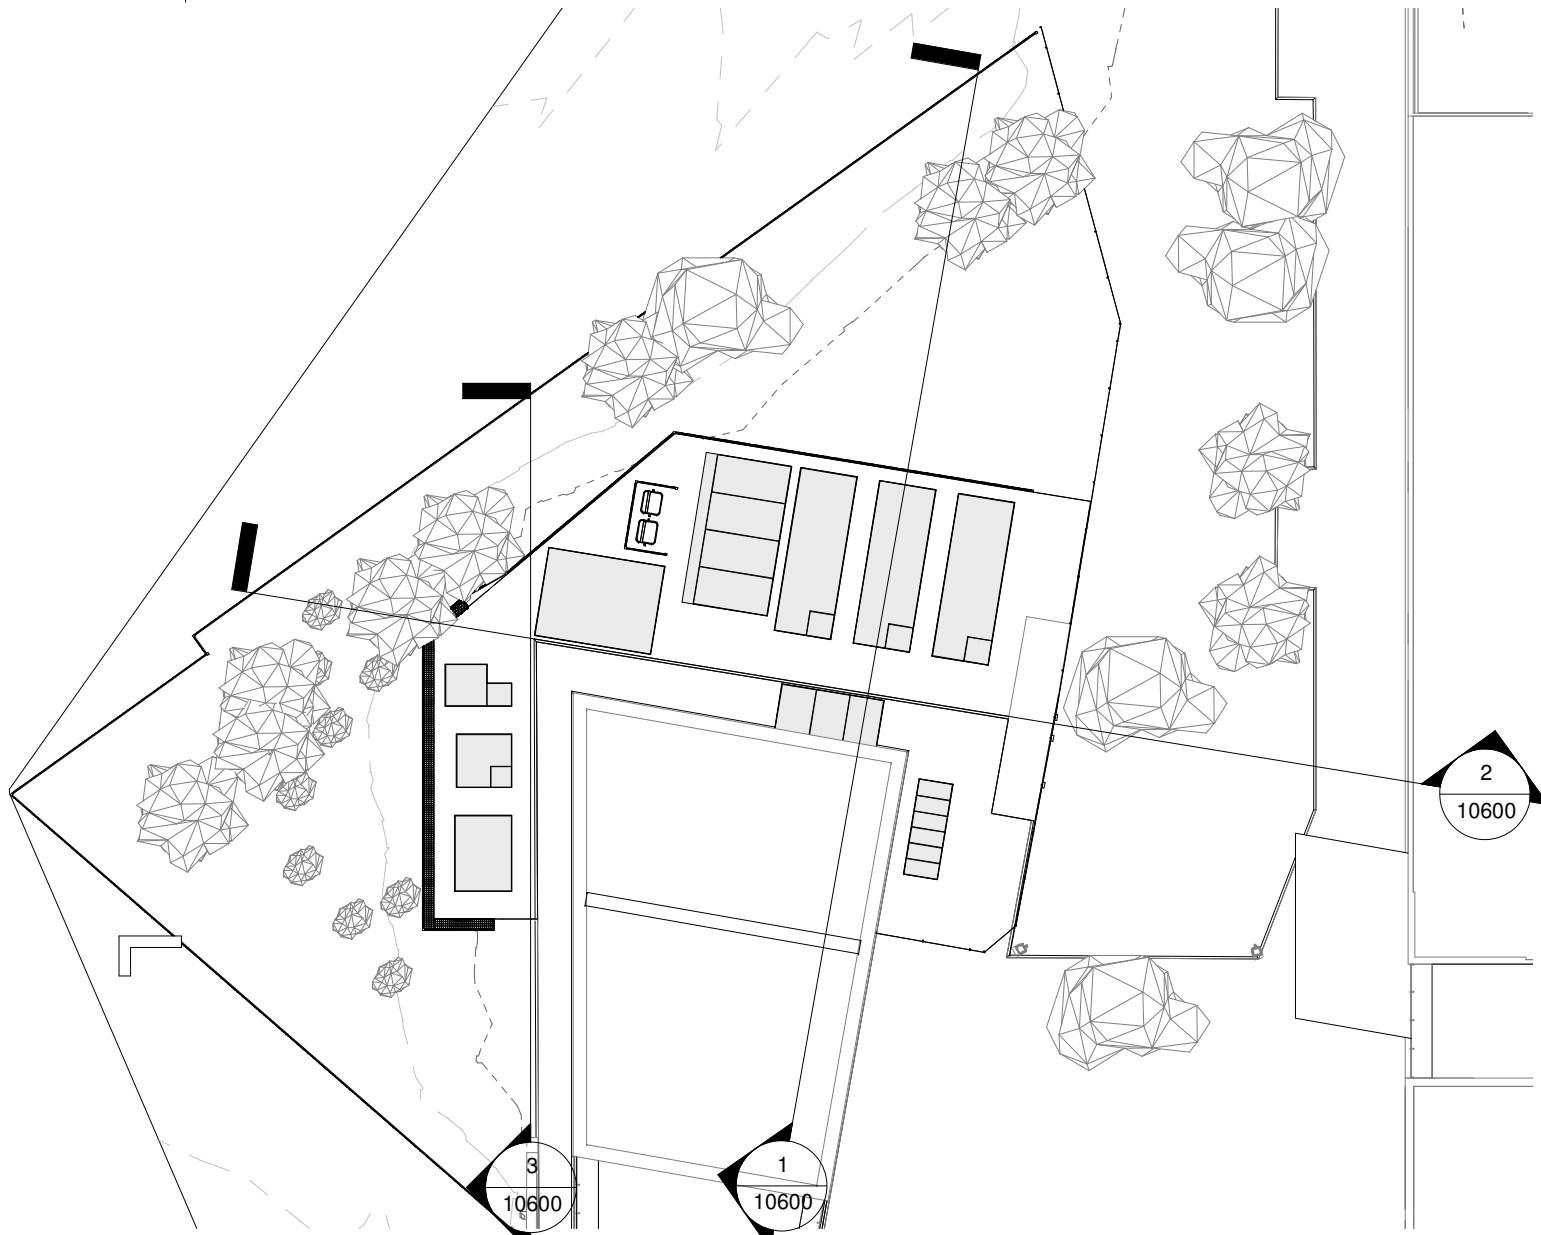

3 Site Section 3

1 0 1 2 3 4 5
SCALE 100
1: m

elliswilliams

Project Number: 2627
Project Name: Wythenshawe College

Drawing Status:
Drawing Number: 2627-EWA-01-ZZ-DR-A-10600
Drawing Name: Proposed Site Section
Date: 01/06/22
Rev: P1
Drawn By: JH
Scale: As indicated

Wellfield Chester Road Preston Brook WA7 3BA
T: 01928 752200 E: info@ewa.co.uk W: ewa.co.uk