


Lawton Moor, St Michael & All Angels

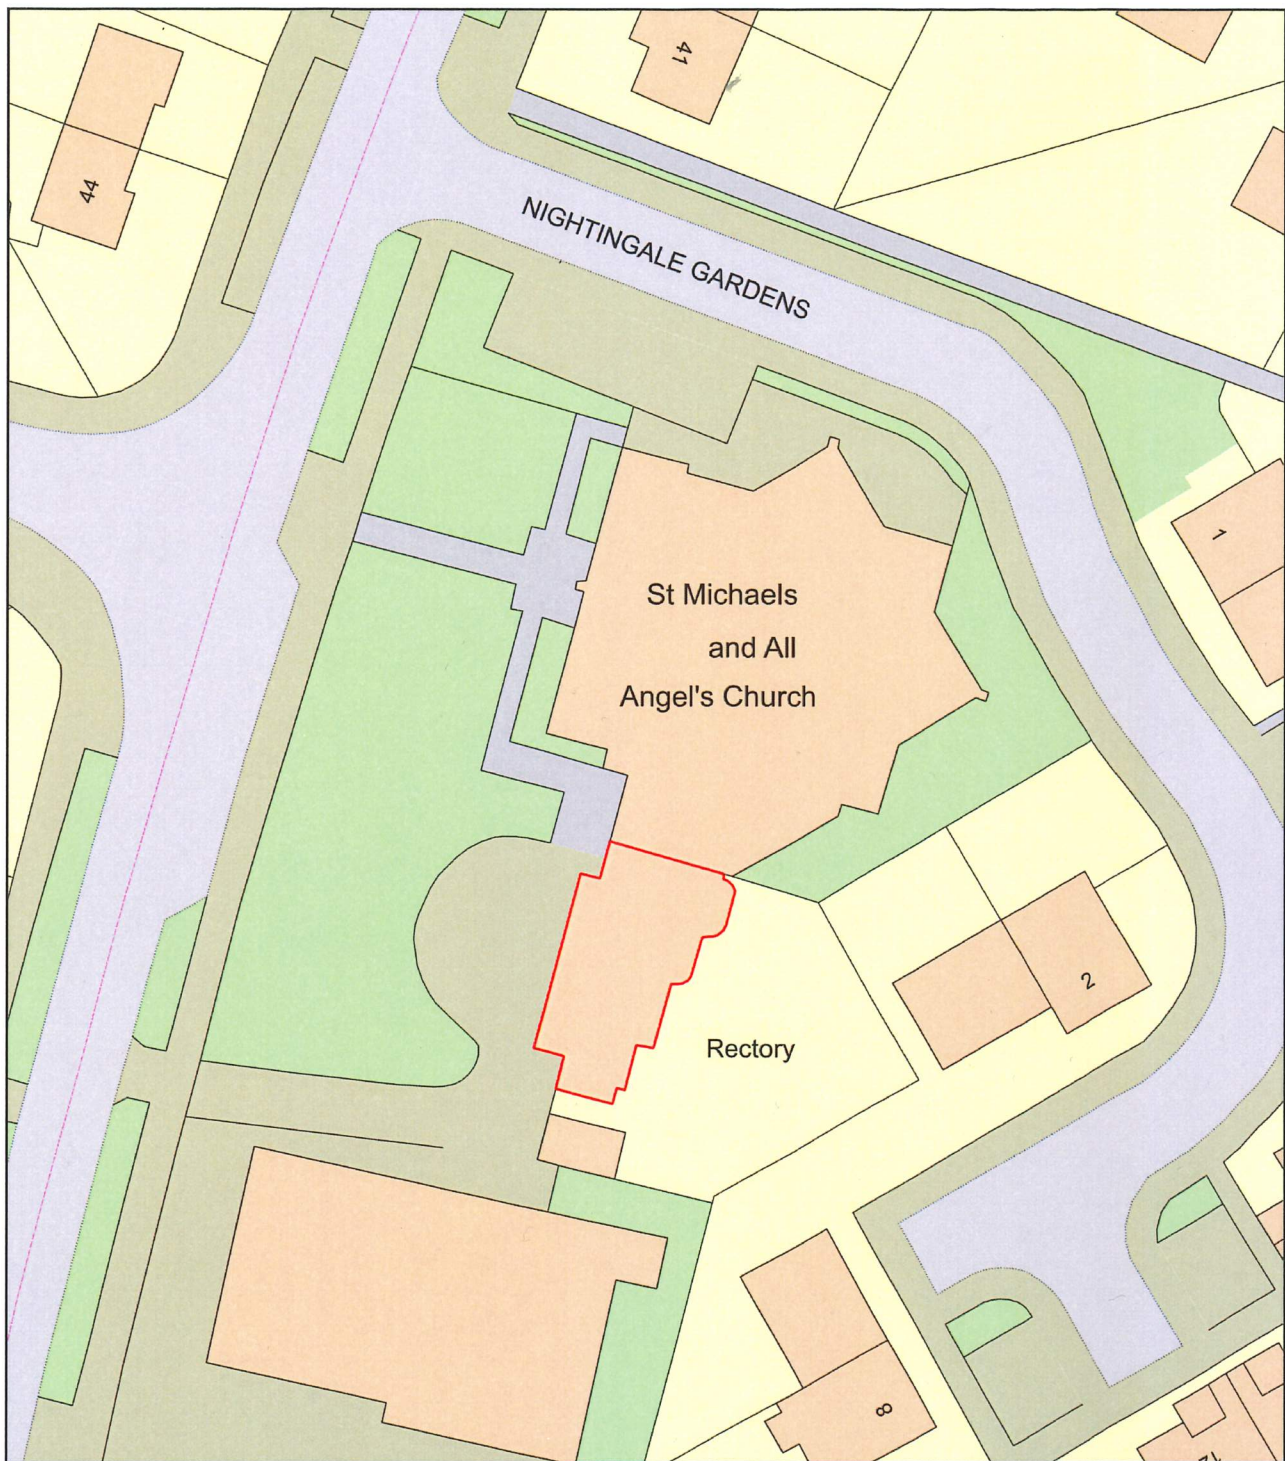

0 20
Metres



Plan Produced for: Diocese of Manchester

Date Produced: 18 Mar 2022

Plan Reference Number: TQRQM22077130203858

Scale: 1:500 @ A4