


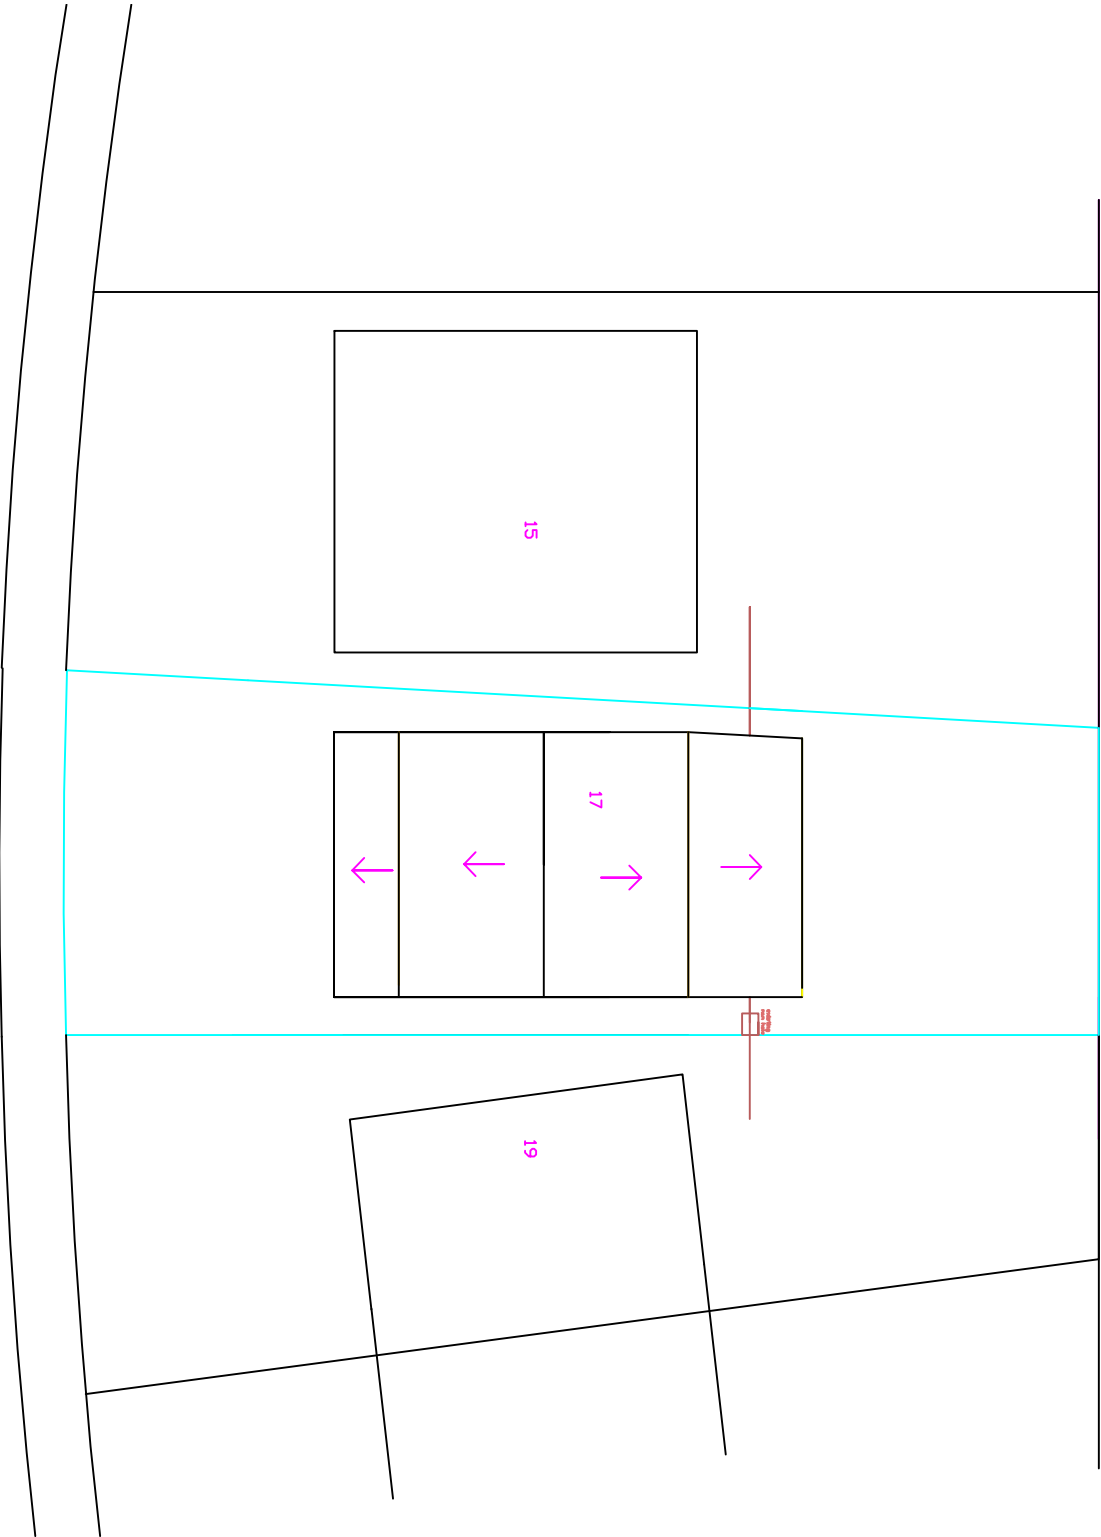

PROPOSED BLOCK
PLAN
1:200

PLEASE DO NOT SCALE OF THIS
DRAWING TAKE ALL DIMENSIONS ON
SITE
(builders Note)
Do not start any works until
all the approvals have been
obtained.
Any discrepancy to be reported
to Plans Drawn as soon as
possible.

Client:
PETER, MICHELLE WOODS,
17, NORWAY MAPLE AVENUE
BLACKLEY,
MANCHESTER,
M9 7BF,
07788369498

Scheme
SINGLE STOREY
REAR EXTENSION

Project:
MANCHESTER CITY
COUNCIL,

BUILDING CONTROL
APPLICATION

date:	drawn:
FEBRUARY, 2022	DRW

GRANADA HOME IMPROVEMENTS A BRIGHTER WAY TO BUILD tel.no 07952934281 email Bawintherbottom@aol.com

Project no.	drg. no.	A3 paper
NMA 17	04	