



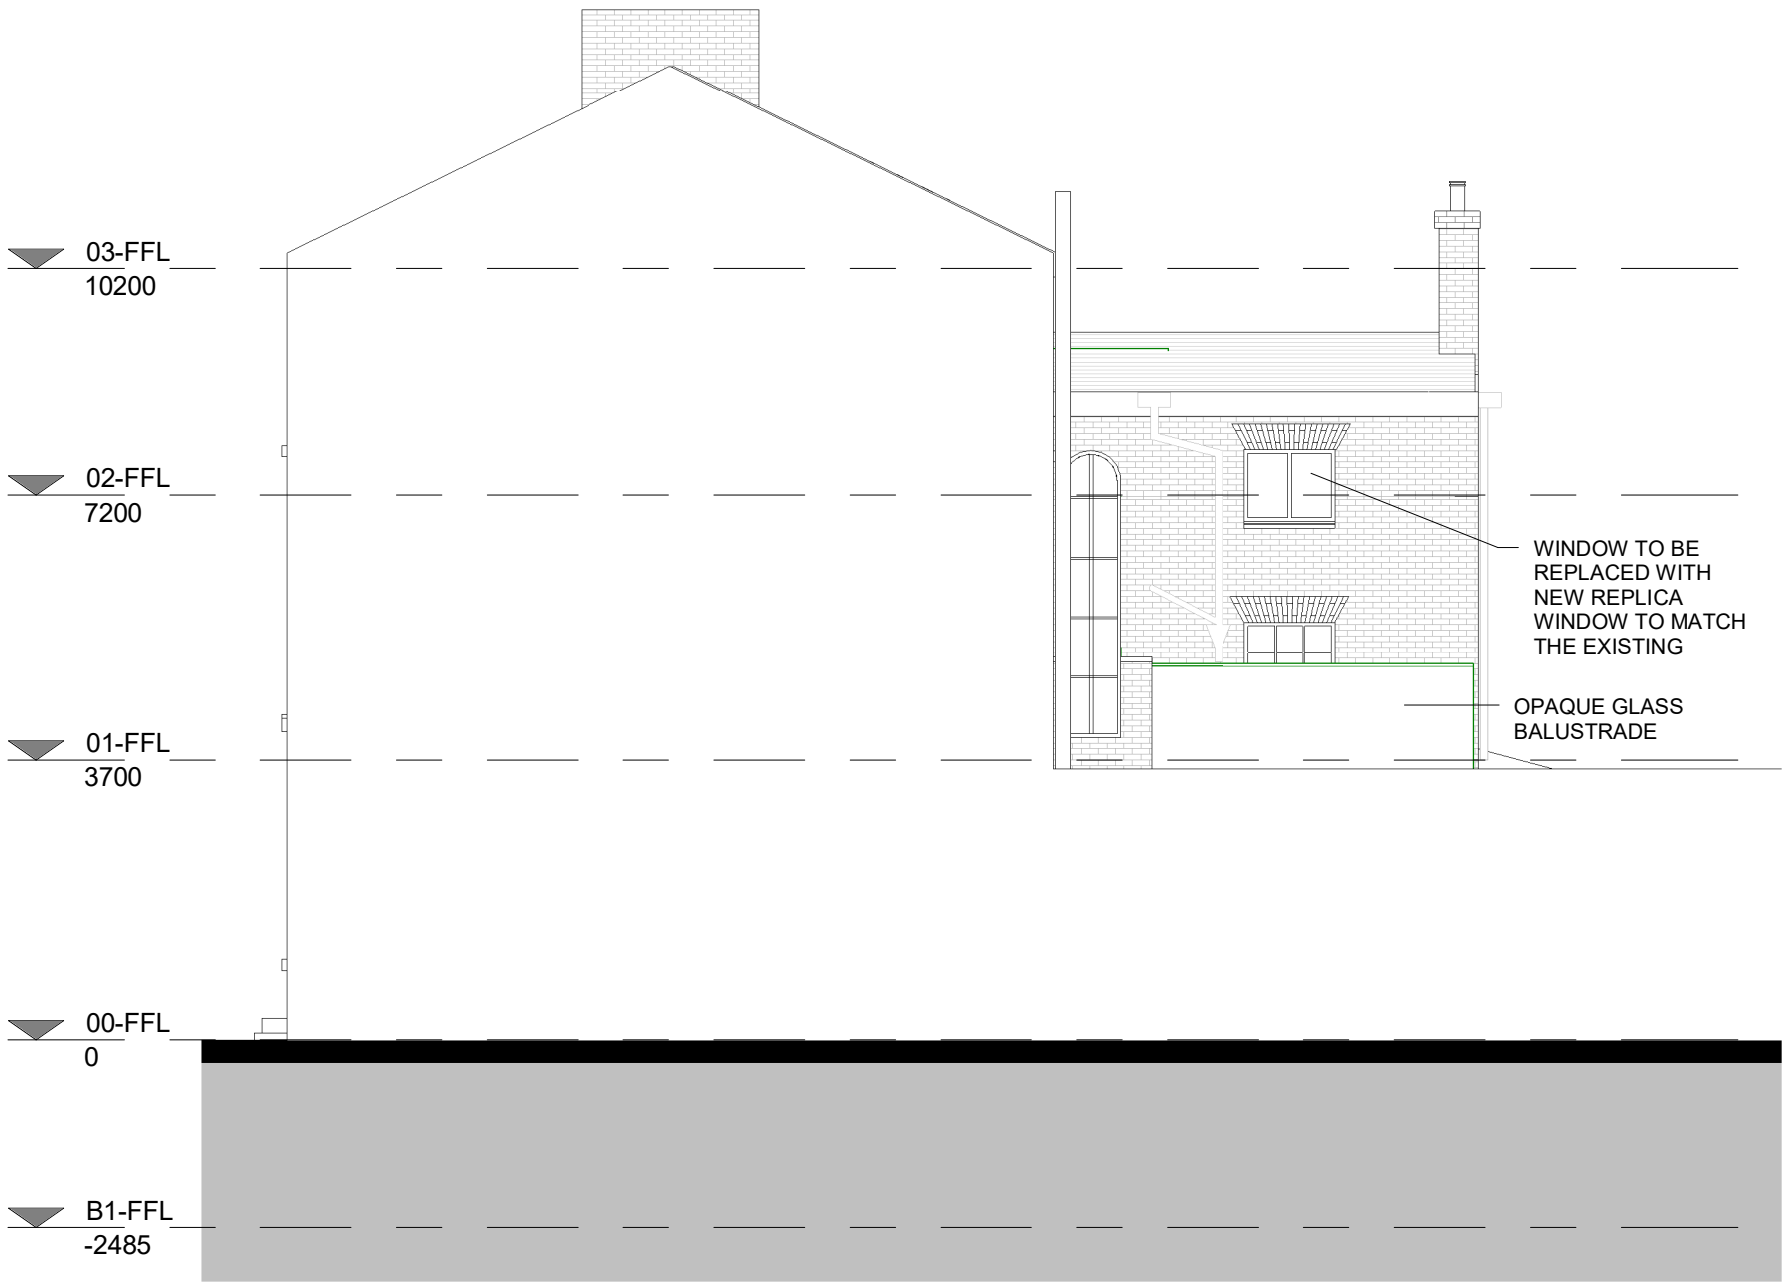

Proposed Elevation C

1 : 100

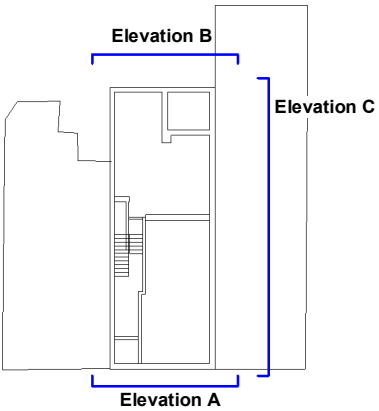


- Notes :
1. This drawing should not be scaled, figured dimensions only to be taken
 2. should any discrepancies be found with this drawing, please inform this office.
 3. Copyright of this drawing is owned by JM Architects.

Structural information indicative only. To be confirmed by Structural Engineer.

NOTES:

- Heights to be site checked
- Roof shown indicatively
- External pipes shown indicatively

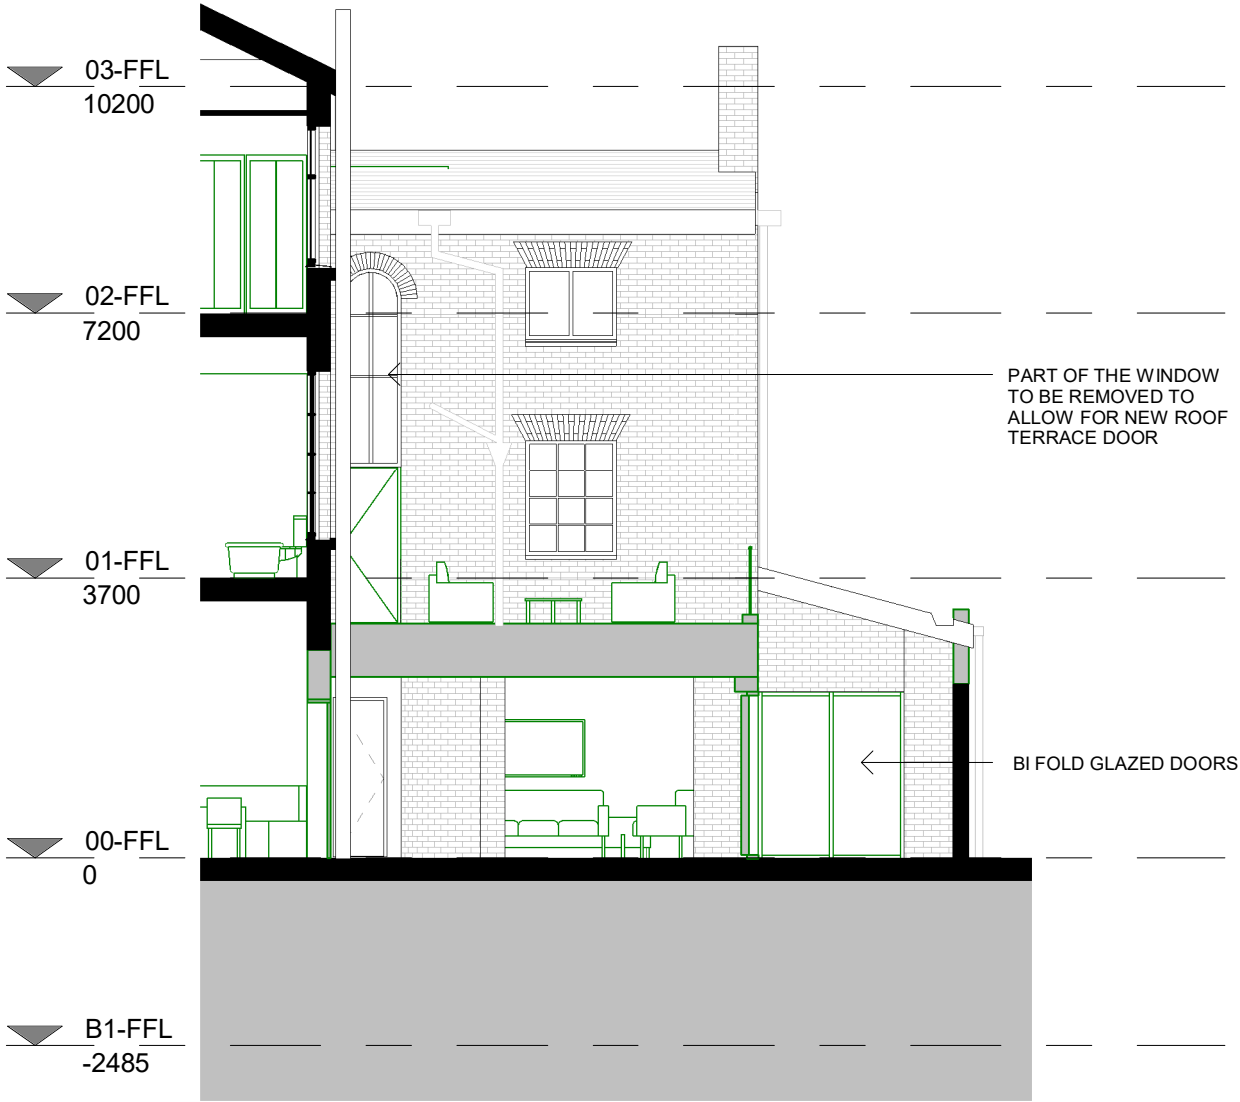

Proposed Elevation C1

1 : 100

P02 Existing elements to be retained	2022.01.18	OV	APR
P01 Issued for information	2021.09.24	PW	AR
REV. DESCRIPTION	DATE	DRN BY	CKD BY

Project	17 St. John Street
Title	Proposed Elevation 02
Client	Zerum

Purpose : For Information	Scale : As indicated@A3
Drawing Number	
Project - Originator - Volume - Level - Type - Role - Class - Number	
6849-JMA-01-ZZ-DR-A-00-2021	

S2	P02
----	-----

jmarchitects

3a, 54 Princess Street
Manchester
M1 6HS
0161 200 6300

man@jmarchitects.net
www.jmarchitects.net