

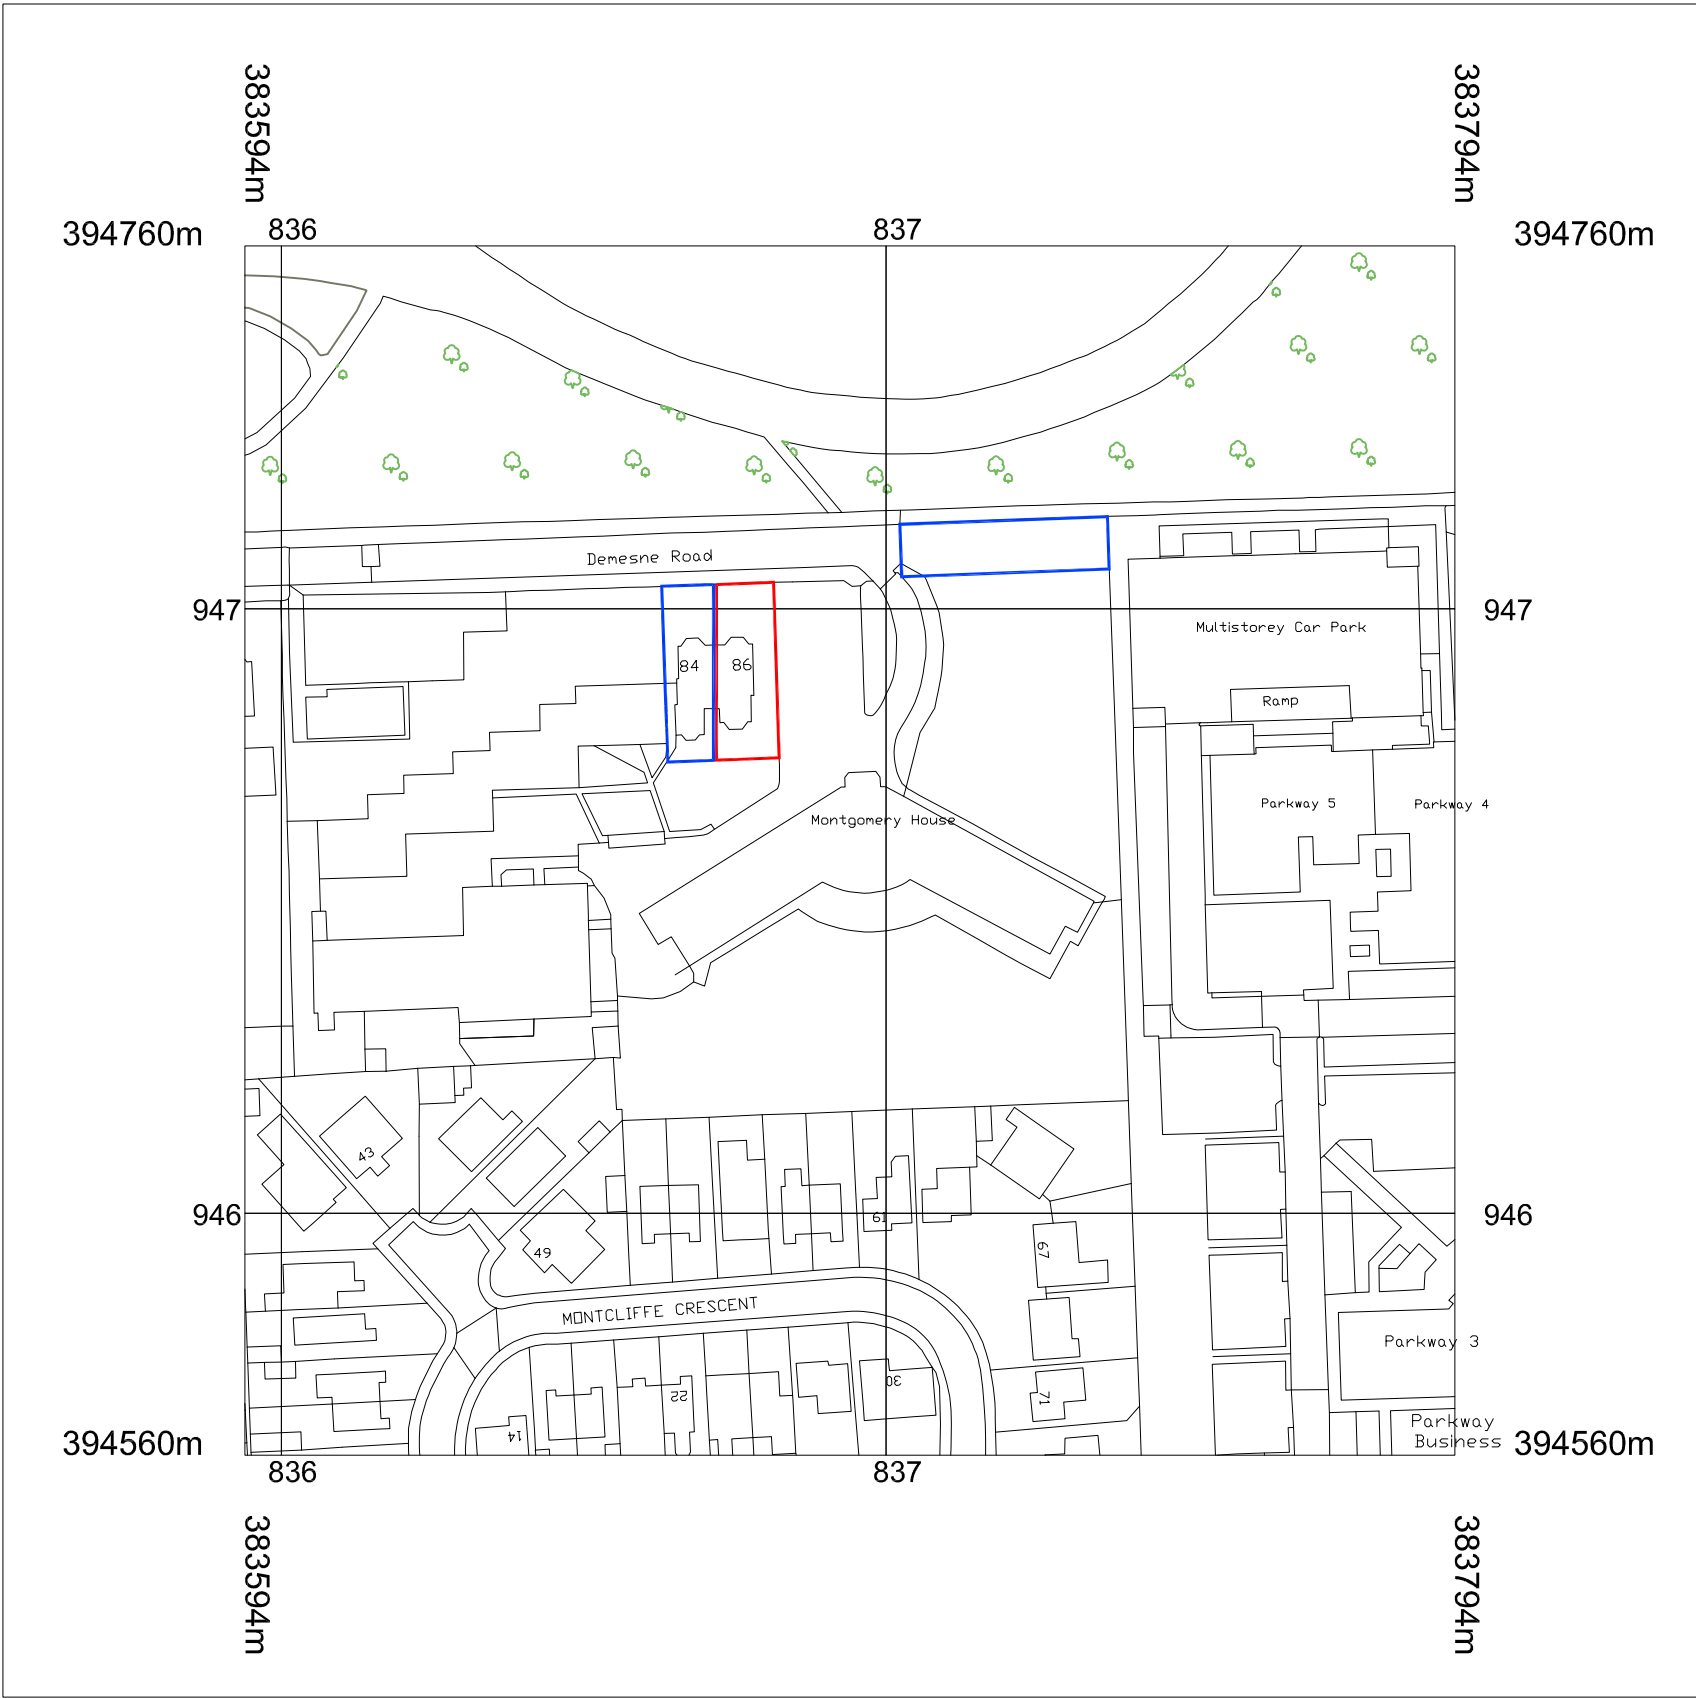


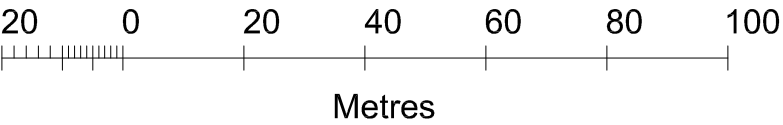

Location Plan - Scale 1:1250@A3

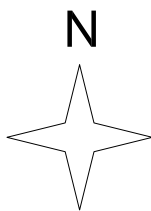

Metres