
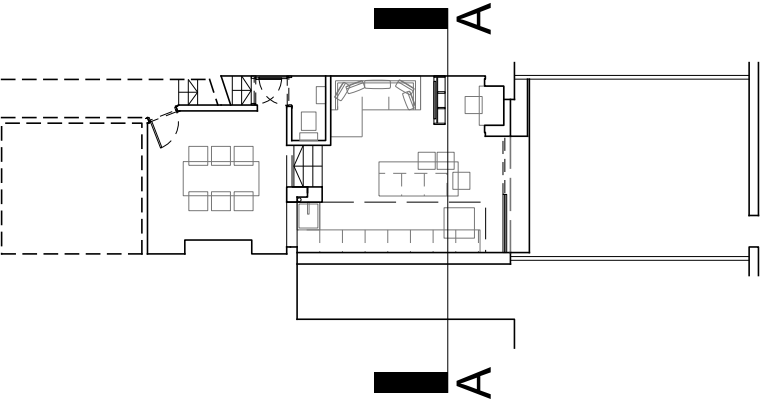


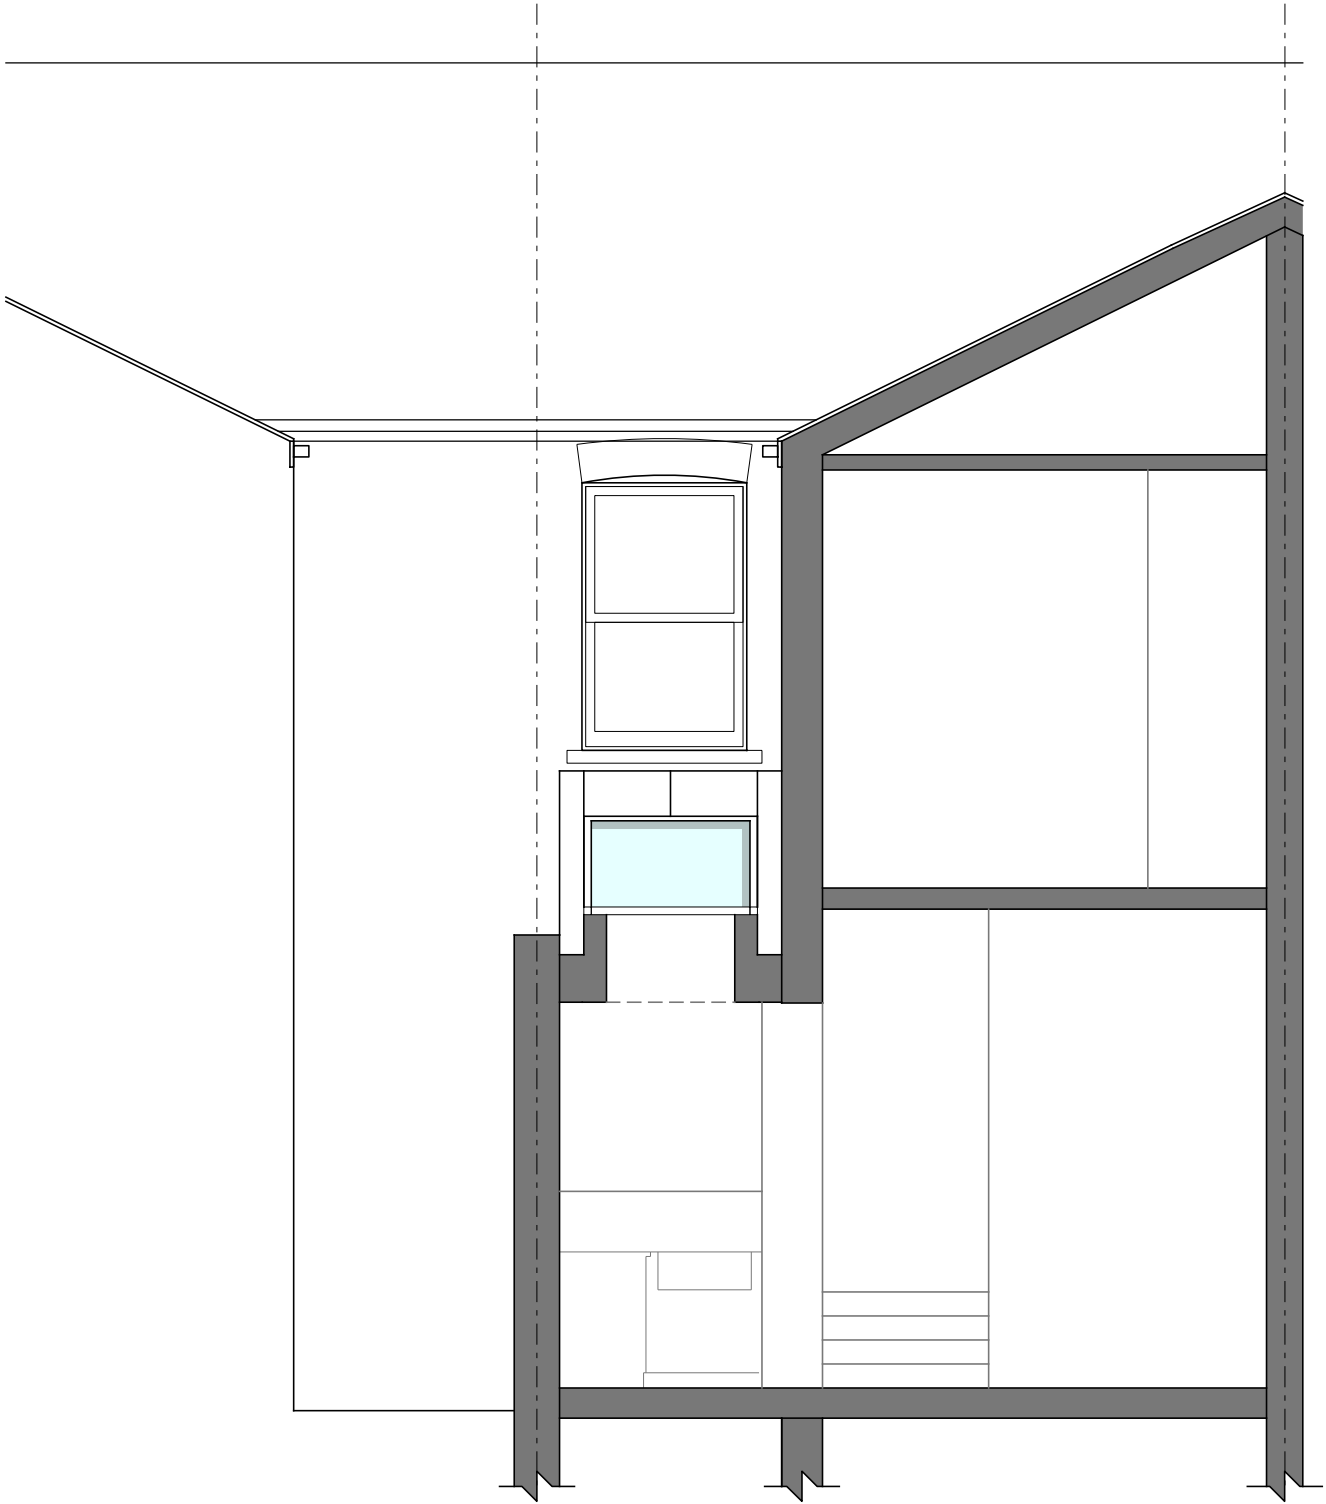

▽ VERGE +2.36

▽ GF FFL 0.00
▽ EX. KITCHEN FFL -0.15

▽ PRO. KITCHEN FFL -0.63
▽ GARDEN FFL -0.78

5m

1m