


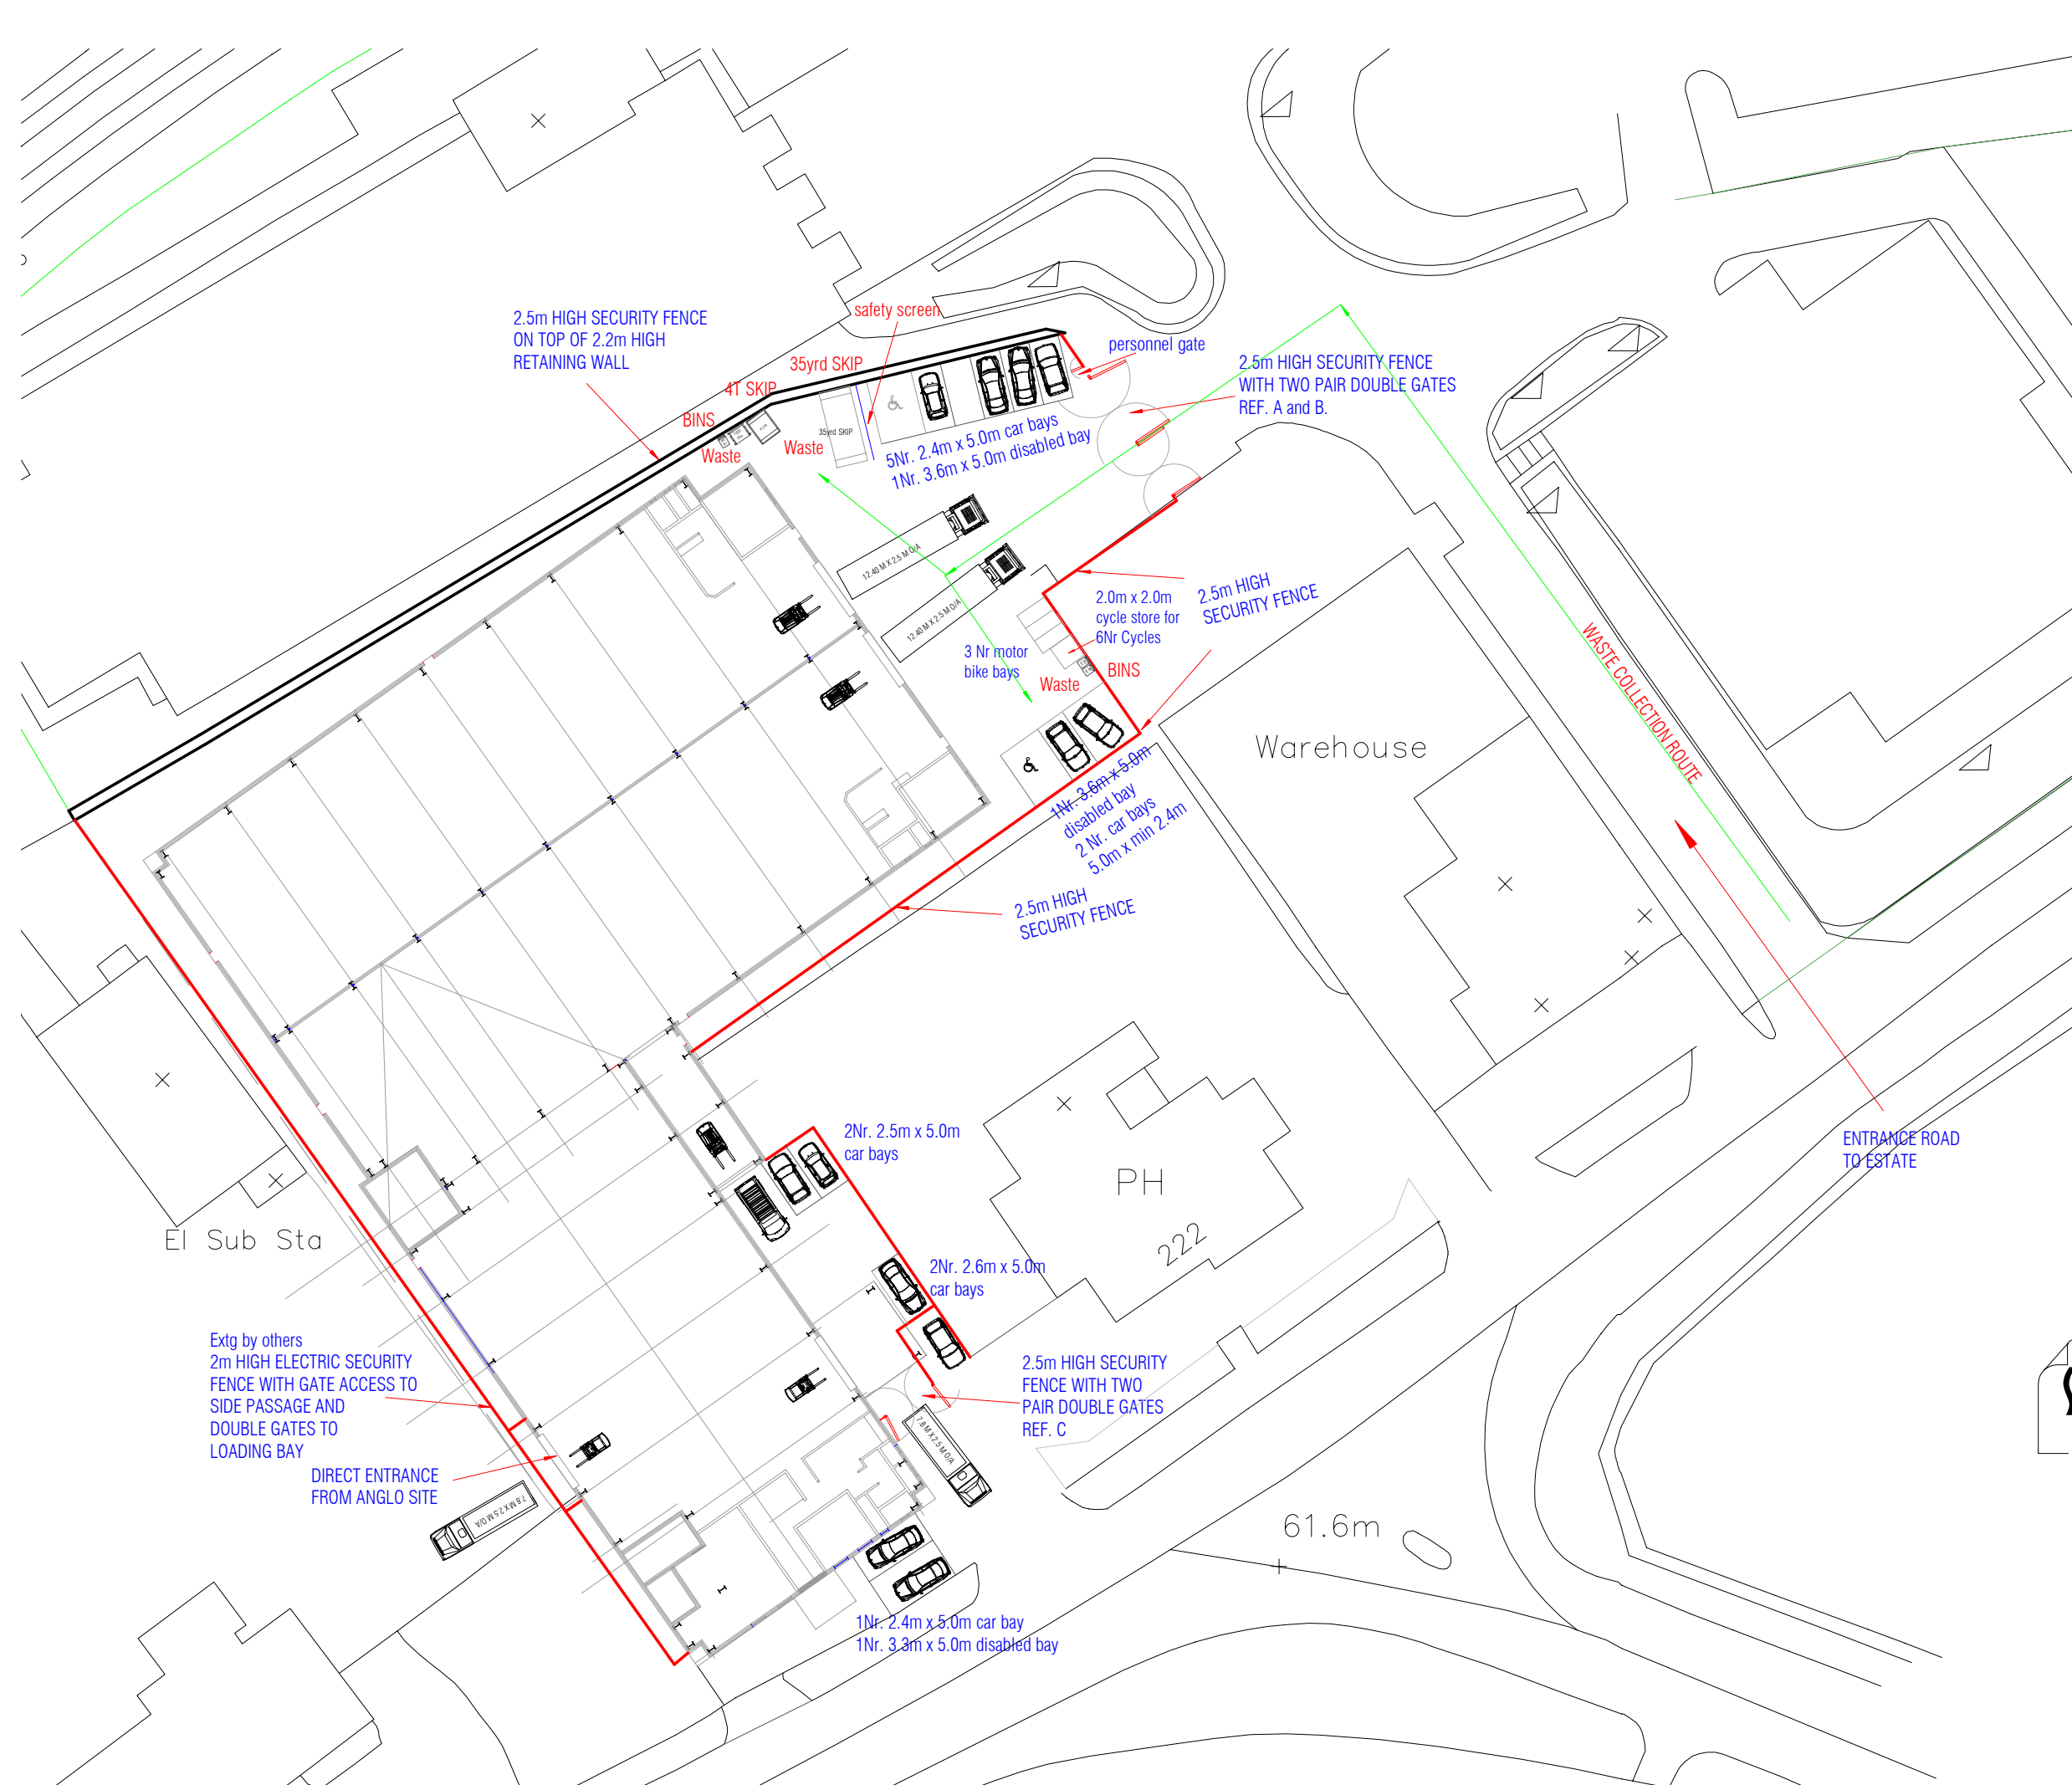


WASTE CALCULATION:
(drink cans/bottles)
say 20 people x 1ltr per day = 20 ltr per day
20 ltr x 6.5 days = 130 ltr per week
130 ltr x 2 = 260 ltr per fortnight
PROVIDE 1Nr 360 ltr BIN (to encourage use of provide2Nr)

(food/general)
based on clients office
7 people = 330 ltr per fortnight
20 people = 330/7 x 20 = 943 ltr
PROVIDE 1Nr 1100 ltr BIN
PROVIDE 1Nr 360 ltr BIN to assist in site cleanliness

(metal offcuts)
Allow up to 35 yrd skip

(cardboard)
Little by way of packaging so generously
Allow up to 4t skip

SECURITY FENCE DETAILS (1:100)
were possible existing fence and line re-used.

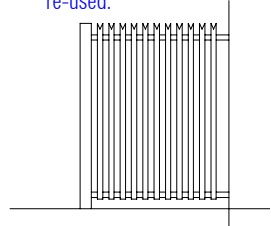

Height as stated on plan.
Galvanised metal construction.
Post 150 x 150 box section at gates/corners/intermediate, set into ground.
Railings 70 flat plate with twist fork top end, set with 80 GAP.
Top and Bottom rail 70 flat plate.
Gates matching detail with cross bracing.

GATE WIDTHS:
A : each leaf 3.1 m
B : each leaf 2.4 m
C : each leaf 2.2 m
personell gate 0.9 m

DISABLED CAR BAYS
To be hatced in yellow stripes with wheelchair symbol.

SPA
3 SANDY LANE, PRESTWICH, MANCHESTER M25 9RU
T: 0161 533 0778 M: 07905 766136 E: spa@live.co.uk

CHARTERED BUILDING CONSULTANTS

contract:		PROPOSED REBUILD FOLLOWING FIRE DAMAGE at ARKADY INDUSTRIAL ESTATE, BRISCOE LANE, NEWTON HEATH, MANCHESTER			
client:		C & G GREENBERG 37 SINGLETON ROAD SALFORD M7 4NN			
DRAWING TITLE:		DRAWING NR.		REV:	
FENCING / PARKING / WASTE		PRE/C/008		B	
PROJECT:	SCALE:	drawn:	date(s):	orig	MAR 2019
SPA018190	1:500 @ A3			this	FEB 2019