


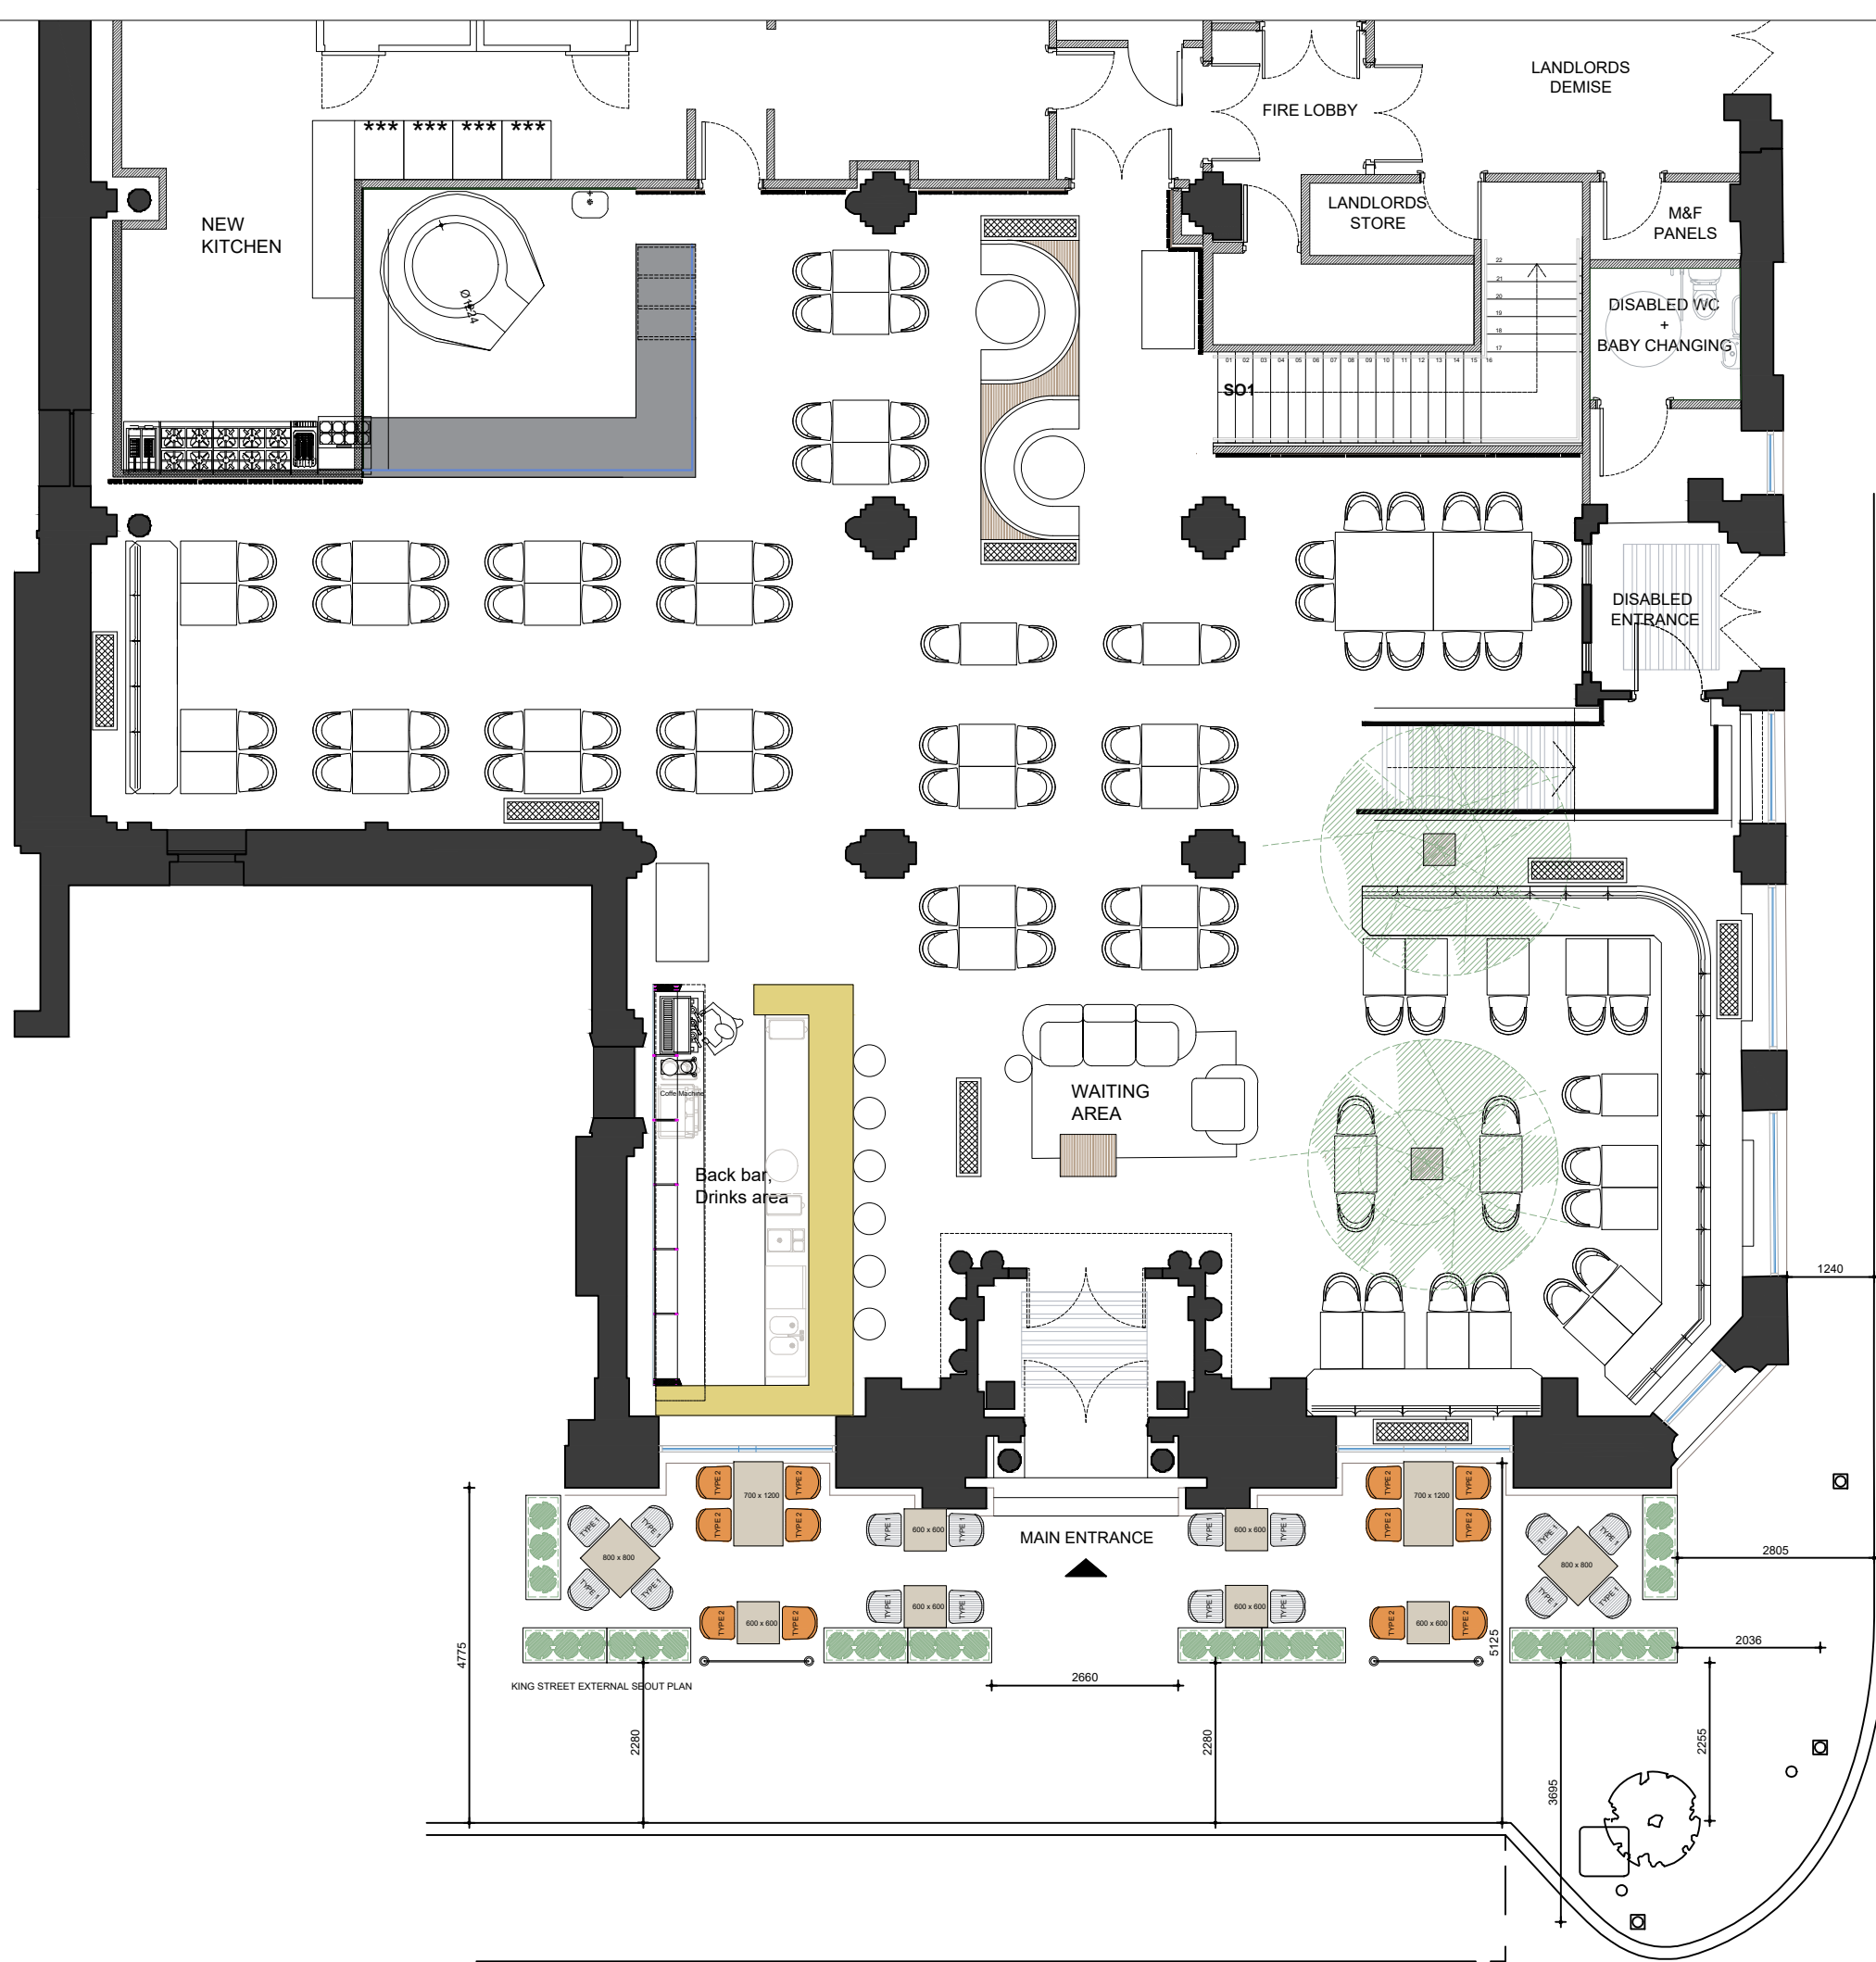

Client L'Antica Pizzeria da Michele	
Site Address 53 King Street Manchester M2 4LQ	
Project title L'Antica Pizzeria da Michele	
Design phase PLANNING	
Drawing title PAVEMENT LAYOUT	
Drawing No. PV 001	
Revision No. 0	Date June 2021
Scale 1:50	Paper size A3