


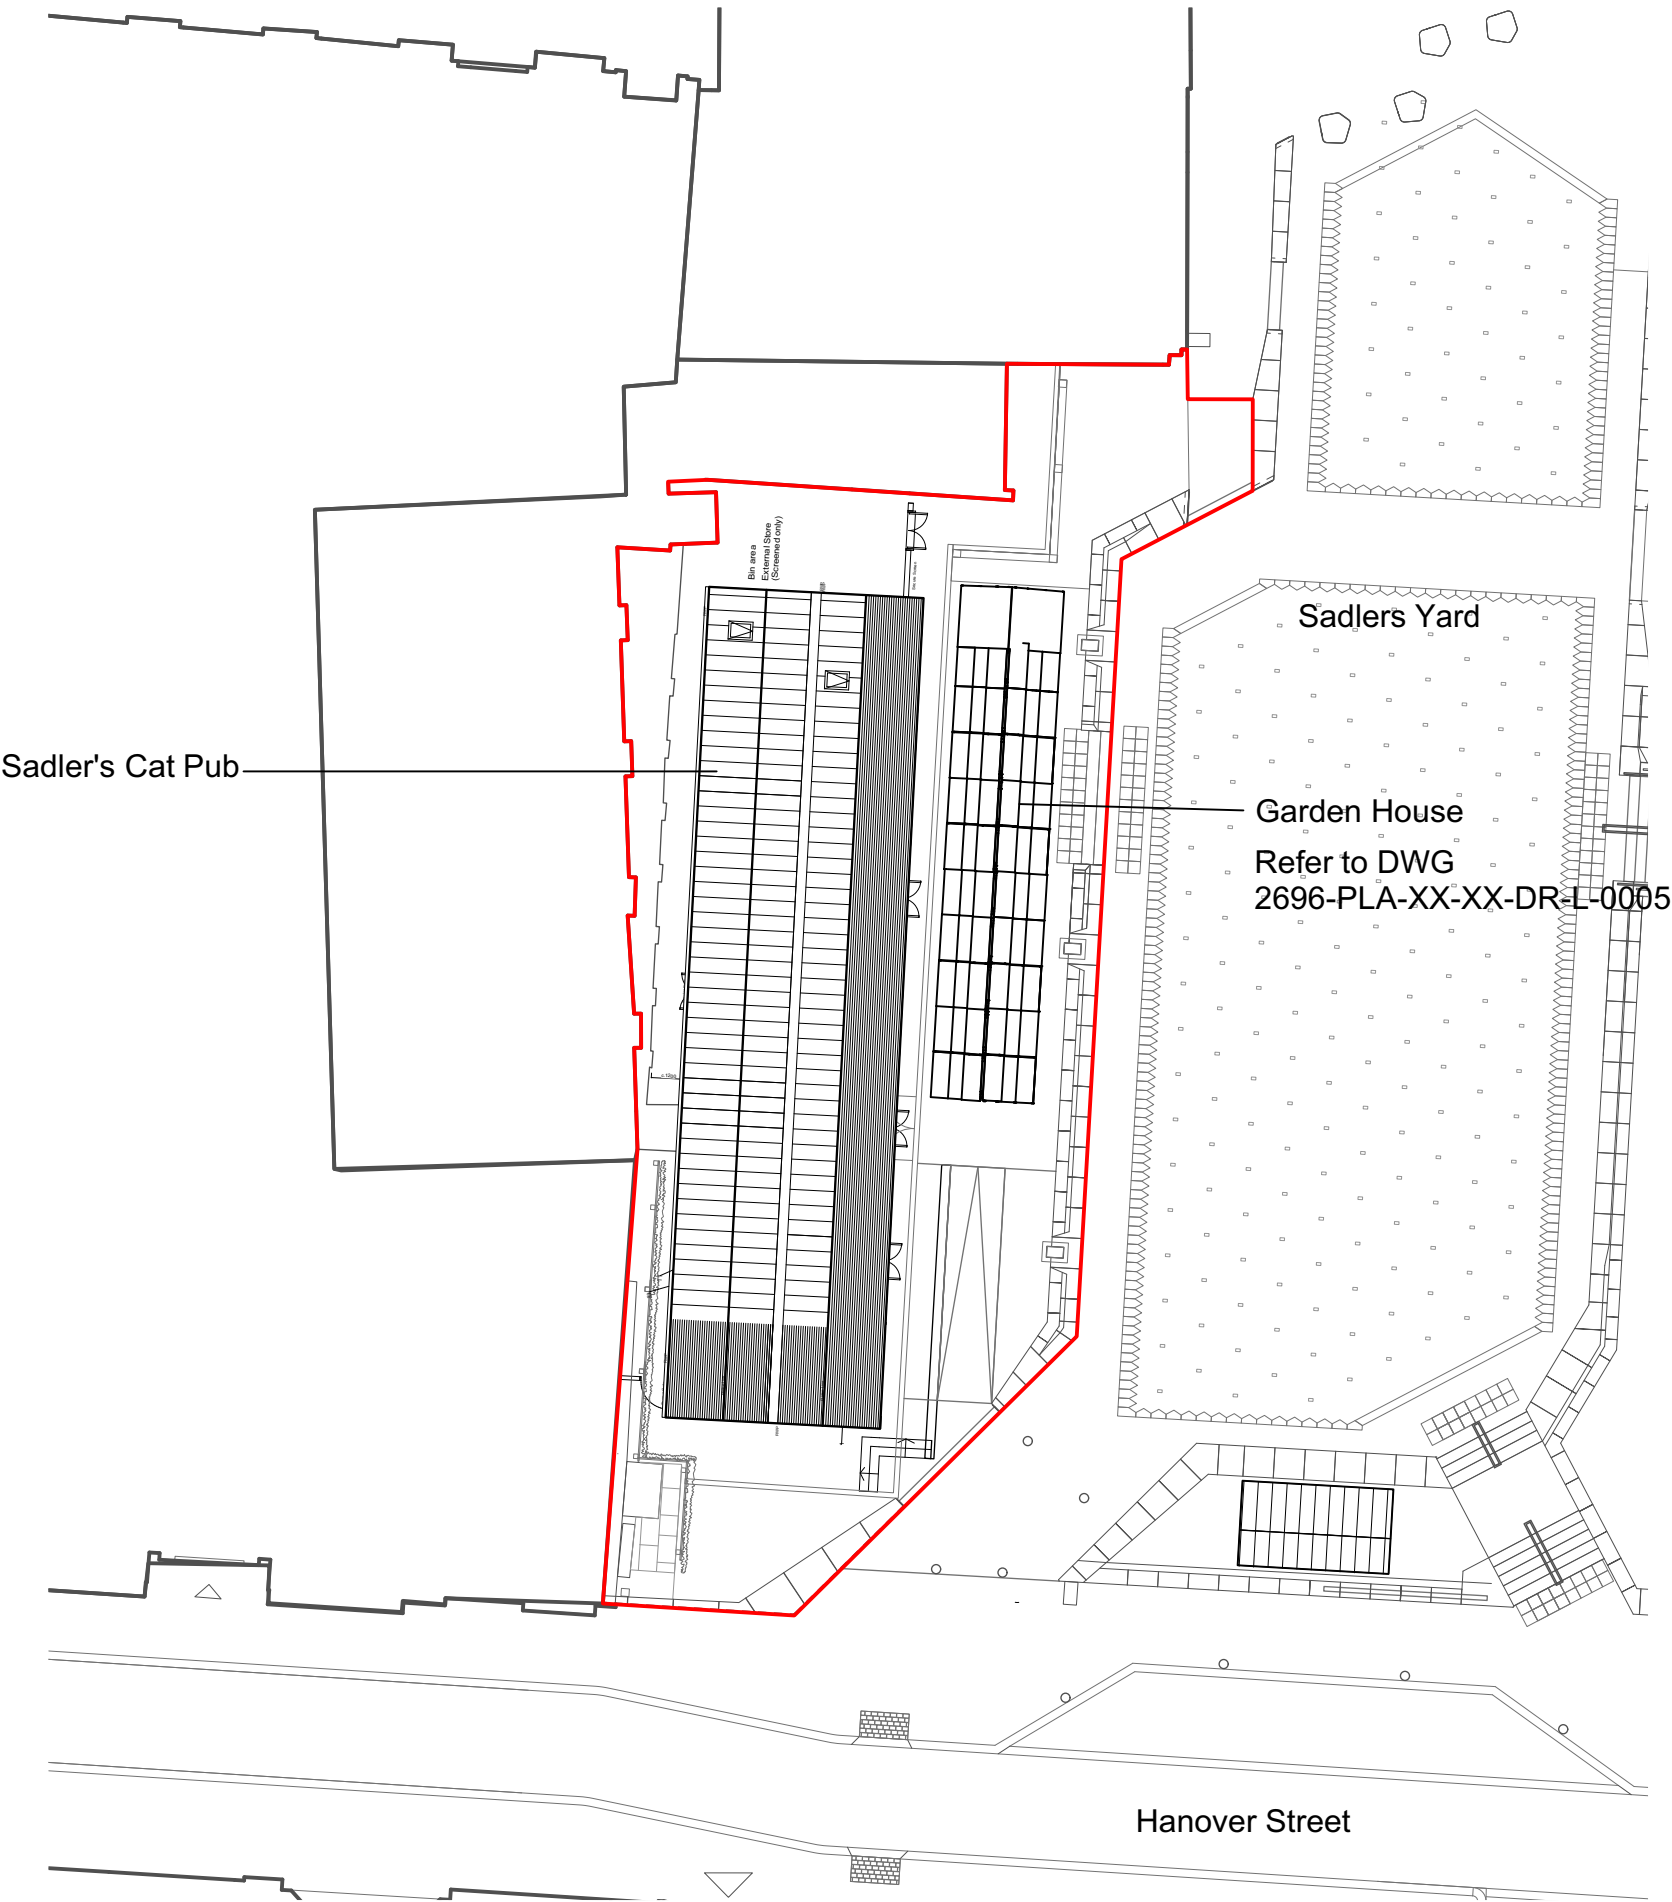

c

0

THIS DRAWING IS COPYRIGHT PROTECTED AND MAY NOT BE REPRODUCED IN WHOLE OR PART WITHOUT WRITTEN AUTHORITY FROM THE OWNER.

- NOTES:**
1. Do not scale from this drawing.
 2. Always work to noted dimensions.
 3. All dimensions are in millimetres unless otherwise stated.
 4. All setting out, levels and dimensions to be agreed on site.
 5. The dimensions of all materials must be checked on site before being laid out.
 6. This drawing must be read with the relevant specification clauses and detail drawings.
 7. Order of construction and setting out to be agreed on site.

 Planning Application Boundary

S1-P01	16-09-21	First issue	EKH	KR
Revision	Date	Description	Drawn	Apprvd.



Planit I.E. Limited
E: info@planit-ie.com W: planit-ie.com
MANCHESTER
2 Back Grafton St , Altrincham, WA14 1DY
T: 0161 928 9281
LONDON
Unit 6 Waterside, 44-48 Wharf Road, London, N1 7UX
T: 0207 253 5678
LIVERPOOL
Tempest 5.3, 12 Tithebarn Street, Liverpool, L2 2DT
T: 0151 363 1230

Client NOMA/MEPC

Project Sadler's Cat and Garden House

Drg Title Site Layout

Created on	Created by	Approved by
16/09/2021	EKH	KR

Scale	Size	Workstage
1:250	A3	Stage 3+

Drg No.	Suitability	Revision
2696-PLA-XX-XX-DR-L-0010	S3	P01