
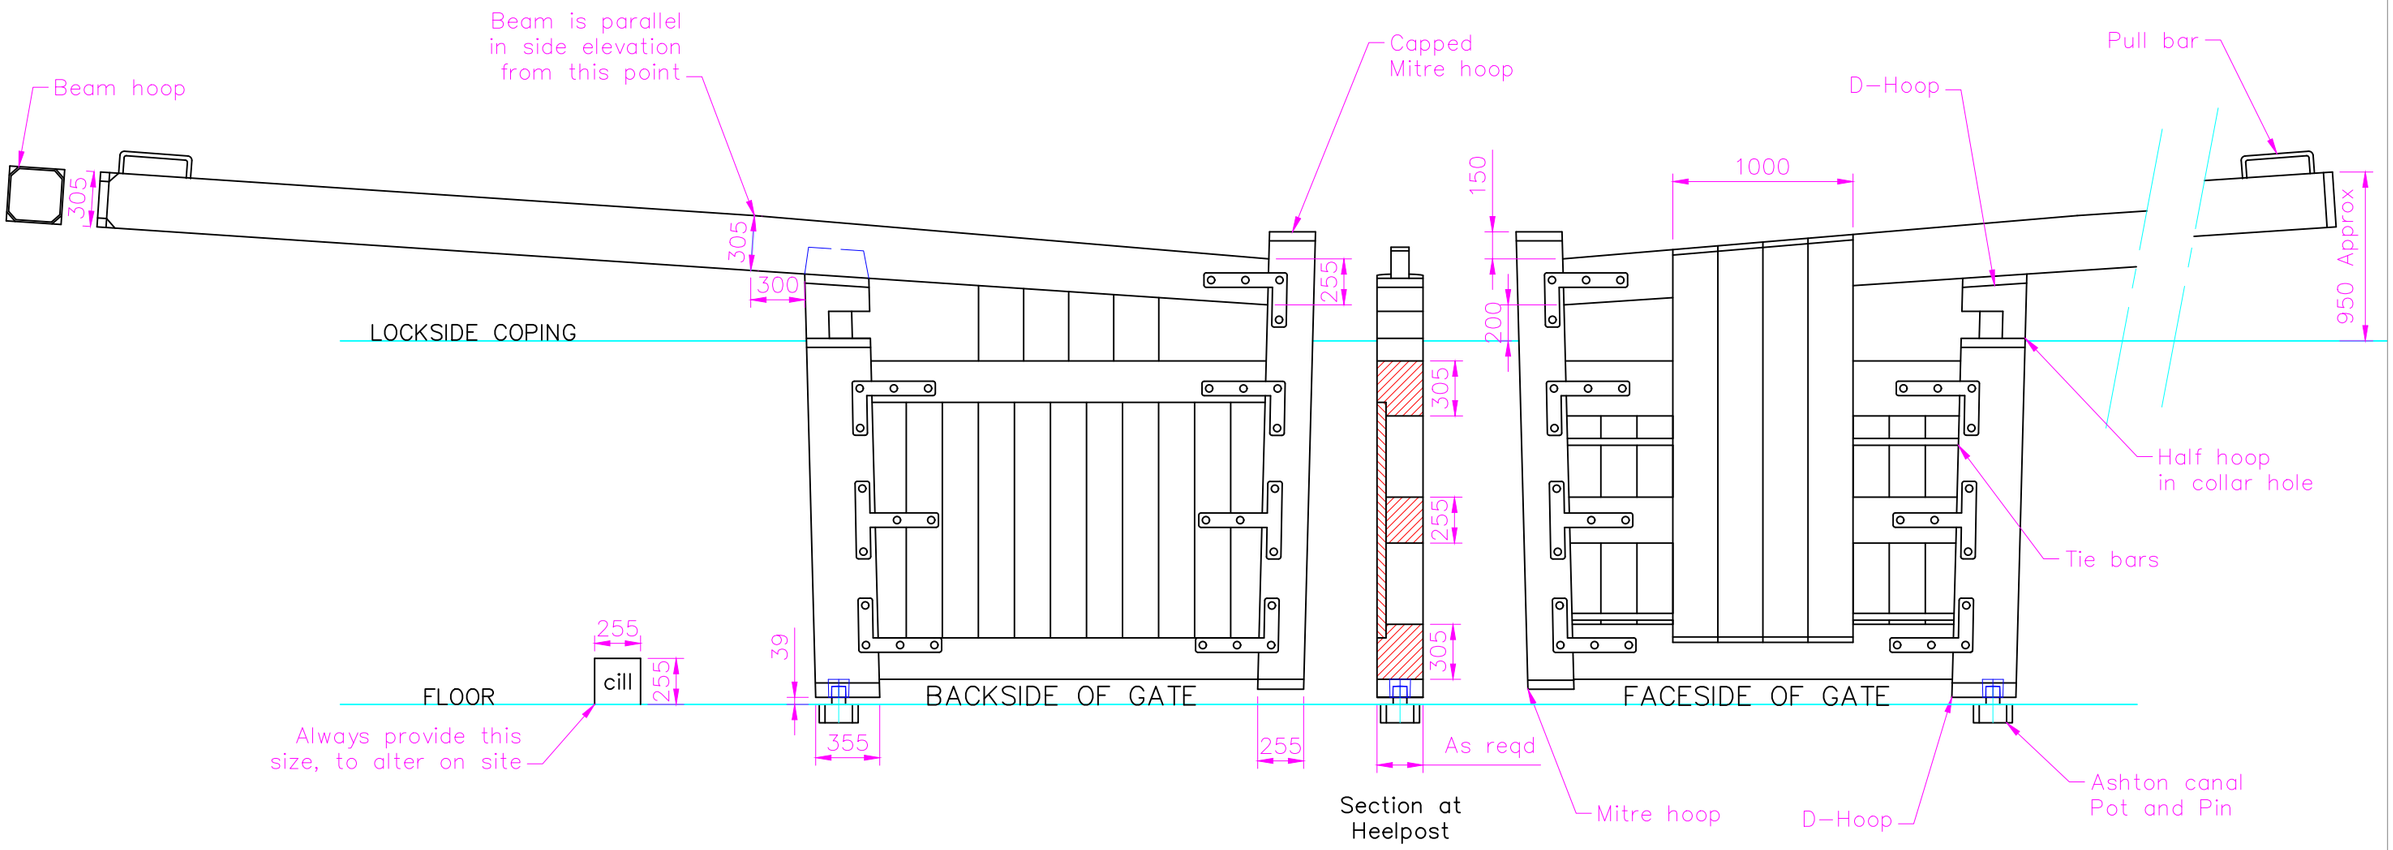


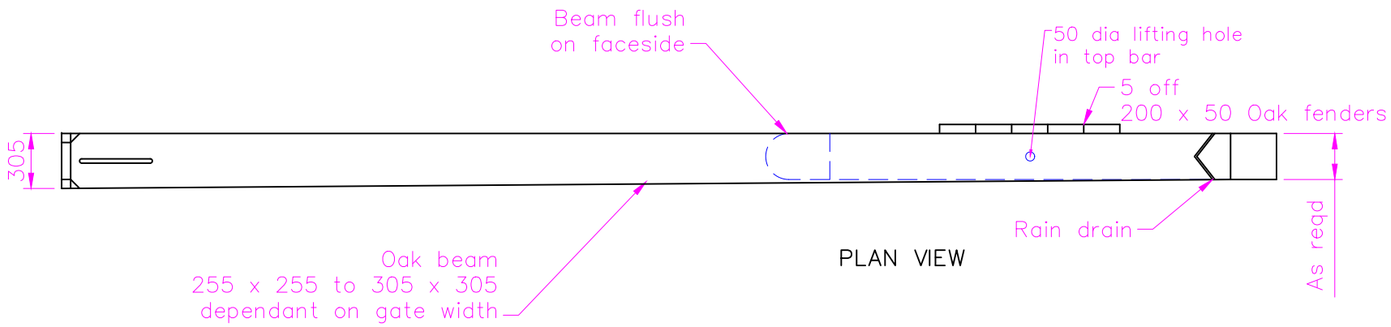

abc

Design Office
Central Workshops
Ferry Lane
Stanley
Wakefield
West Yorkshire
WF3 4LZ
Telephone 01924 372618
Fax 01924 290031

TITLE
NORTHWEST WATERWAY ASHTON CANAL
TOP SINGLE GATE WITH TIMBER BEAM MASTER TEMPLATE

Drawn by	Designed by	Revision
MK		

Date	Scale	Checked by	Drawing No.
28/03/08	DO NOT SCALE	SB	