


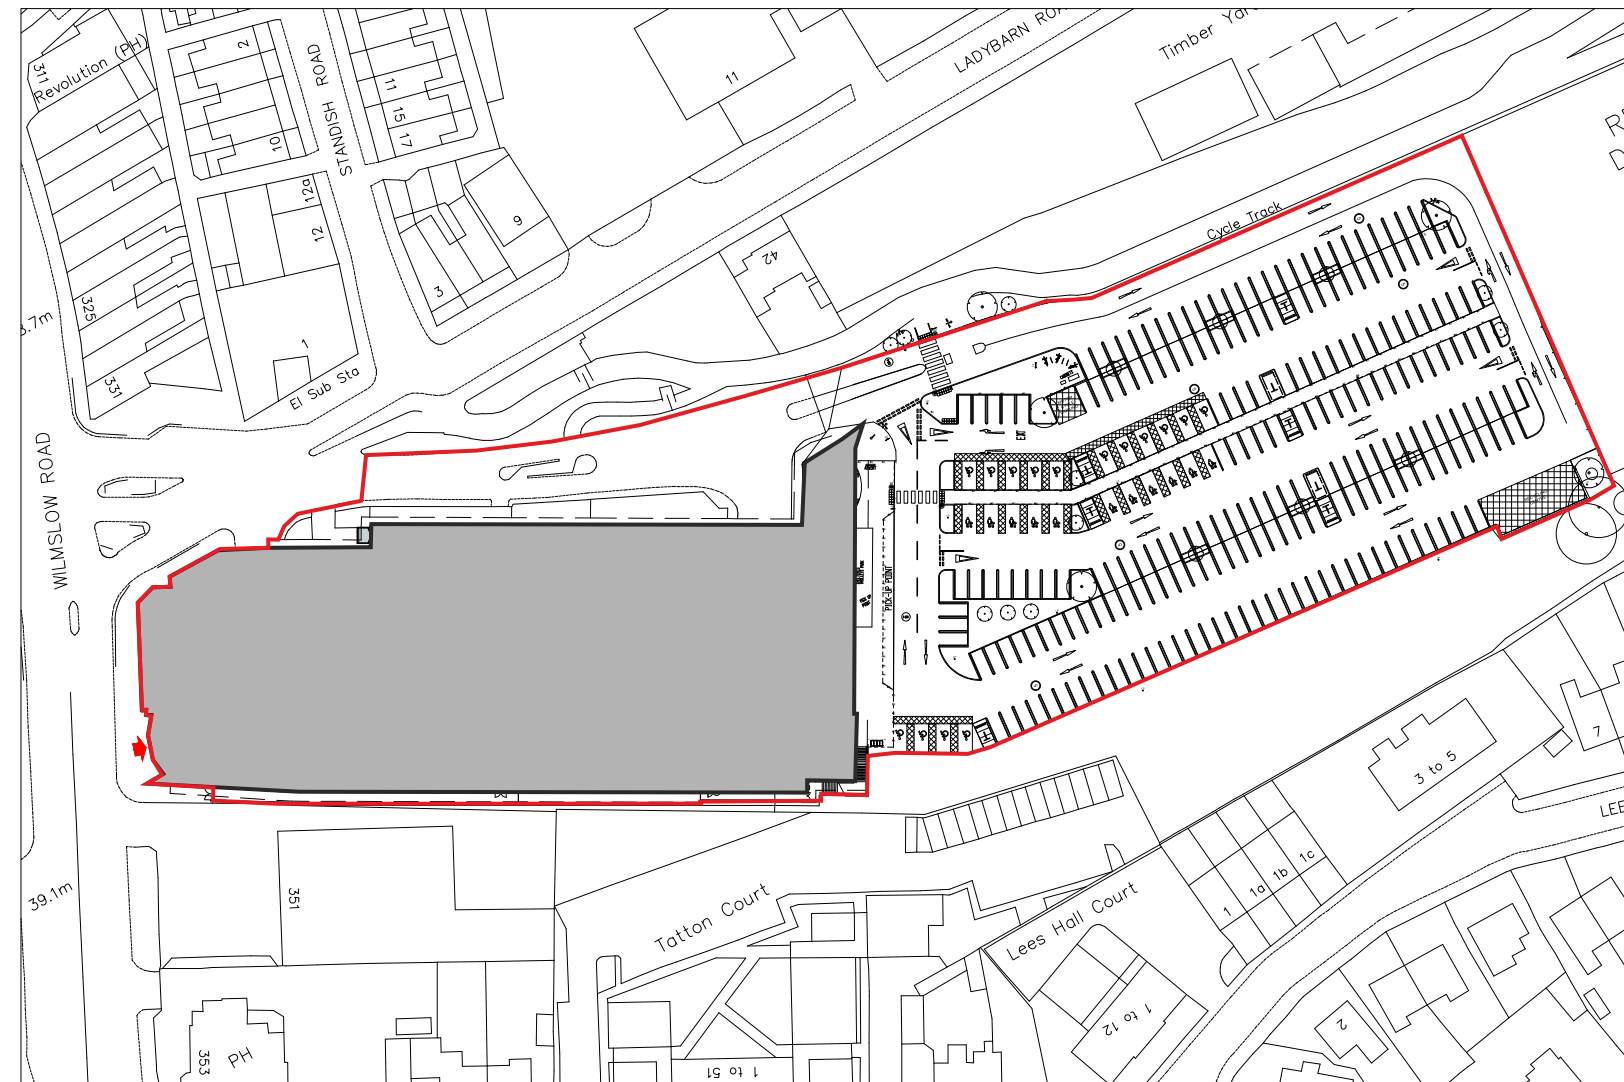
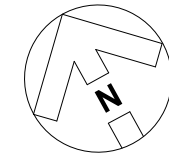


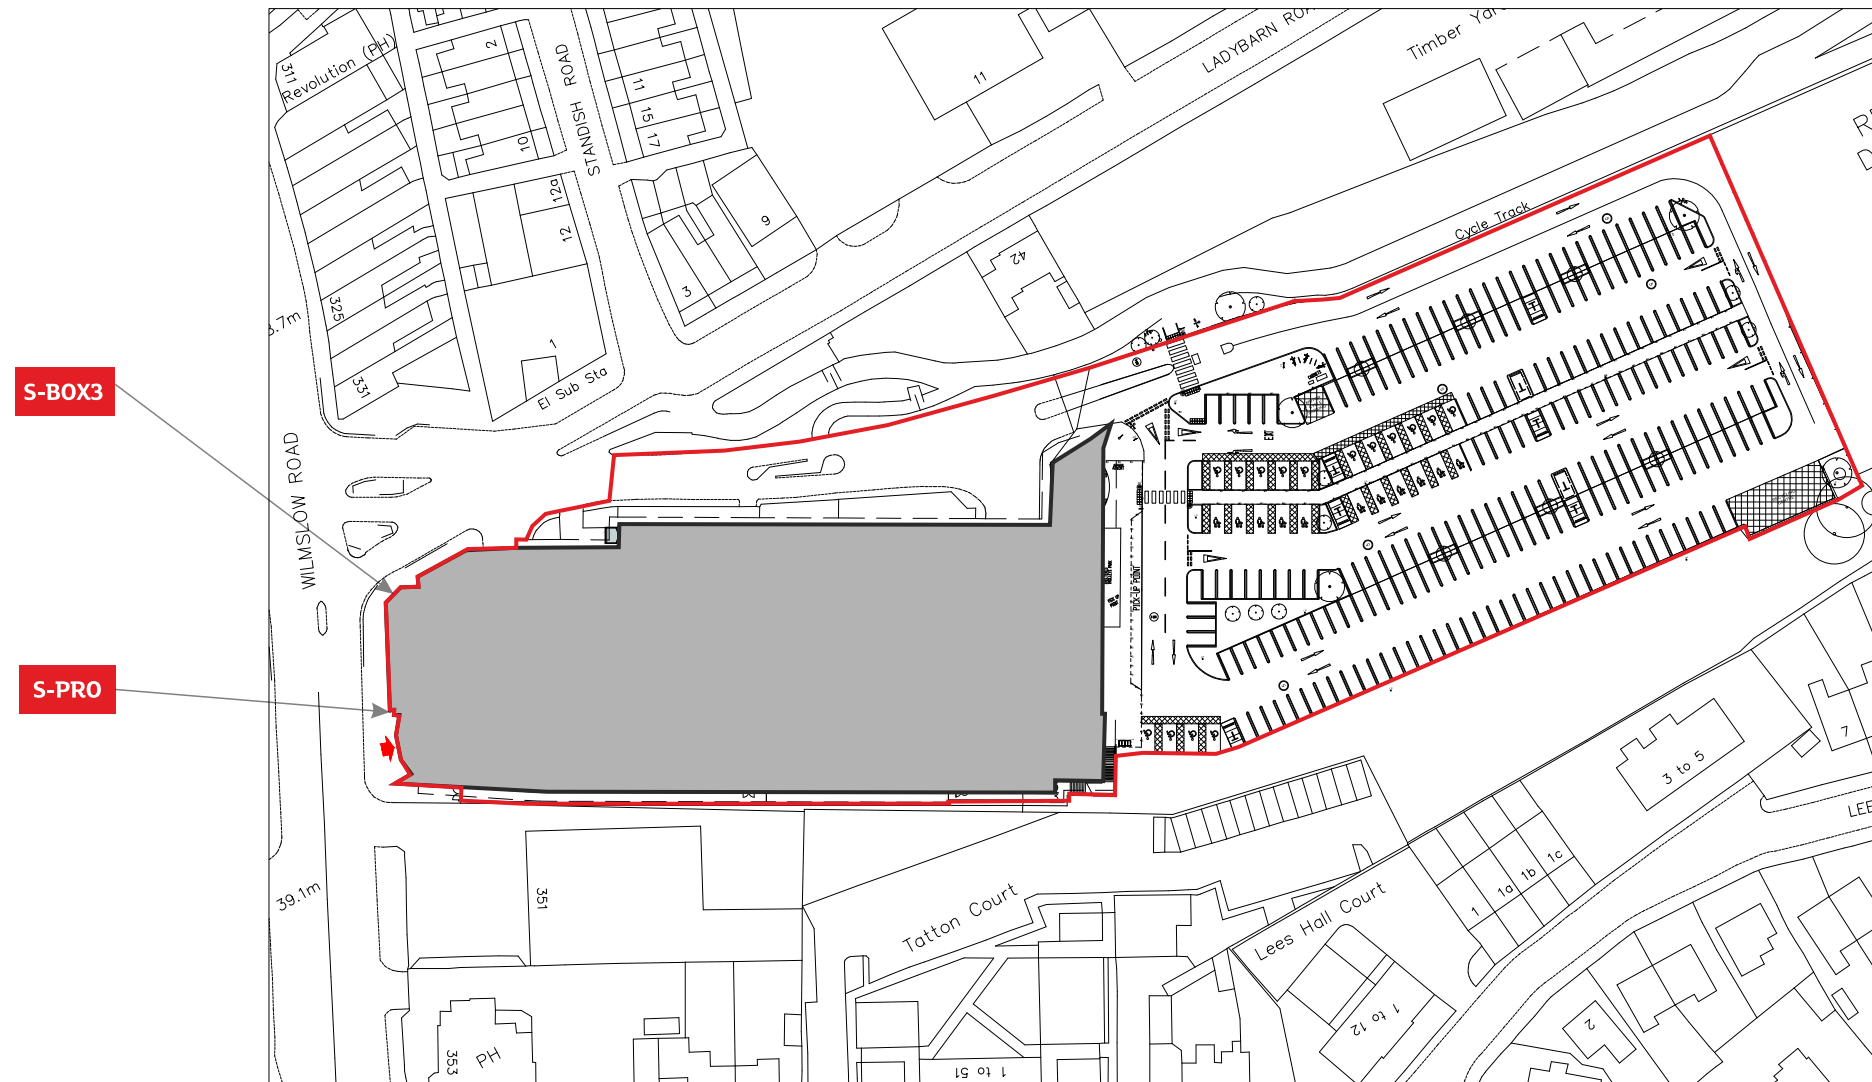

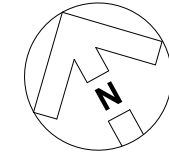

Existing Elevation

Scale 1:100 @ A3

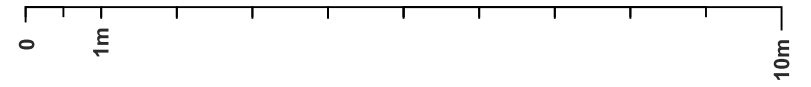

LHS elevation


Scale 1:100 @ A3



Front elevation

Scale 1:100 @ A3



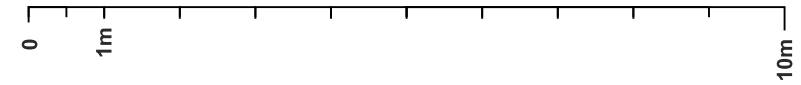

LHS elevation

Scale 1:100 @ A3

Existing timber fascia
to be made good and
painted black RAL 9005
by main contractor

S-BOX3

Sign to be removed.
Inspection to be undertaken
prior to removing, to understand
what is on the wall behind the sign.



Front elevation

Scale 1:100 @ A3

S-BOX3


Existing timber fascia
to be made good and
painted black RAL 9005
by main contractor

Existing timber fascia
to be made good and
painted black RAL 9005
by main contractor

S-PRO





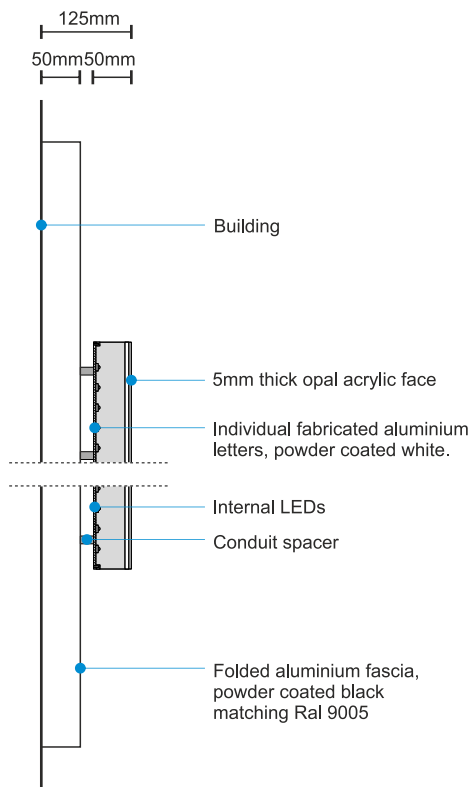

S-BOX

Section through

Scale 1:10 @ A3




S-BOX

Face View - Scale 1:20 @ A3

1no. folded fret cut aluminium box painted to match RAL 9005. With 250mm cap height face illuminated acrylic letters with 50mm returns & backtrays, all corners to be mitred. Letters fitted to panel by means of spacers, fitted to mullions.

Letters illuminated by means of white LEDs. Illumination less than 300 CD/m2.

AFFL to underside of sign being Approx 3000mm.
O/A letters size - 2930 x 300mm / Trademark symbol O/A size - 57mm

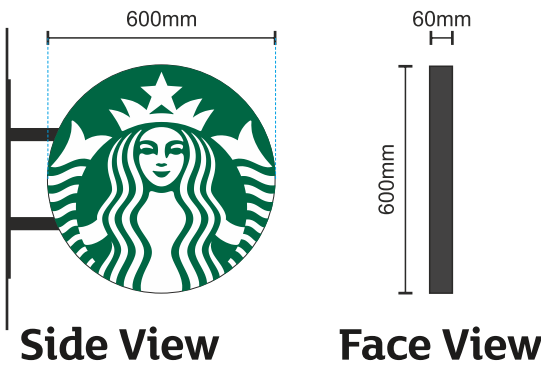

Side View

Face View

S-PRO

Scale 1:20 @ A3

1no. aluminium framework painted to match RAL 9005, with face & rear acrylic face, applied with digitally printed vinyl graphics. Double sided illuminated by means of white LEDs.

Illumination less than 300 CD/m2.

AFFL to underside of sign being Approx 3061mm.
O/A logo size - 600mm sq.