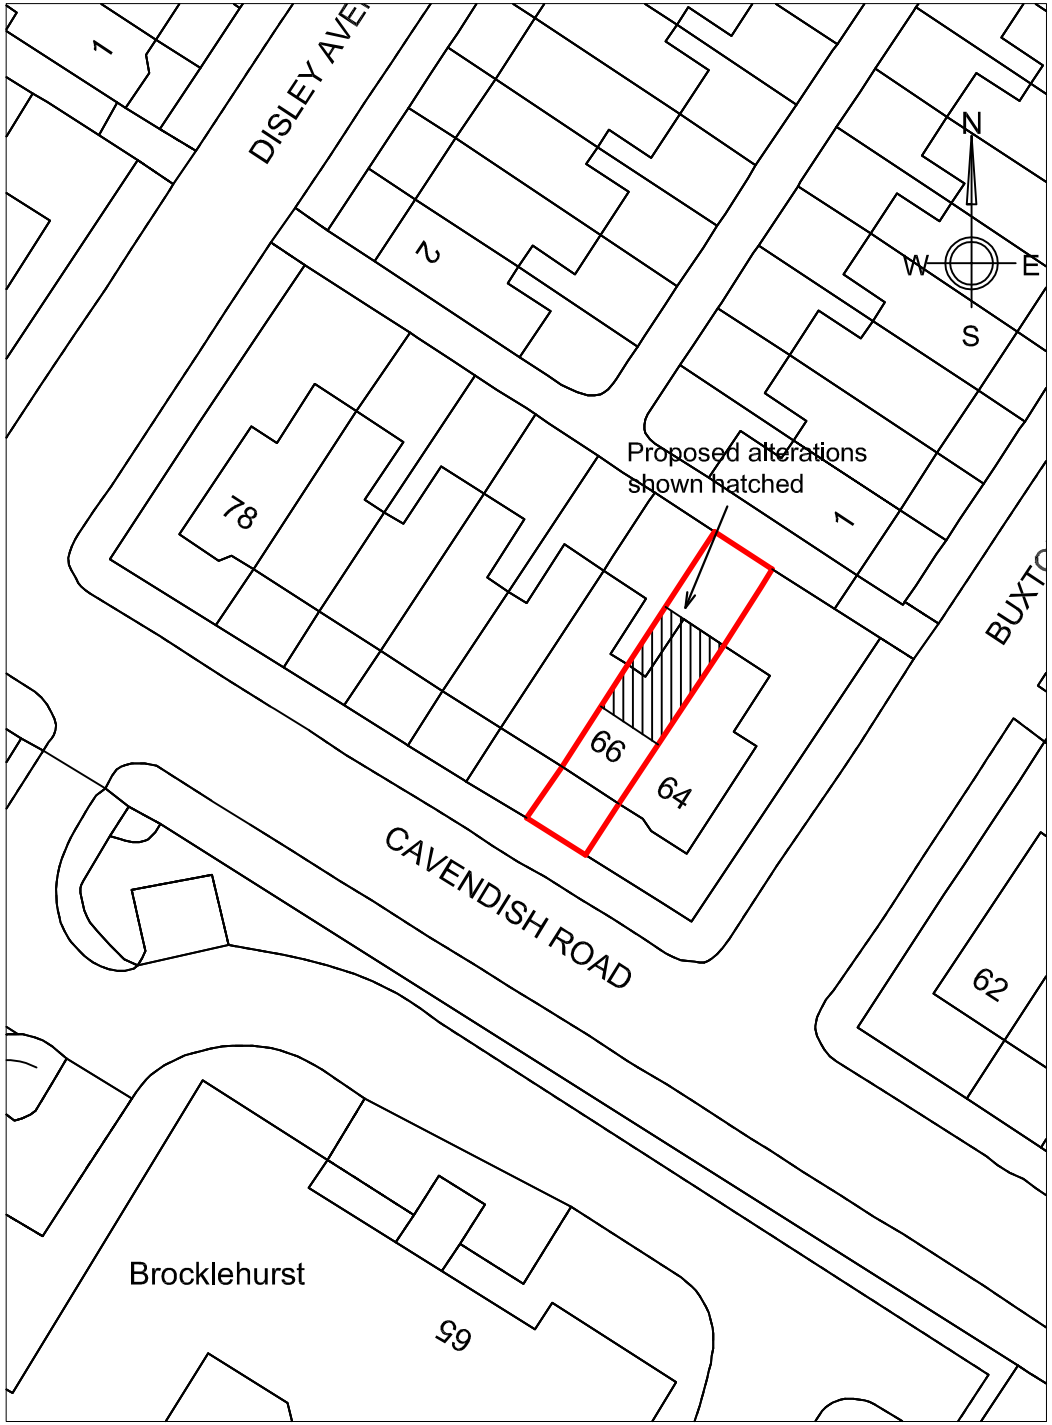

PROPOSED 1:500 LOCATION MAP

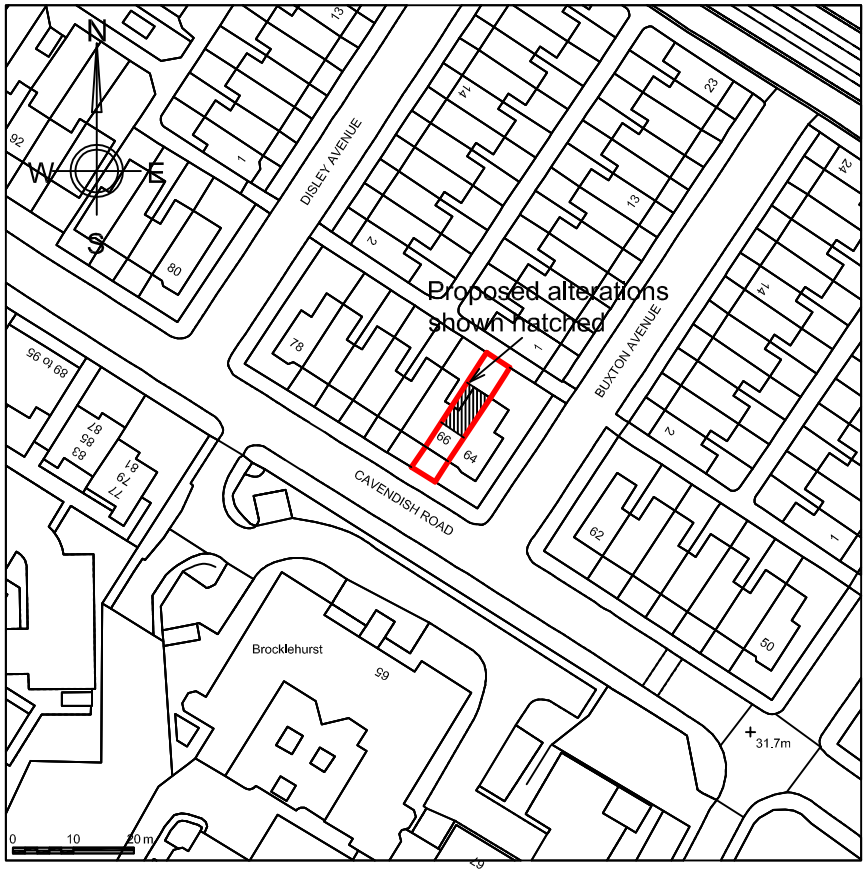

PROPOSED 1:1250 LOCATION MAP

0.0m Scale @ 1.1250 60m

0.0m Scale @ 1.500 30m

EXTENDED DESIGN LTD
97 THE FARTHINGS
ASTLEY VILLAGE
CHORLEY
LANCASHIRE
PR7 1SH
TEL 07702 682888 www.extendeddesign.co.uk
mail@extendeddesign.co.uk

Proposed alterations at 66 Cavendish Road West Didsbury M20 1QF

Bethany Alderson

Rev	Description	Date

1:1250 & 1:500 LOCATION PLANS

Dwg No **2182 / 100**

Drawn	DP
Date	Oct 2021
Scale @ A4	1:1250 1:500