


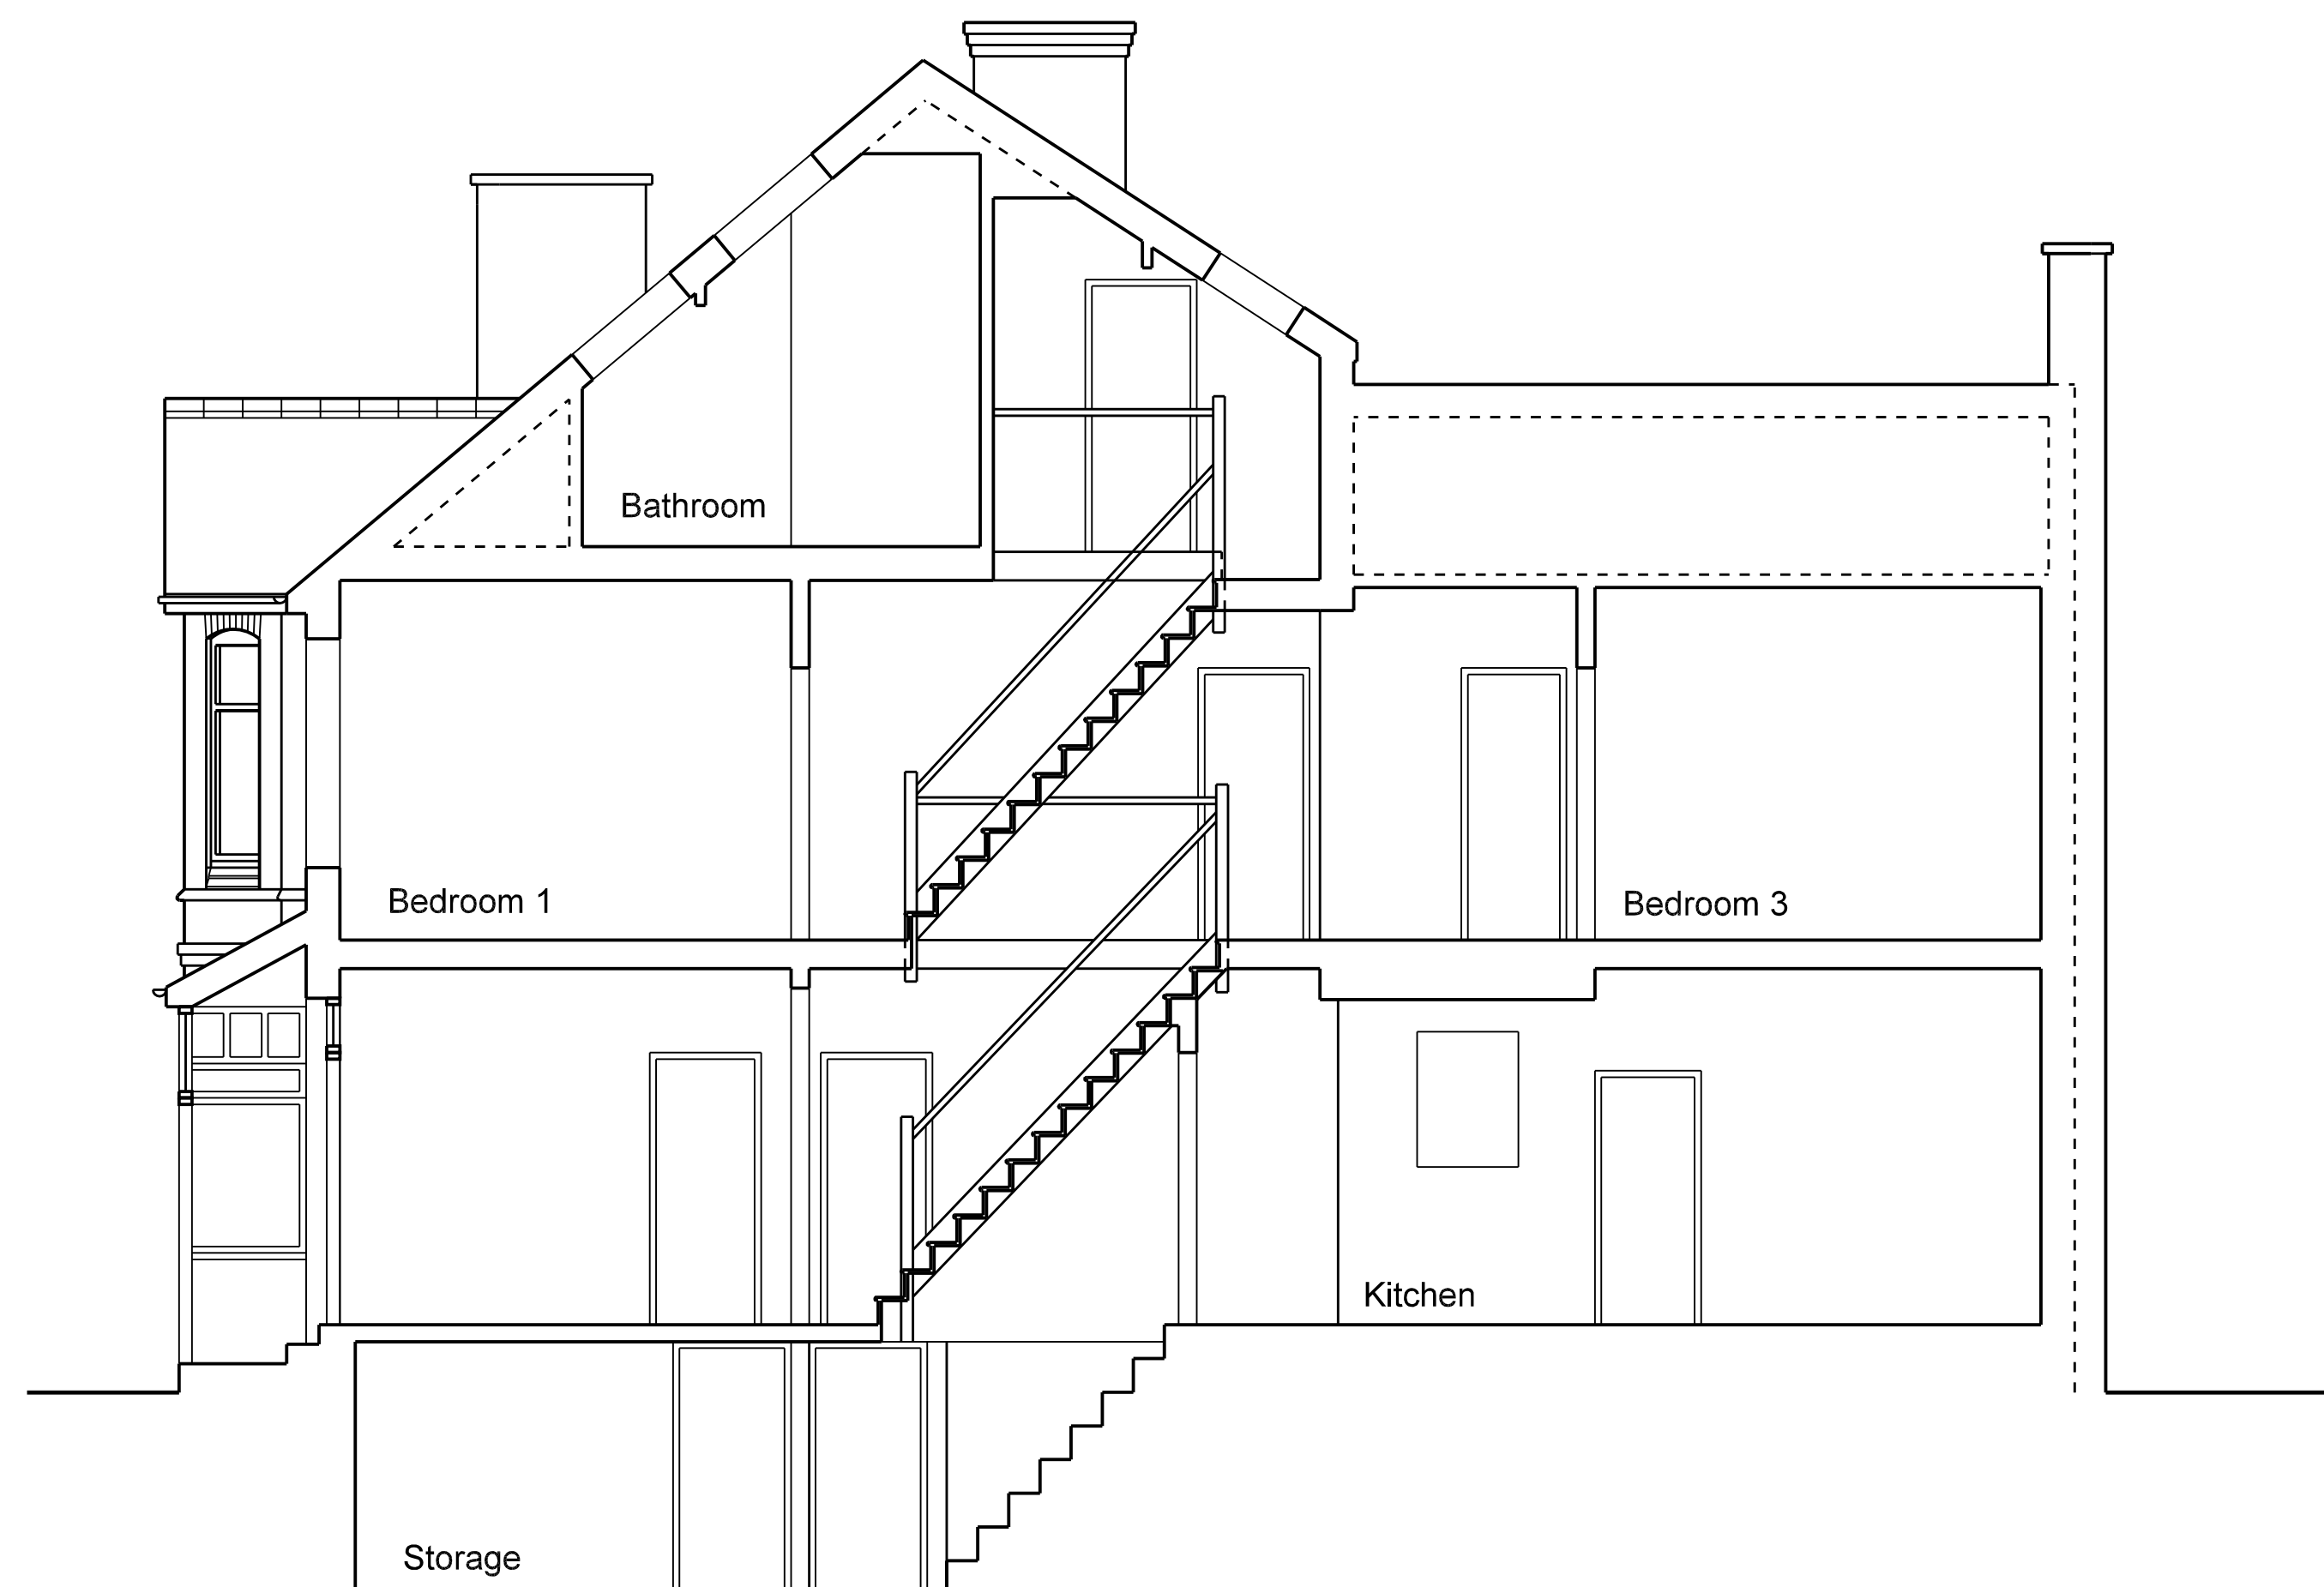

Do not scale this drawing.
Subject to be notified of discrepancies
measured dimensions.
Contractor to check all dimensions from site.
This drawing is copyright and is for use on this site only.

Description	By	Ckd	Da
-------------	----	-----	----



First Floor 145 Wellington Rd North, Heaton Norris,
Stockport, SK4 2PF
Tel. 0161 4431100 www.mmparch.co.uk

PROJECT TITLE:
Totnes Rd
Thorlton
Manchester

Project Number:	Dwg. Number:
2102	(0-) 02
Project Partner:	Drawn:
	AW

IMP Architects