



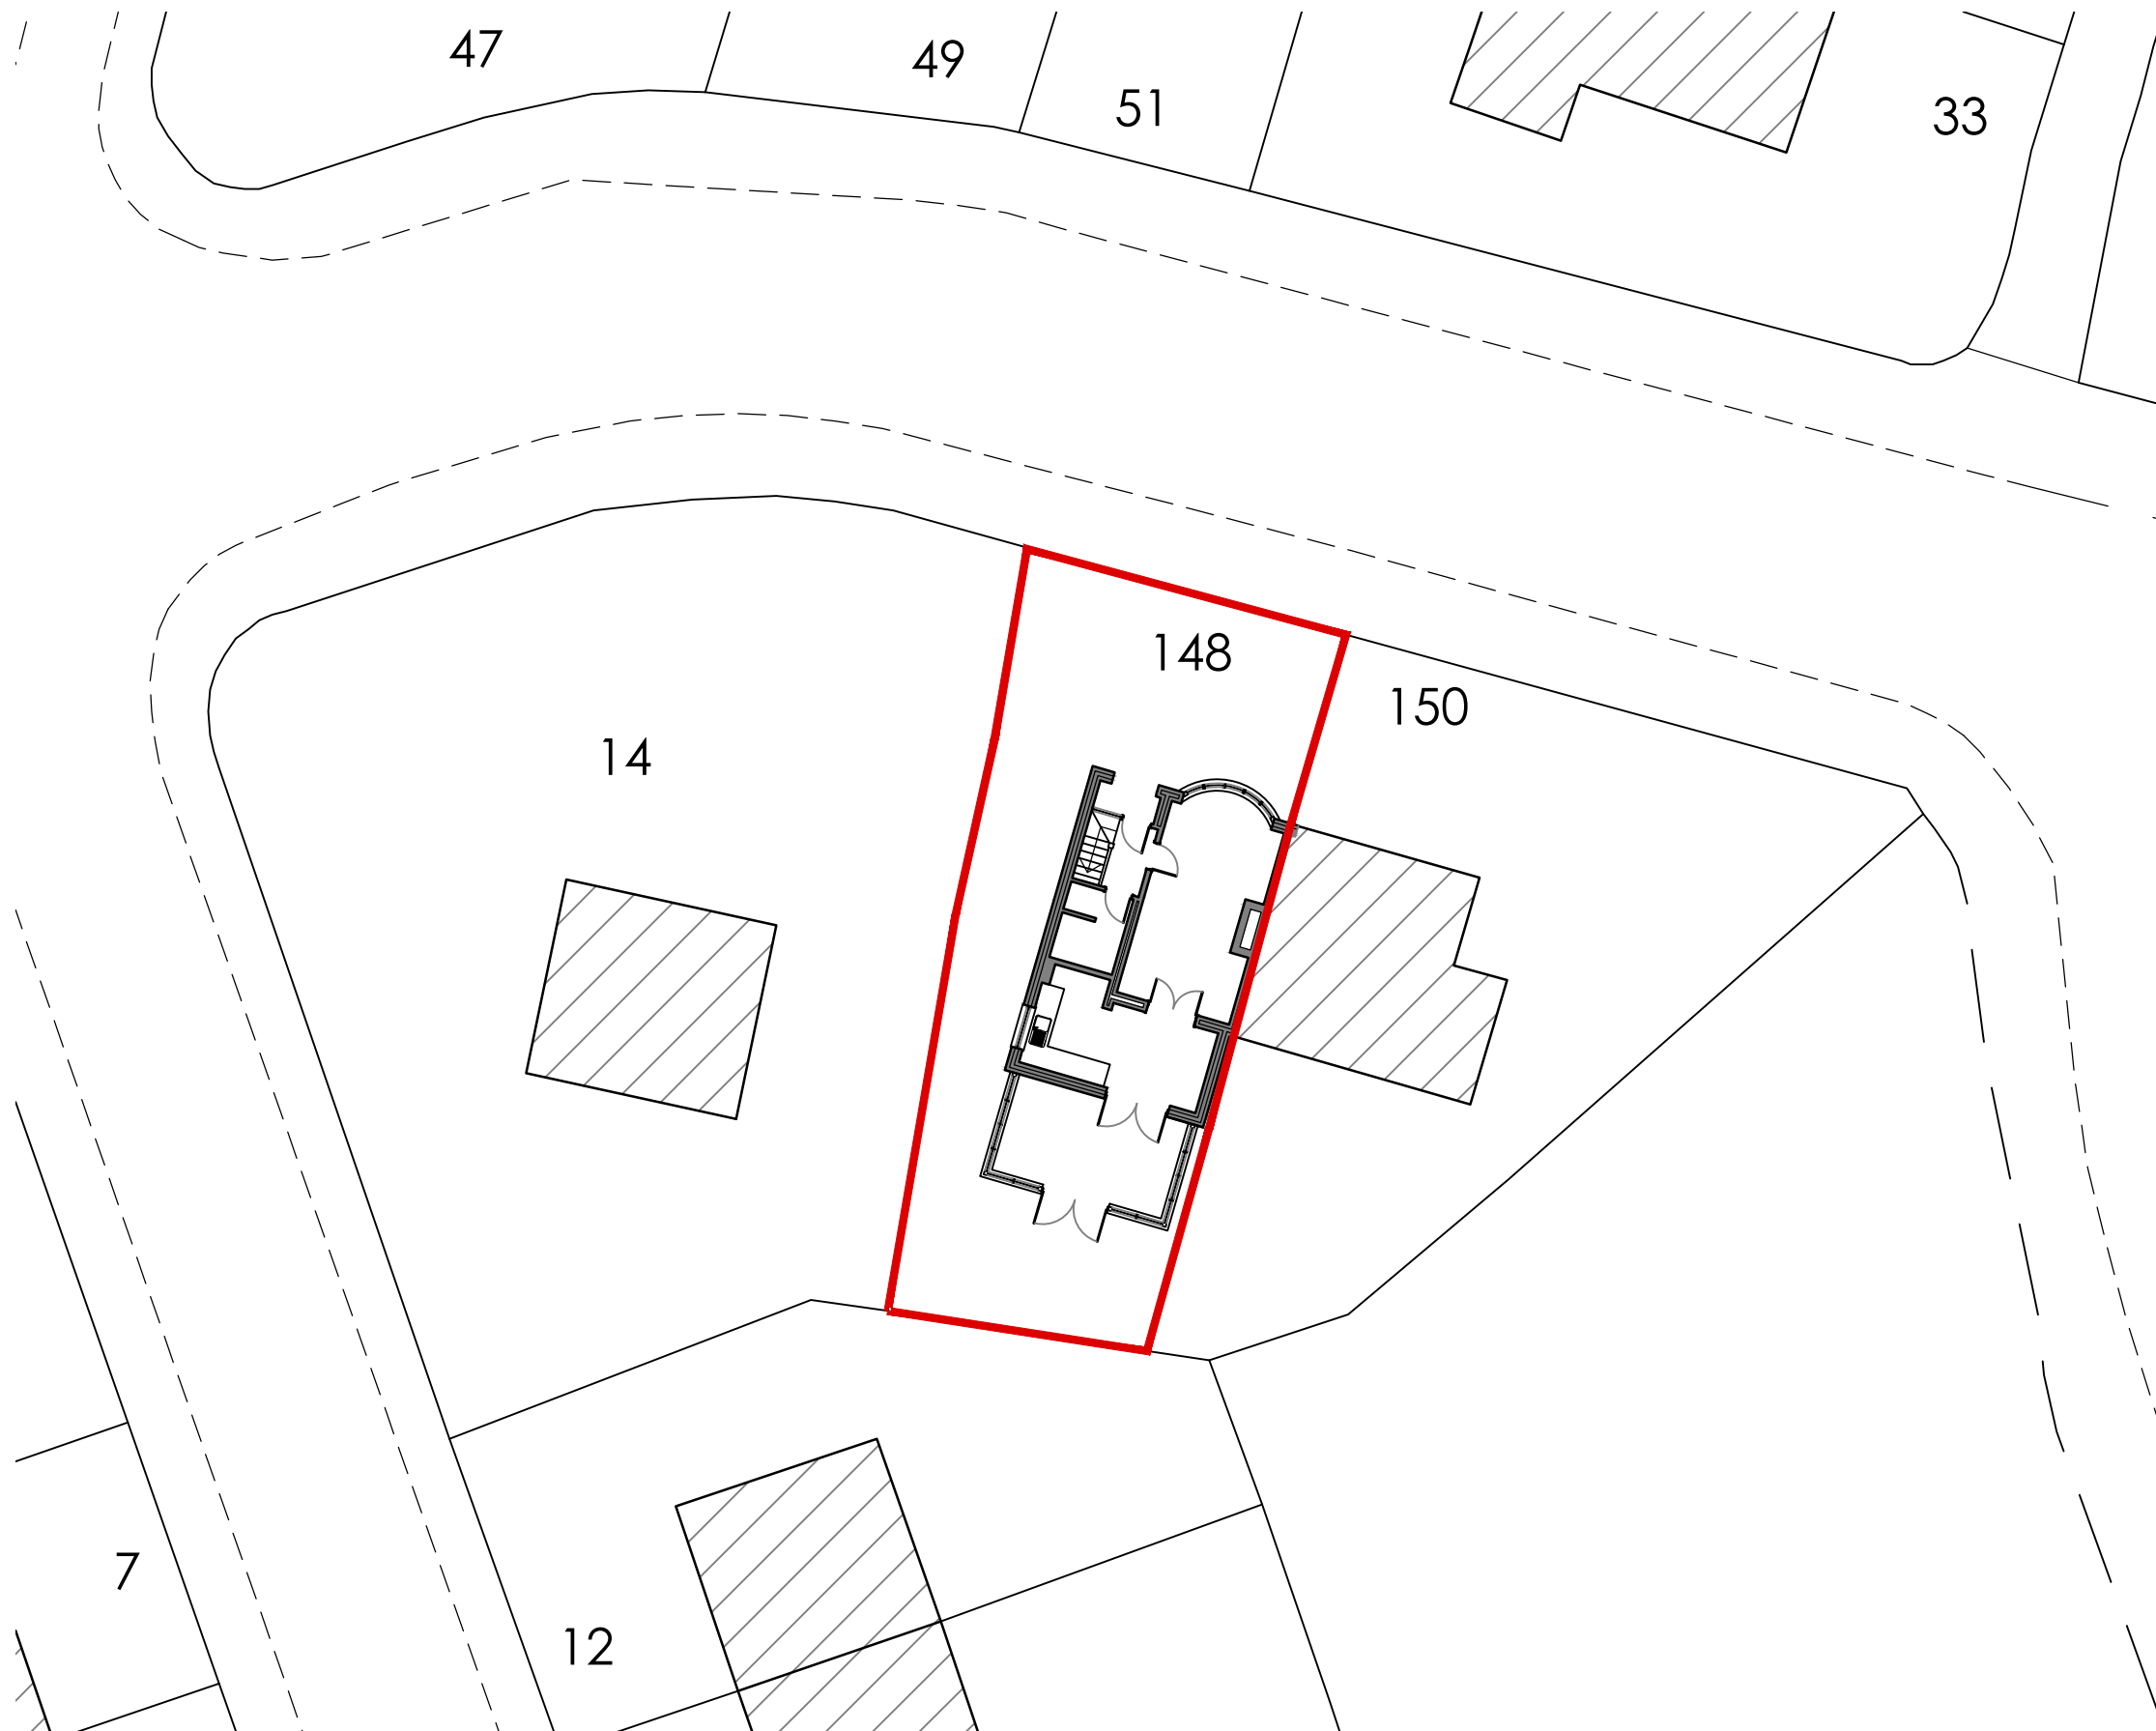

Proposed Block Plan
Scale: 1:200

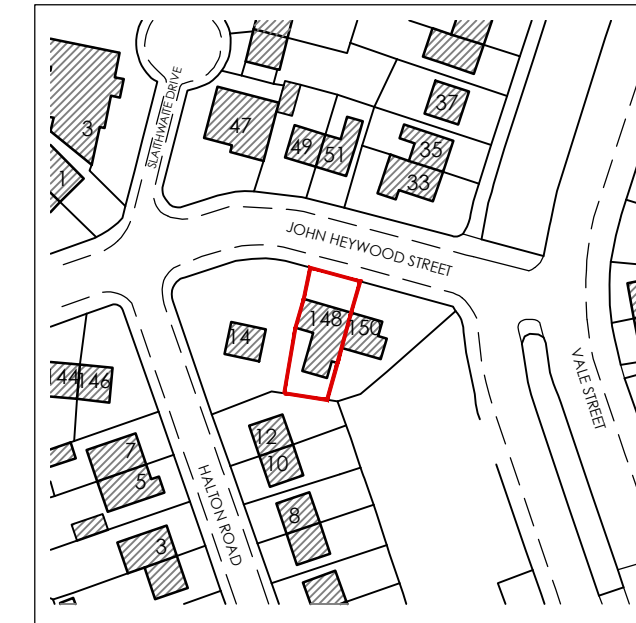

Site Location Plan
Scale: 1:1250



Key

Site Boundary

REV	Notes	Date	By

CRISP

architecture

Email: studio@crisparchitecture.co.uk

Chartered Institute of
Architectural Technologists
Chartered Practice

Project: 148 John Heywood Street Manchester, M11 4HW	
Drawing Title: Existing Block Plan	
Project No: 2104	File Identifier:2104_72_08
Drawing No: 72_08	Revision:
Drawn By: SMH	Checked By:SMH
Scale: 1:200 @ A3	Date: 26/04/2021
Purpose of Issue: F E A S I B I L I T Y	
Drawing Status: P L A N N I N G	