



SECTION A-A
SCALE: 1:100

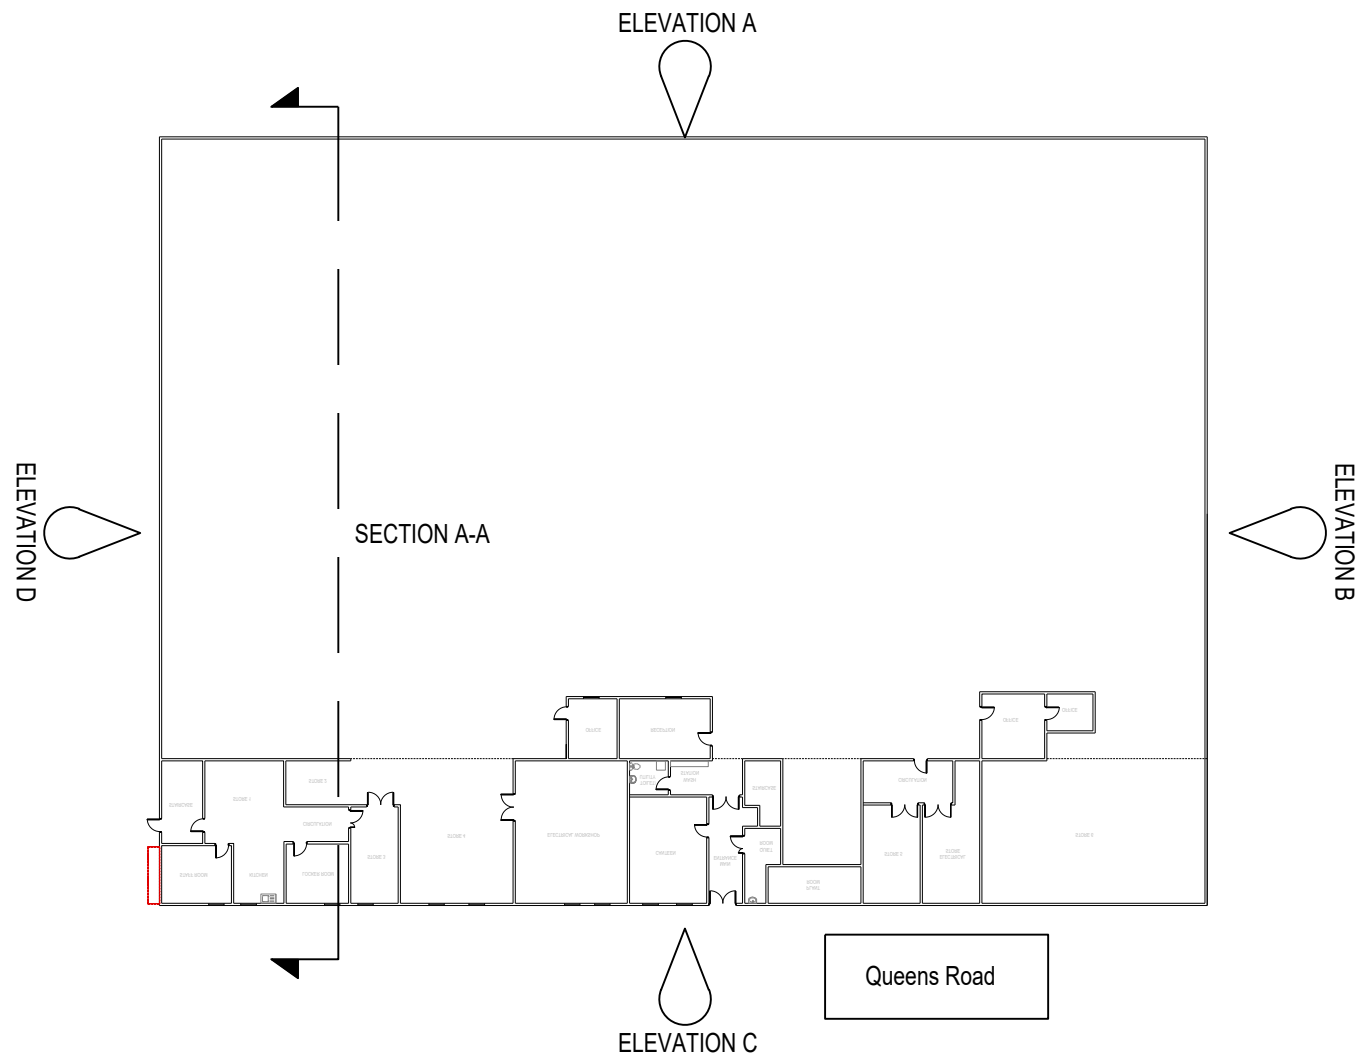


- NOTES
1. ALL SERVICE ROUTES DETAILED ARE APPROXIMATE. THE CONTRACTOR SHALL BE RESPONSIBLE FOR DETERMINING THE EXACT ROUTES AND POSITIONS OF ALL INSTALLED SERVICES AND EQUIPMENT.
 2. THE EXACT POSITION OF ALL SERVICES AND EQUIPMENT SHALL BE AGREED BY THE CONTRACT ADMINISTRATOR.
 3. THE CONTRACTOR SHALL BE RESPONSIBLE FOR FULLY CO-ORDINATING ANY SERVICES INSTALLED WITH THE BUILDING FABRIC AND SERVICES INSTALLED BY OTHERS.
 4. THIS DRAWING SHALL BE READ IN CONJUNCTION WITH ALL MECHANICAL, ELECTRICAL, ARCHITECTURAL AND STRUCTURAL DRAWINGS, CONTRACT DOCUMENTATION AND SPECIFICATION FOR THE WORKS.
 5. THIS DRAWING FORMS PART OF THE SPECIFICATION FOR THE WORKS.
 6. ALL DIMENSIONS SHOWN ARE IN MILLIMETRES.
 7. DO NOT SCALE FROM THIS DRAWING.
 8. EXISTING SERVICES SHOWN FAINT.
 9. THE PV SYSTEM DESIGN IS FOR DESIGN INTENT ONLY. THE CONTRACTOR SHALL LIAISE WITH PV SPECIALIST FOR CONDUCTING THE FINAL DESIGN.

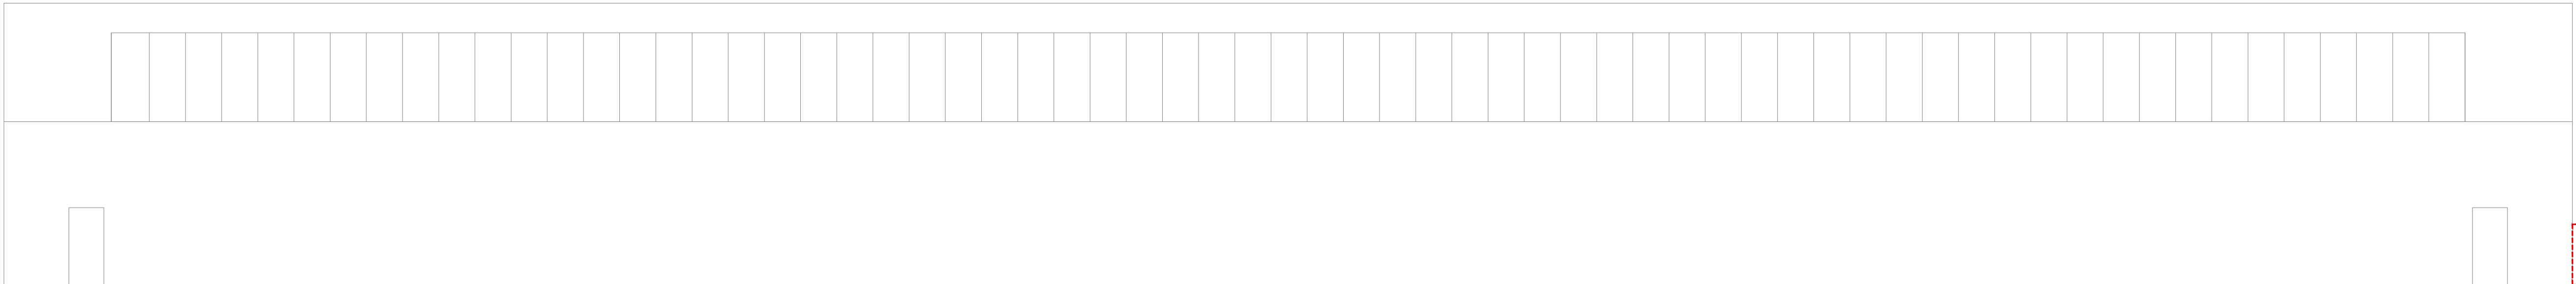


ELEVATION A
SCALE: 1:100


PROPOSED LOCATION
FOR 3No HEAT PUMPS

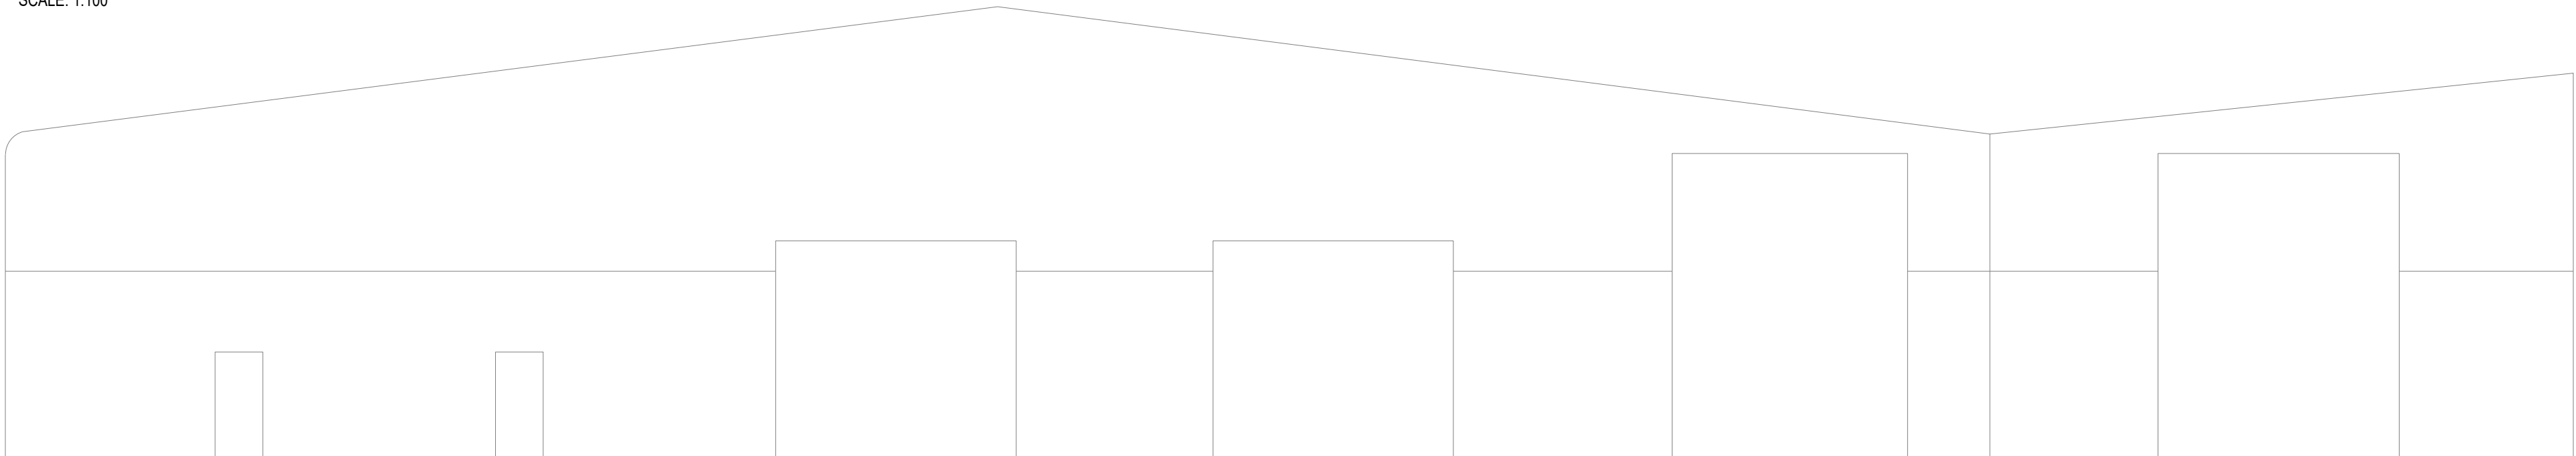

ELEVATION B
SCALE: 1:100

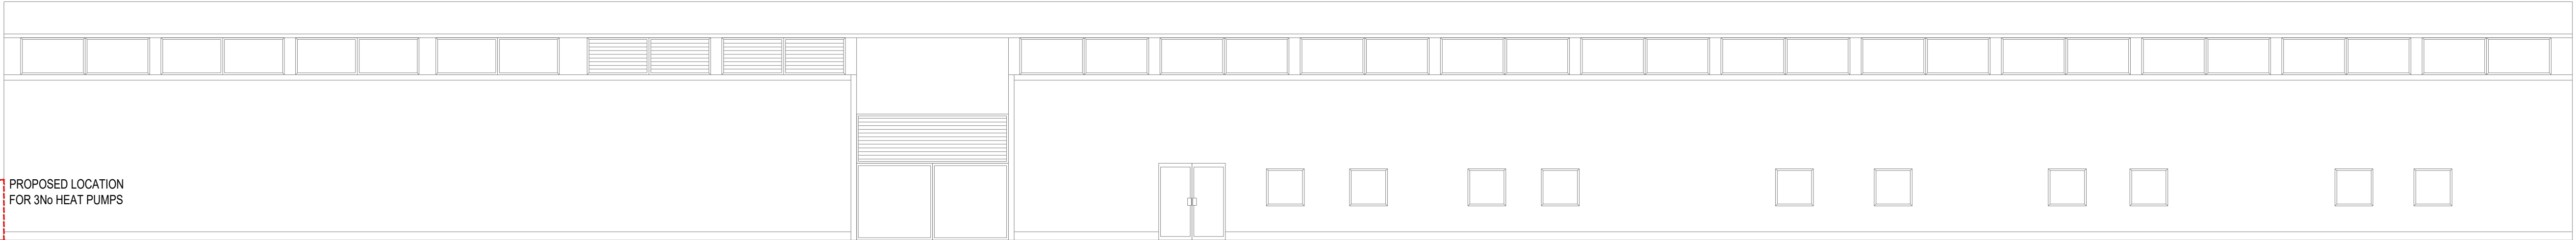

ELEVATION C
SCALE: 1:100

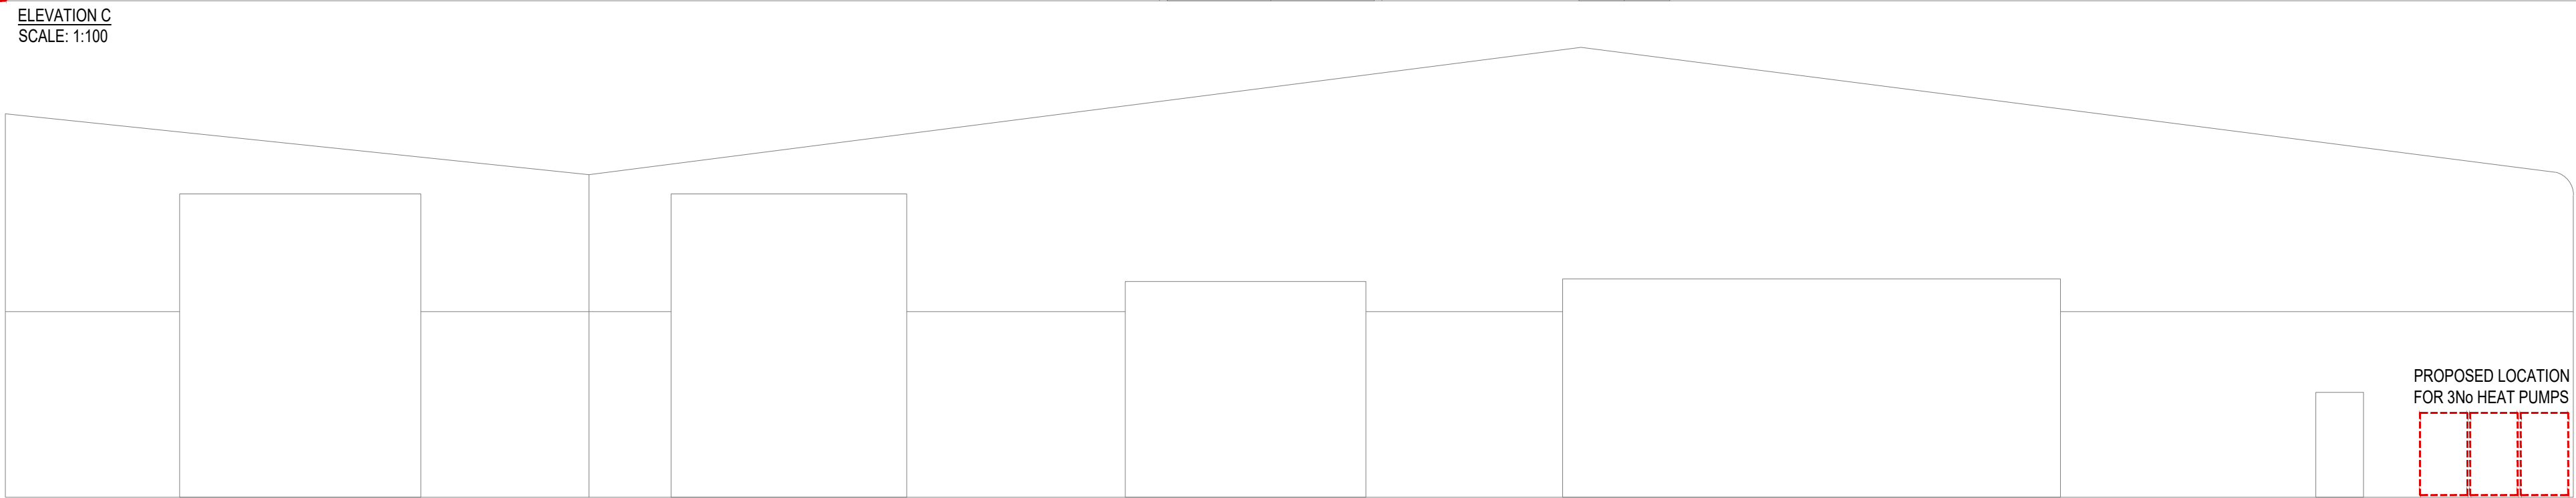

ELEVATION D
SCALE: 1:100

PROPOSED LOCATION
FOR 3No HEAT PUMPS

P1	16-02-22	ISSUED FOR INFORMATION
REV	DATE	REVISION DESCRIPTION
CLIENT JAMIESON CONTRACTING		
PROJECT TFGM DECARBONISATION QUEENS ROAD DEPOT		
TITLE MECHANICAL & ELECTRICAL SERVICES - ELEVATIONS & SECTION		
Parker Wilson Consulting ■ Burnham House, 373 Bury New Road, Manchester, M25 1AW. T: 0161 773 1177 F: 0161 773 9977 manchester@parker-wilson.co.uk □ 2nd Floor, 72, Cannon Street. London EC4N 6AE. T: 0207 251 4500 london@parker-wilson.co.uk www.parker-wilson.co.uk		
DRAWN BY SF	CHECKED S.V.	APPROVED BY P.G.
SCALE 1:100	SIZE A1	DATE FEB 2022
DRAWING No QRD1002-TGM-QRD-MW-DR-N-PLA-0006	REV P1	

PRELIMINARY