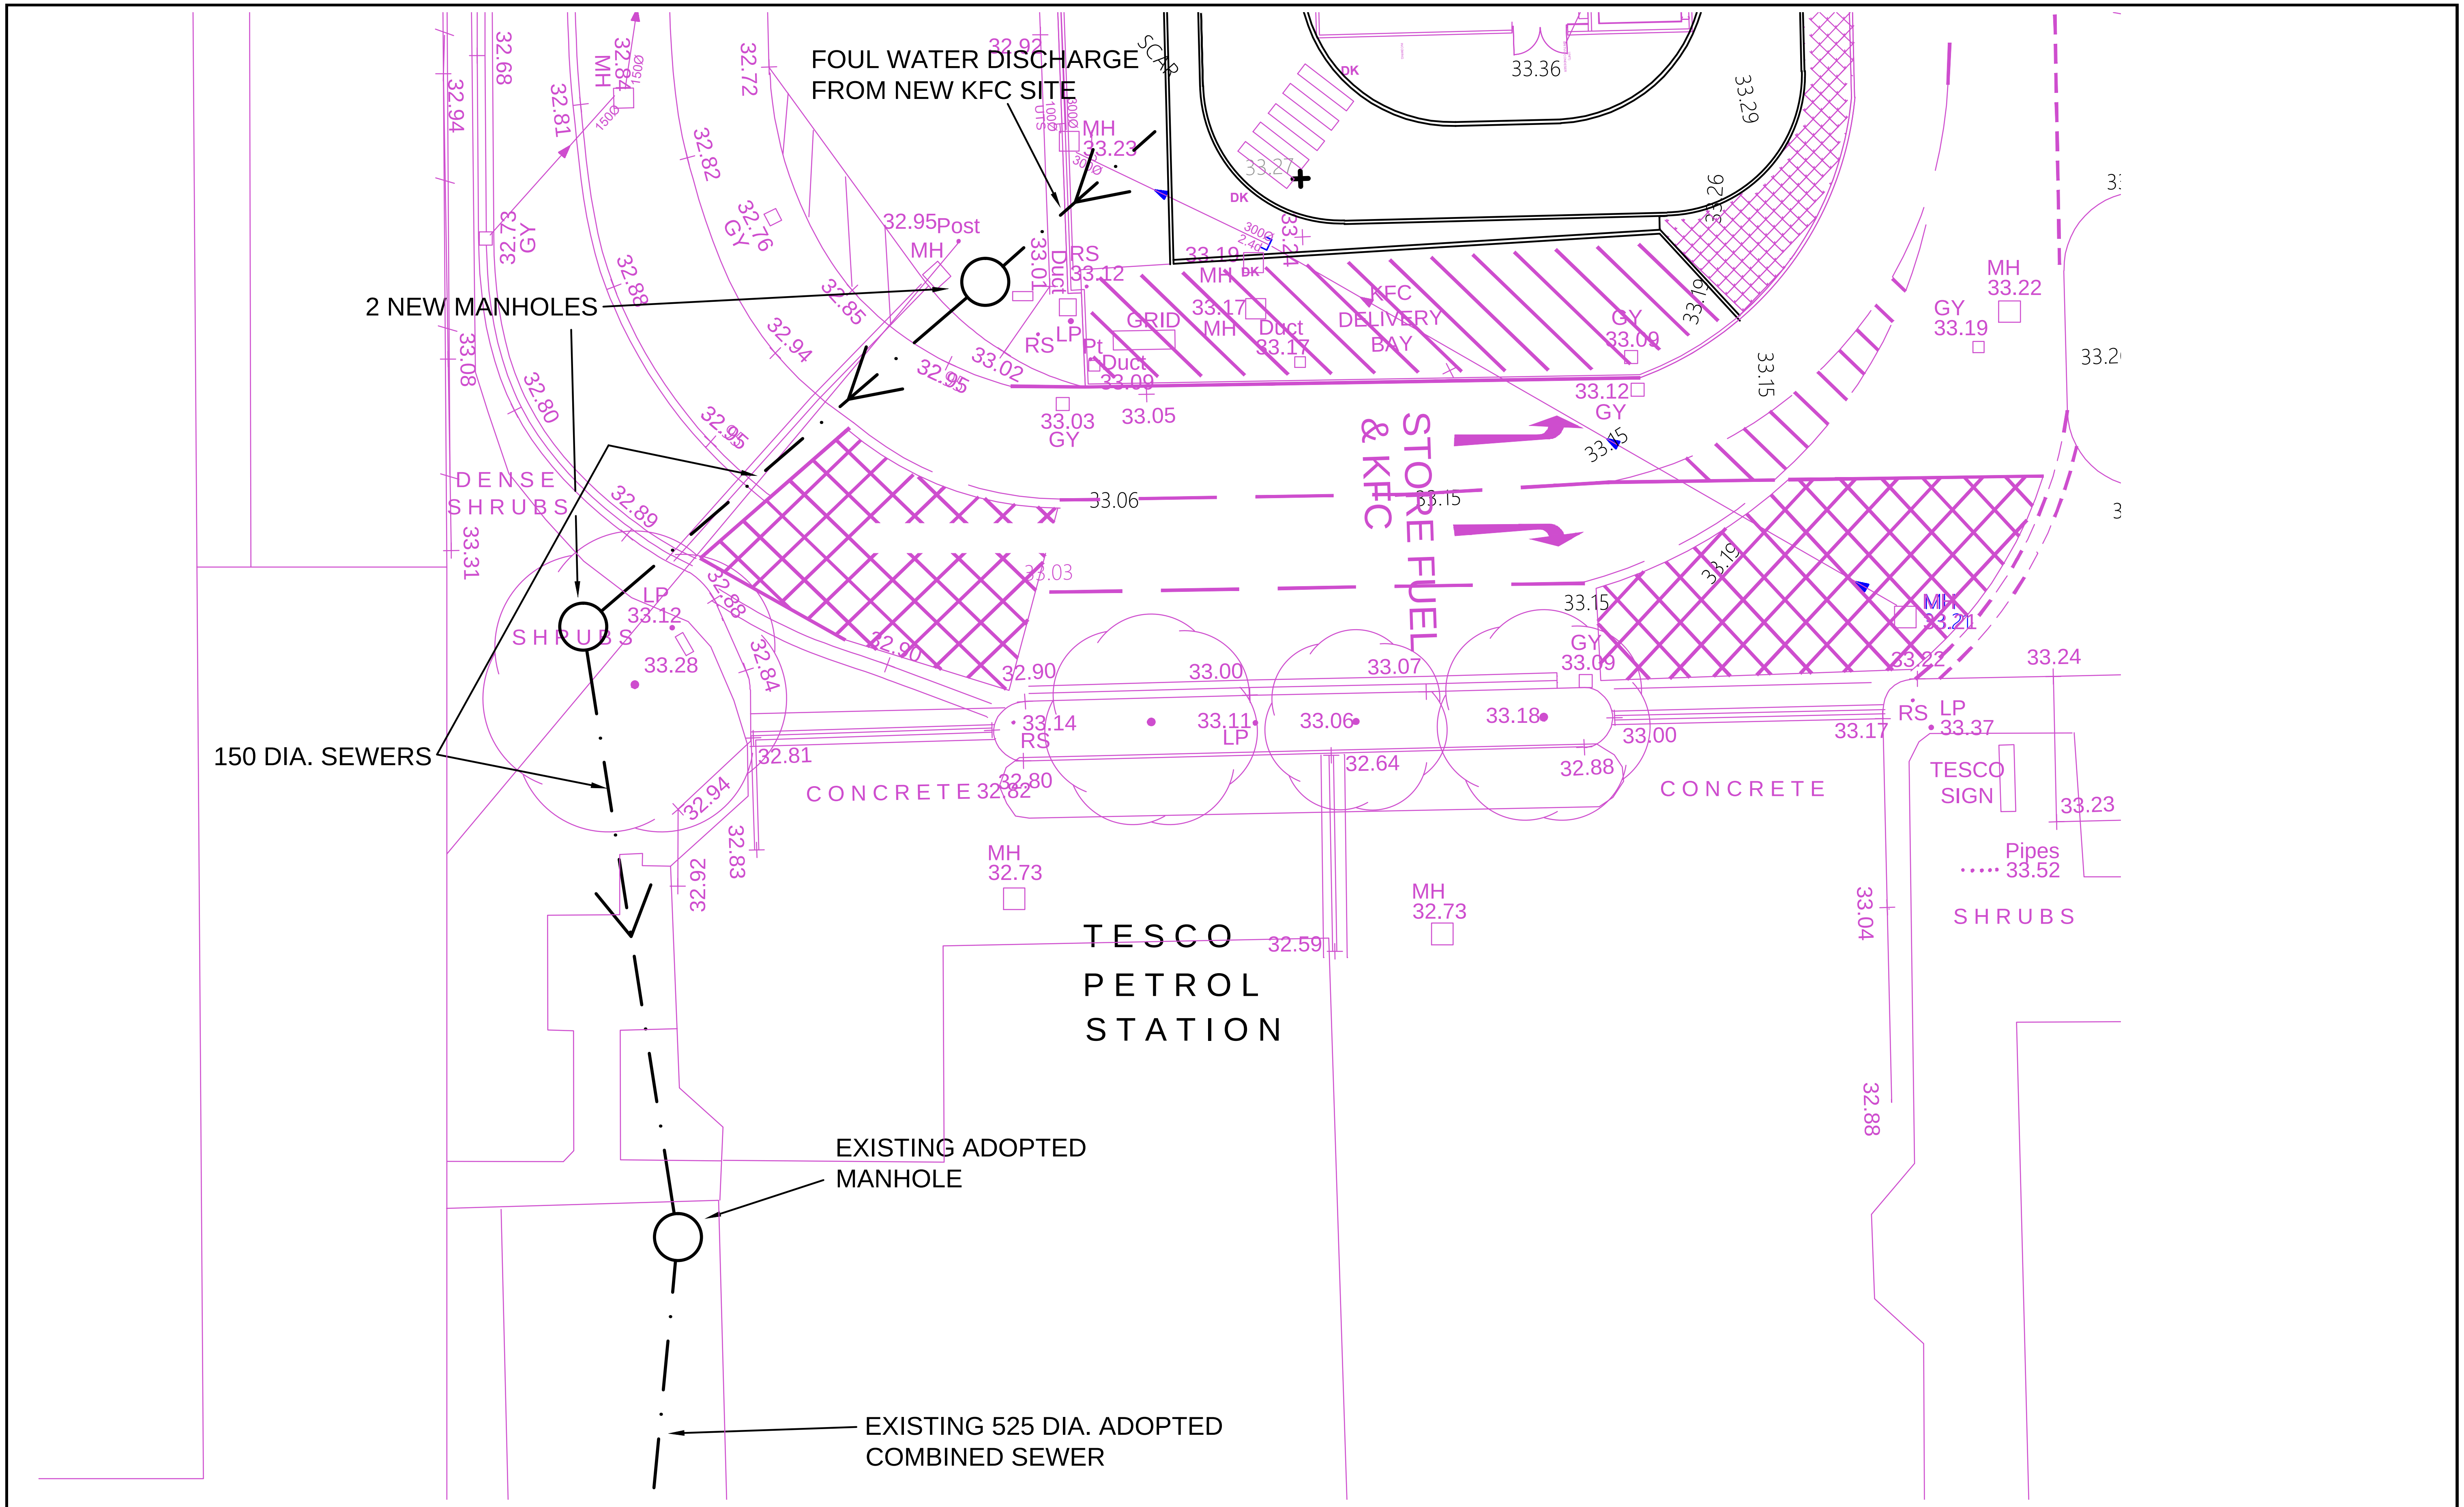

Project: CHICKEN CABINS LTD. KFC SITE SECTION OF TESCO CAR PARK ALTRINCHAM ROAD, BAGULEY. MANCHESTER, M23 9TJ.	Title: OFF SITE FOUL WATER DRAINAGE SCHEME	Stevenson Calam Associates CONSULTING ENGINEERS ORNHAMS HALL, BOROUGHBRIDGE, NORTH YORKSHIRE. YO51 9JH. Telephone (01423) 530999 Facsimile (01423) 520028 Email: stevenson.calam@btconnect.com SCA	Scale AS SHOWN A3 Date APRIL 2021 Drawing No. 1747-4/SK1	Drawn NC Checked GS Revision