


LEGEND

- New Tree Planting
- Application Boundary
- Land owned by the application outside of the application boundary

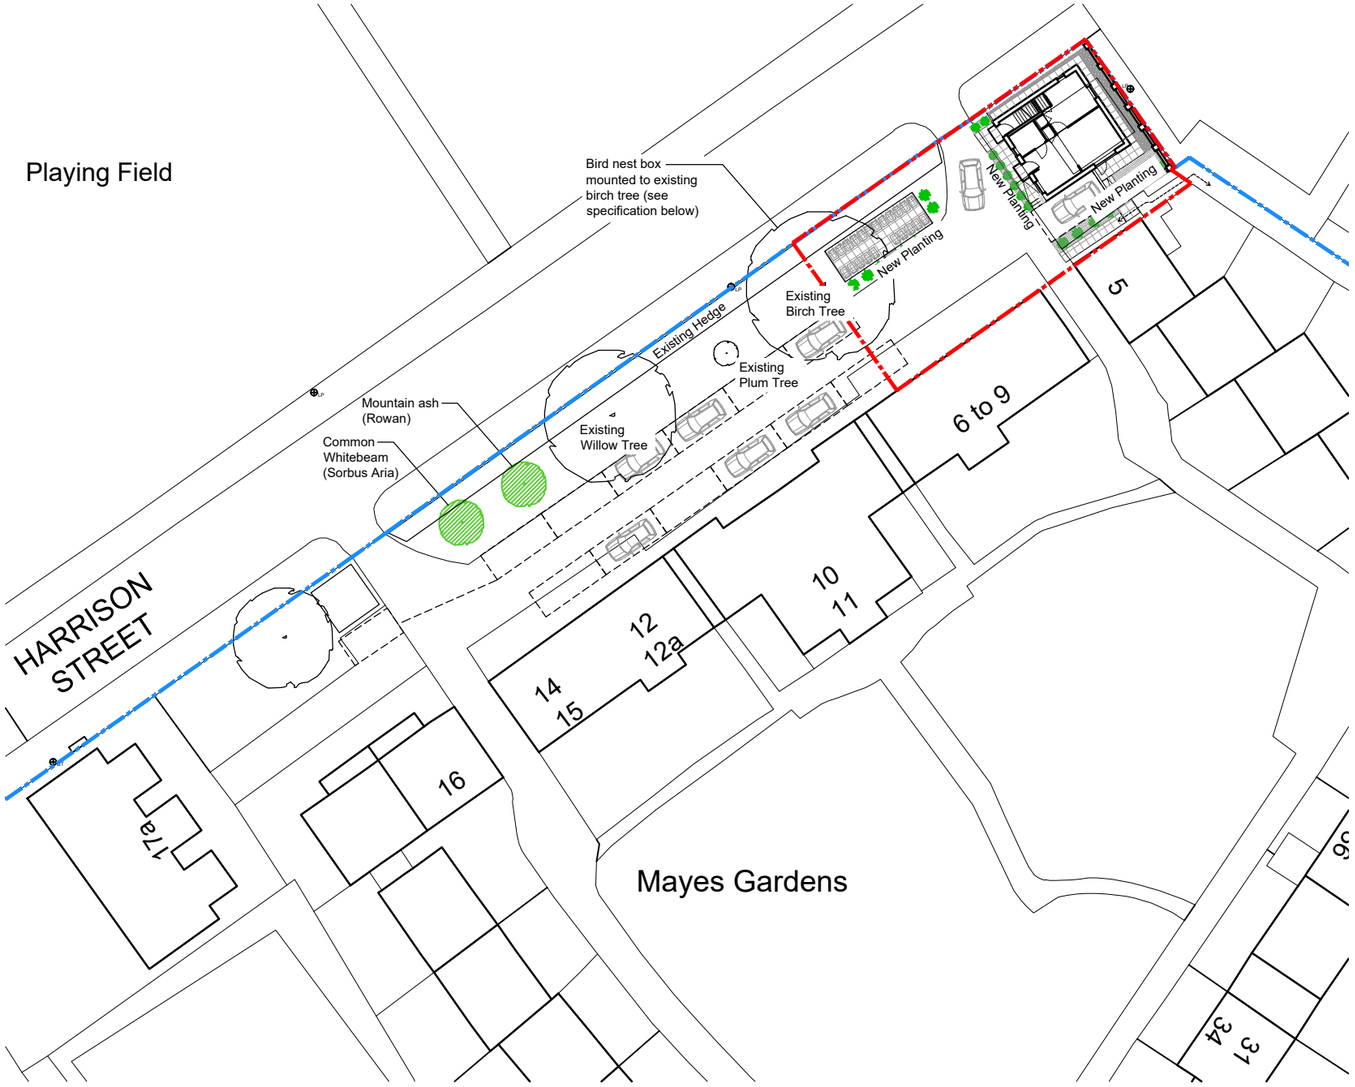

N

scale 1:500 0 25m

BIRD BOX SPECIFICATION

Wooden Bird Nest Box by NHBS

- Dimensions: *135w x 185d x 245h;*
 Height of backplate: 325mm;
 entrance hole: 25mm.
- Material: *2cm thick FSC-certified wood.*
- To be installed 2 to 4 metres above ground, with a clear flight path to the entrance hole, and the entrance not exposed to strong sunlight or winds.

LEGEND

- New Planting: Laurel shrubs in the locations shown to provide evergreen cover, screening and nesting opportunities for birds
- Paving setts to match existing
- 600x600 paving flags
- Free draining gravel border
- Grass / flower bed

N

scale 1:200 0 10m

Rev:	Date:	By:	Remarks:
A	19.04.22	JS	Updated with bird box, as comments from Greater Manchester Ecology Unit.

Client: Edward Mayes Trust

Project: Mayes Gardens

Scale: as shown
Date: 03/22
Drawn: JS
Checked:

Description: Proposed Landscaping Plan

Project/Drawing No.: 18-019/05

Rev.: A

TRIANGLE ARCHITECTS
Triangle Architects, Raven House, 113 Fairfield Street, Manchester, M12 6EL Tel: 0161 272 3500
studio@trianglearchitects.co.uk www.trianglearchitects.co.uk www.twitter.com/TriangleArch