


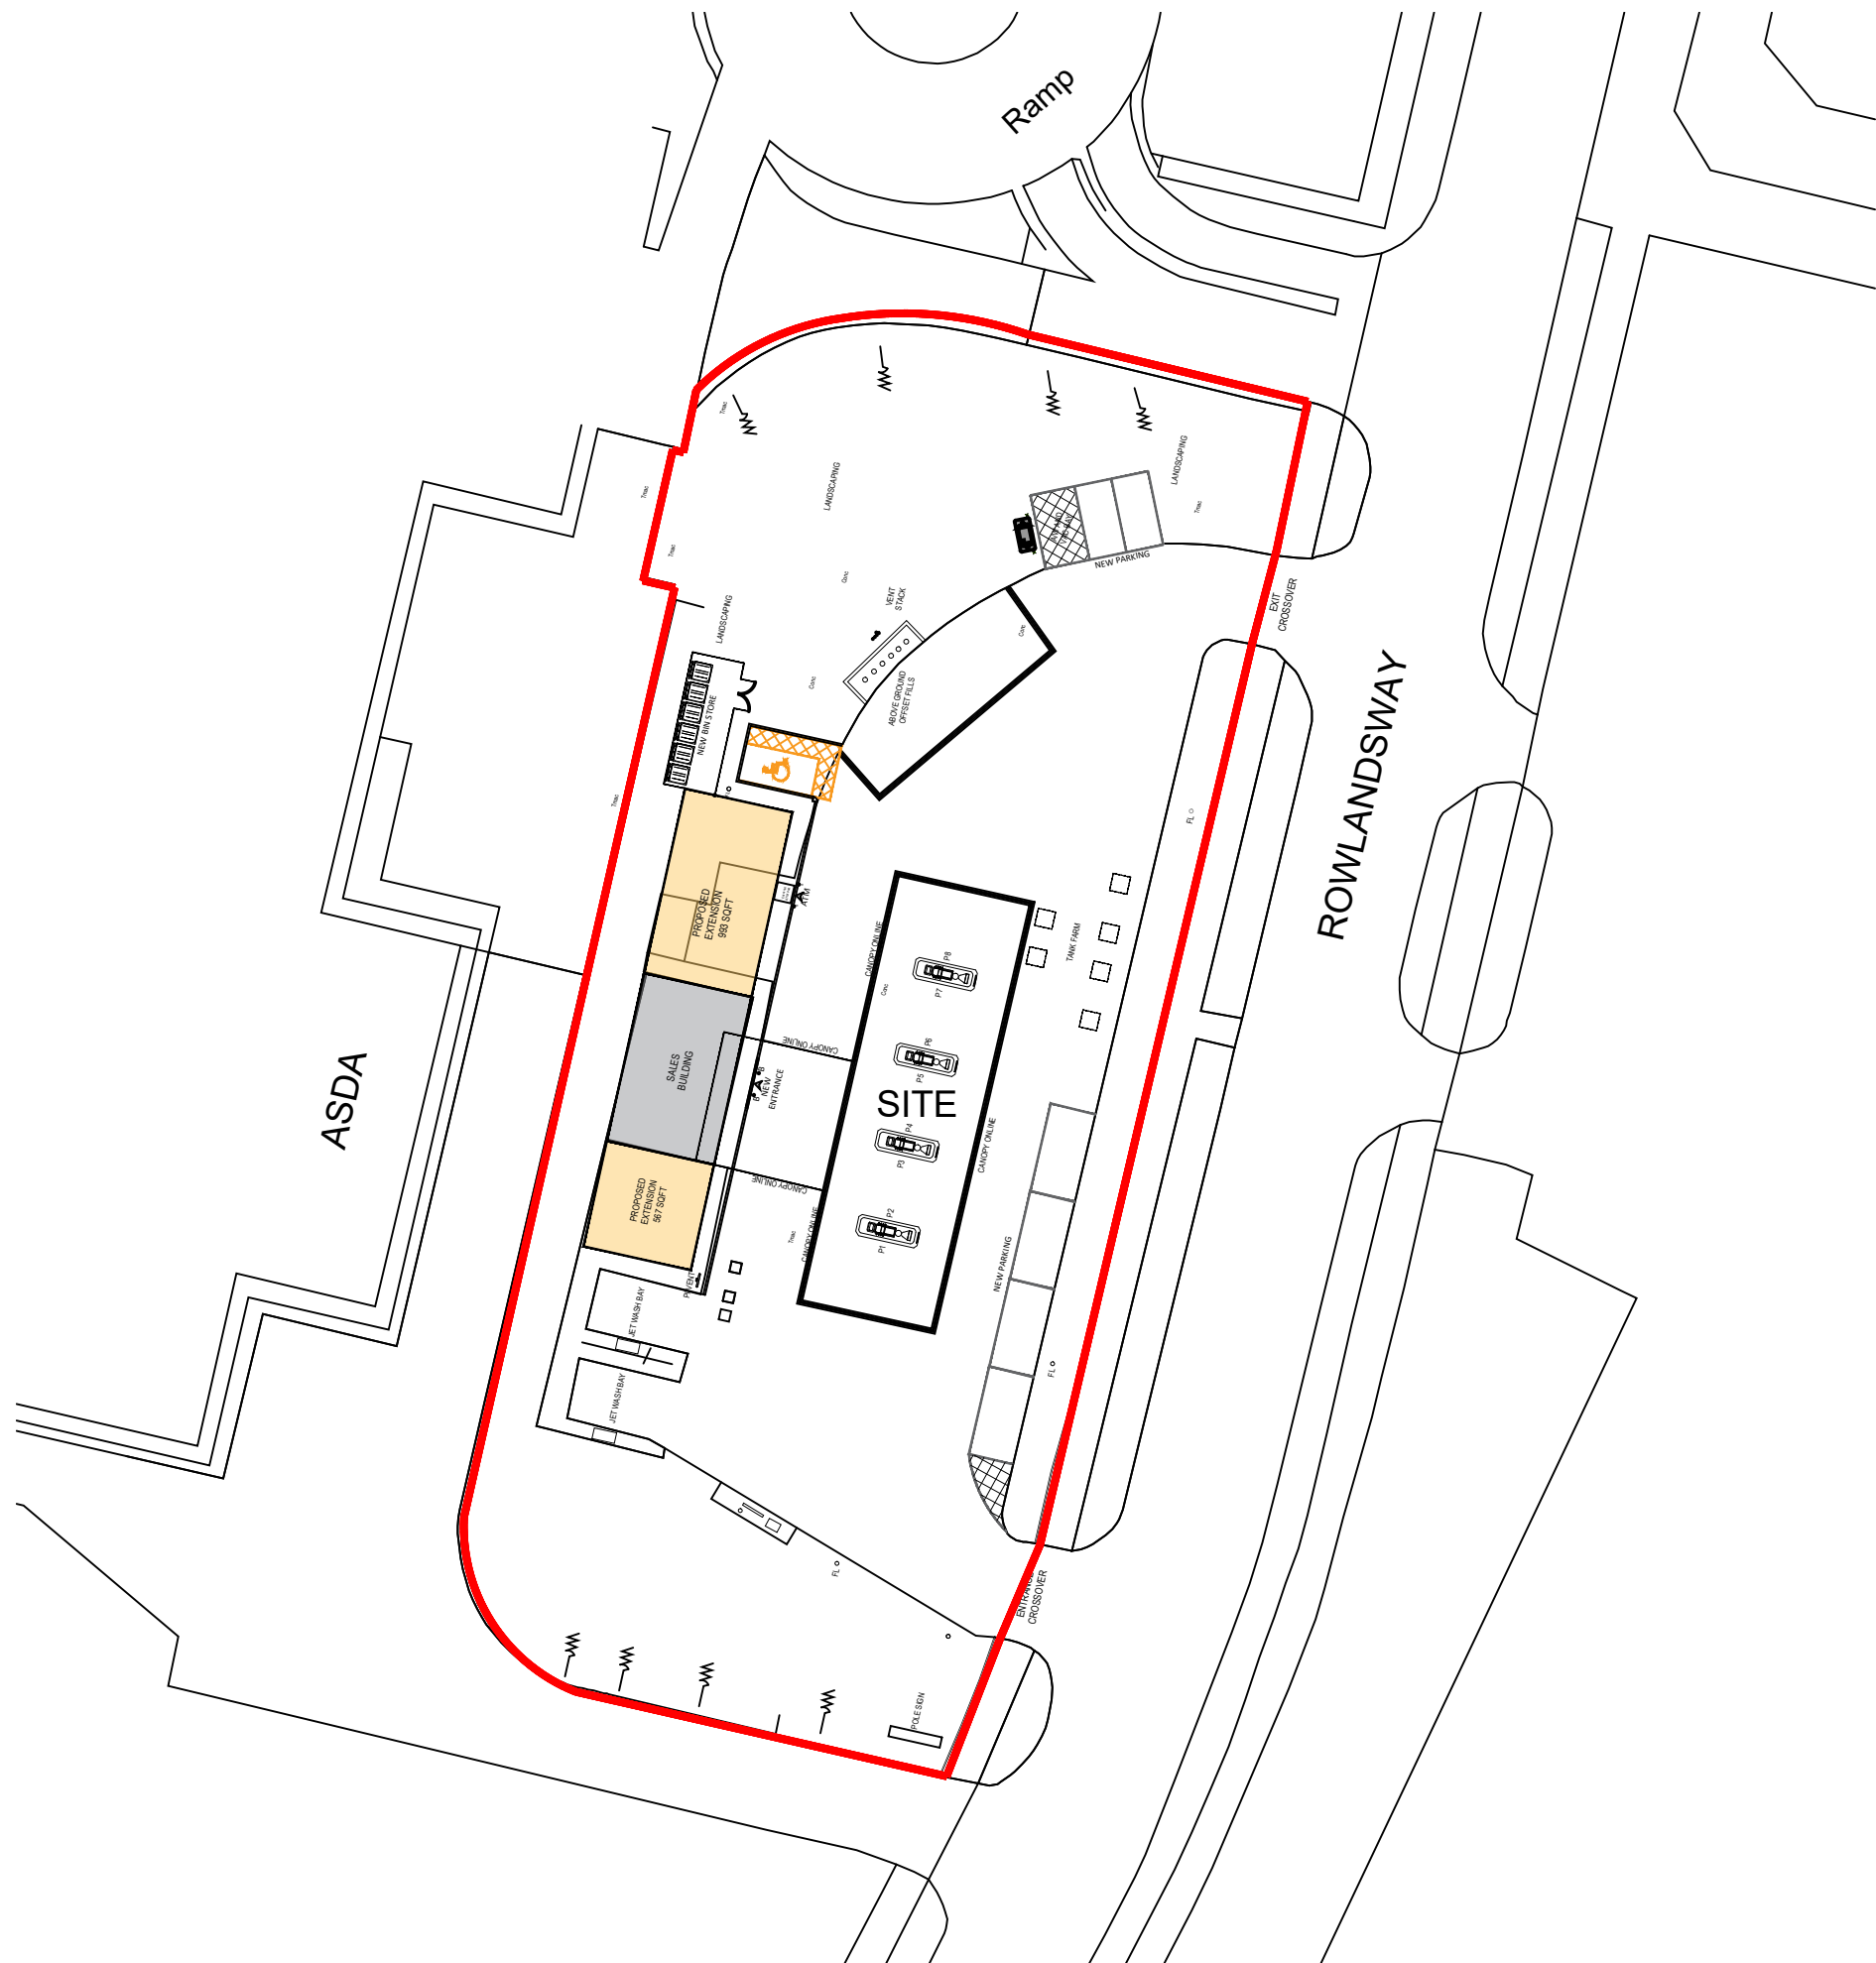

Every effort has been made to ensure the accuracy of these drawings, however MBH Design Studio Ltd. accept no responsibility for any discrepancies arising from the reuse of survey information and preliminary drawings commissioned by the Applicant from others.

 SITE BOUNDARY LINE

PLANNING			
			
MBH Design Studio Ltd. Rosemount House, Rosemount Avenue, West Byfleet, Surrey, UK14 6LB www.mbhLtd.com t: 01932 352 727 f: 01932 351 545			
CLIENT			
			
PROJECT			
FS648 - CIVIC CENTRE SERVICE STATION ROWLANDS WAY, CIVIC CENTRE WYTHENSHAW, MANCHESTER M22 5RG			
DRAWING TITLE			
BLOCK PLAN			
DRAWN BY	DATE	SCALE	PAPER SIZE
NR	15/03/2022	1:500	A3
CHECKED BY	DRAWING NUMBER		REV.
JN	13727-BP		A