


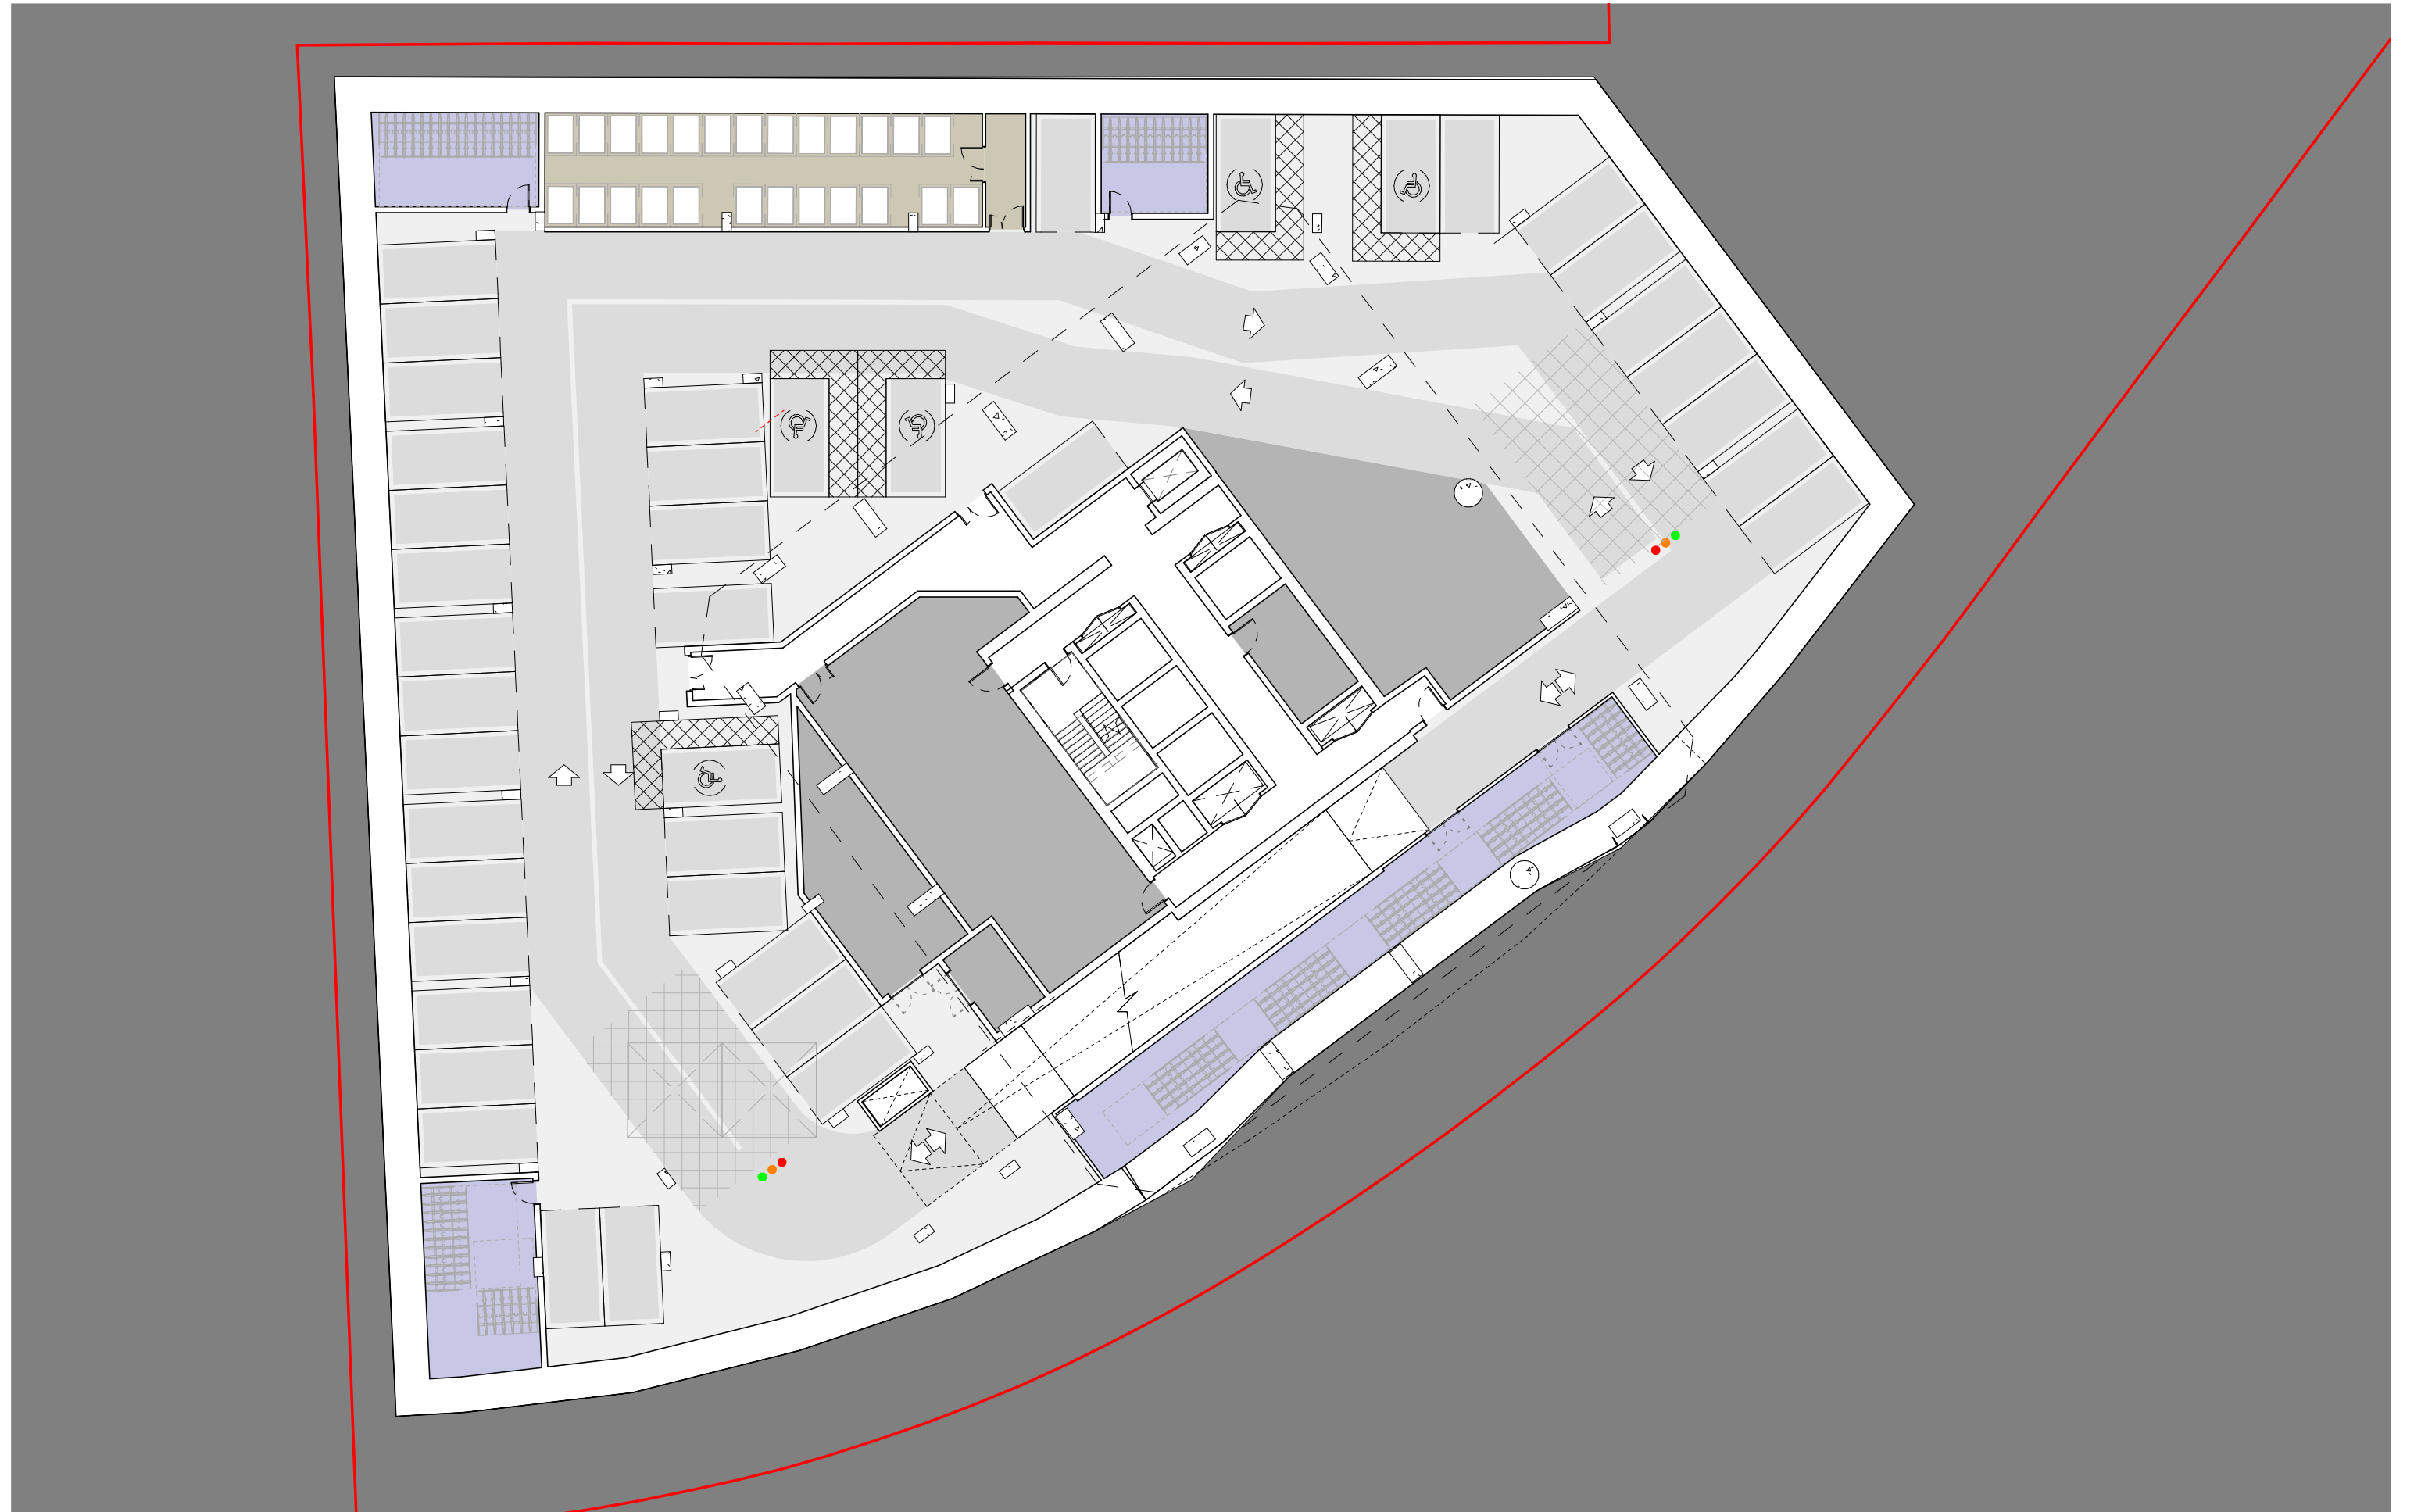

This drawing is copyright
Do not scale off dimensions.
All dimensions to be checked on
site by contractor.
Contractor to report any
dimensional discrepancies,
errors or omissions prior to
commencing on site.

NOTE:

F1 Parking
LB1 = 41 Spaces, LB2 = 49 Spaces, LB3 = 50
Total = 140 Car Spaces

NORTH



Rev	Date	Description
P01	04-11-2021	First Issue



Project Title
**Great Jackson Street - Plot F
Manchester**

Status
For Information

Drawing Title
**Sketch GA Plan
Level B1
MCC BIN COLLECTION ONLY OPTION**

Project No
10334

Scale
1 : 250 @ A3

SHP Drawing Code
10334-F1-SHP-G200-SK-B1-005

Revision
P01

simpsonhaugh

Manchester
+44 (0)161 835 2345

London
+44 (0)20 7549 4000