


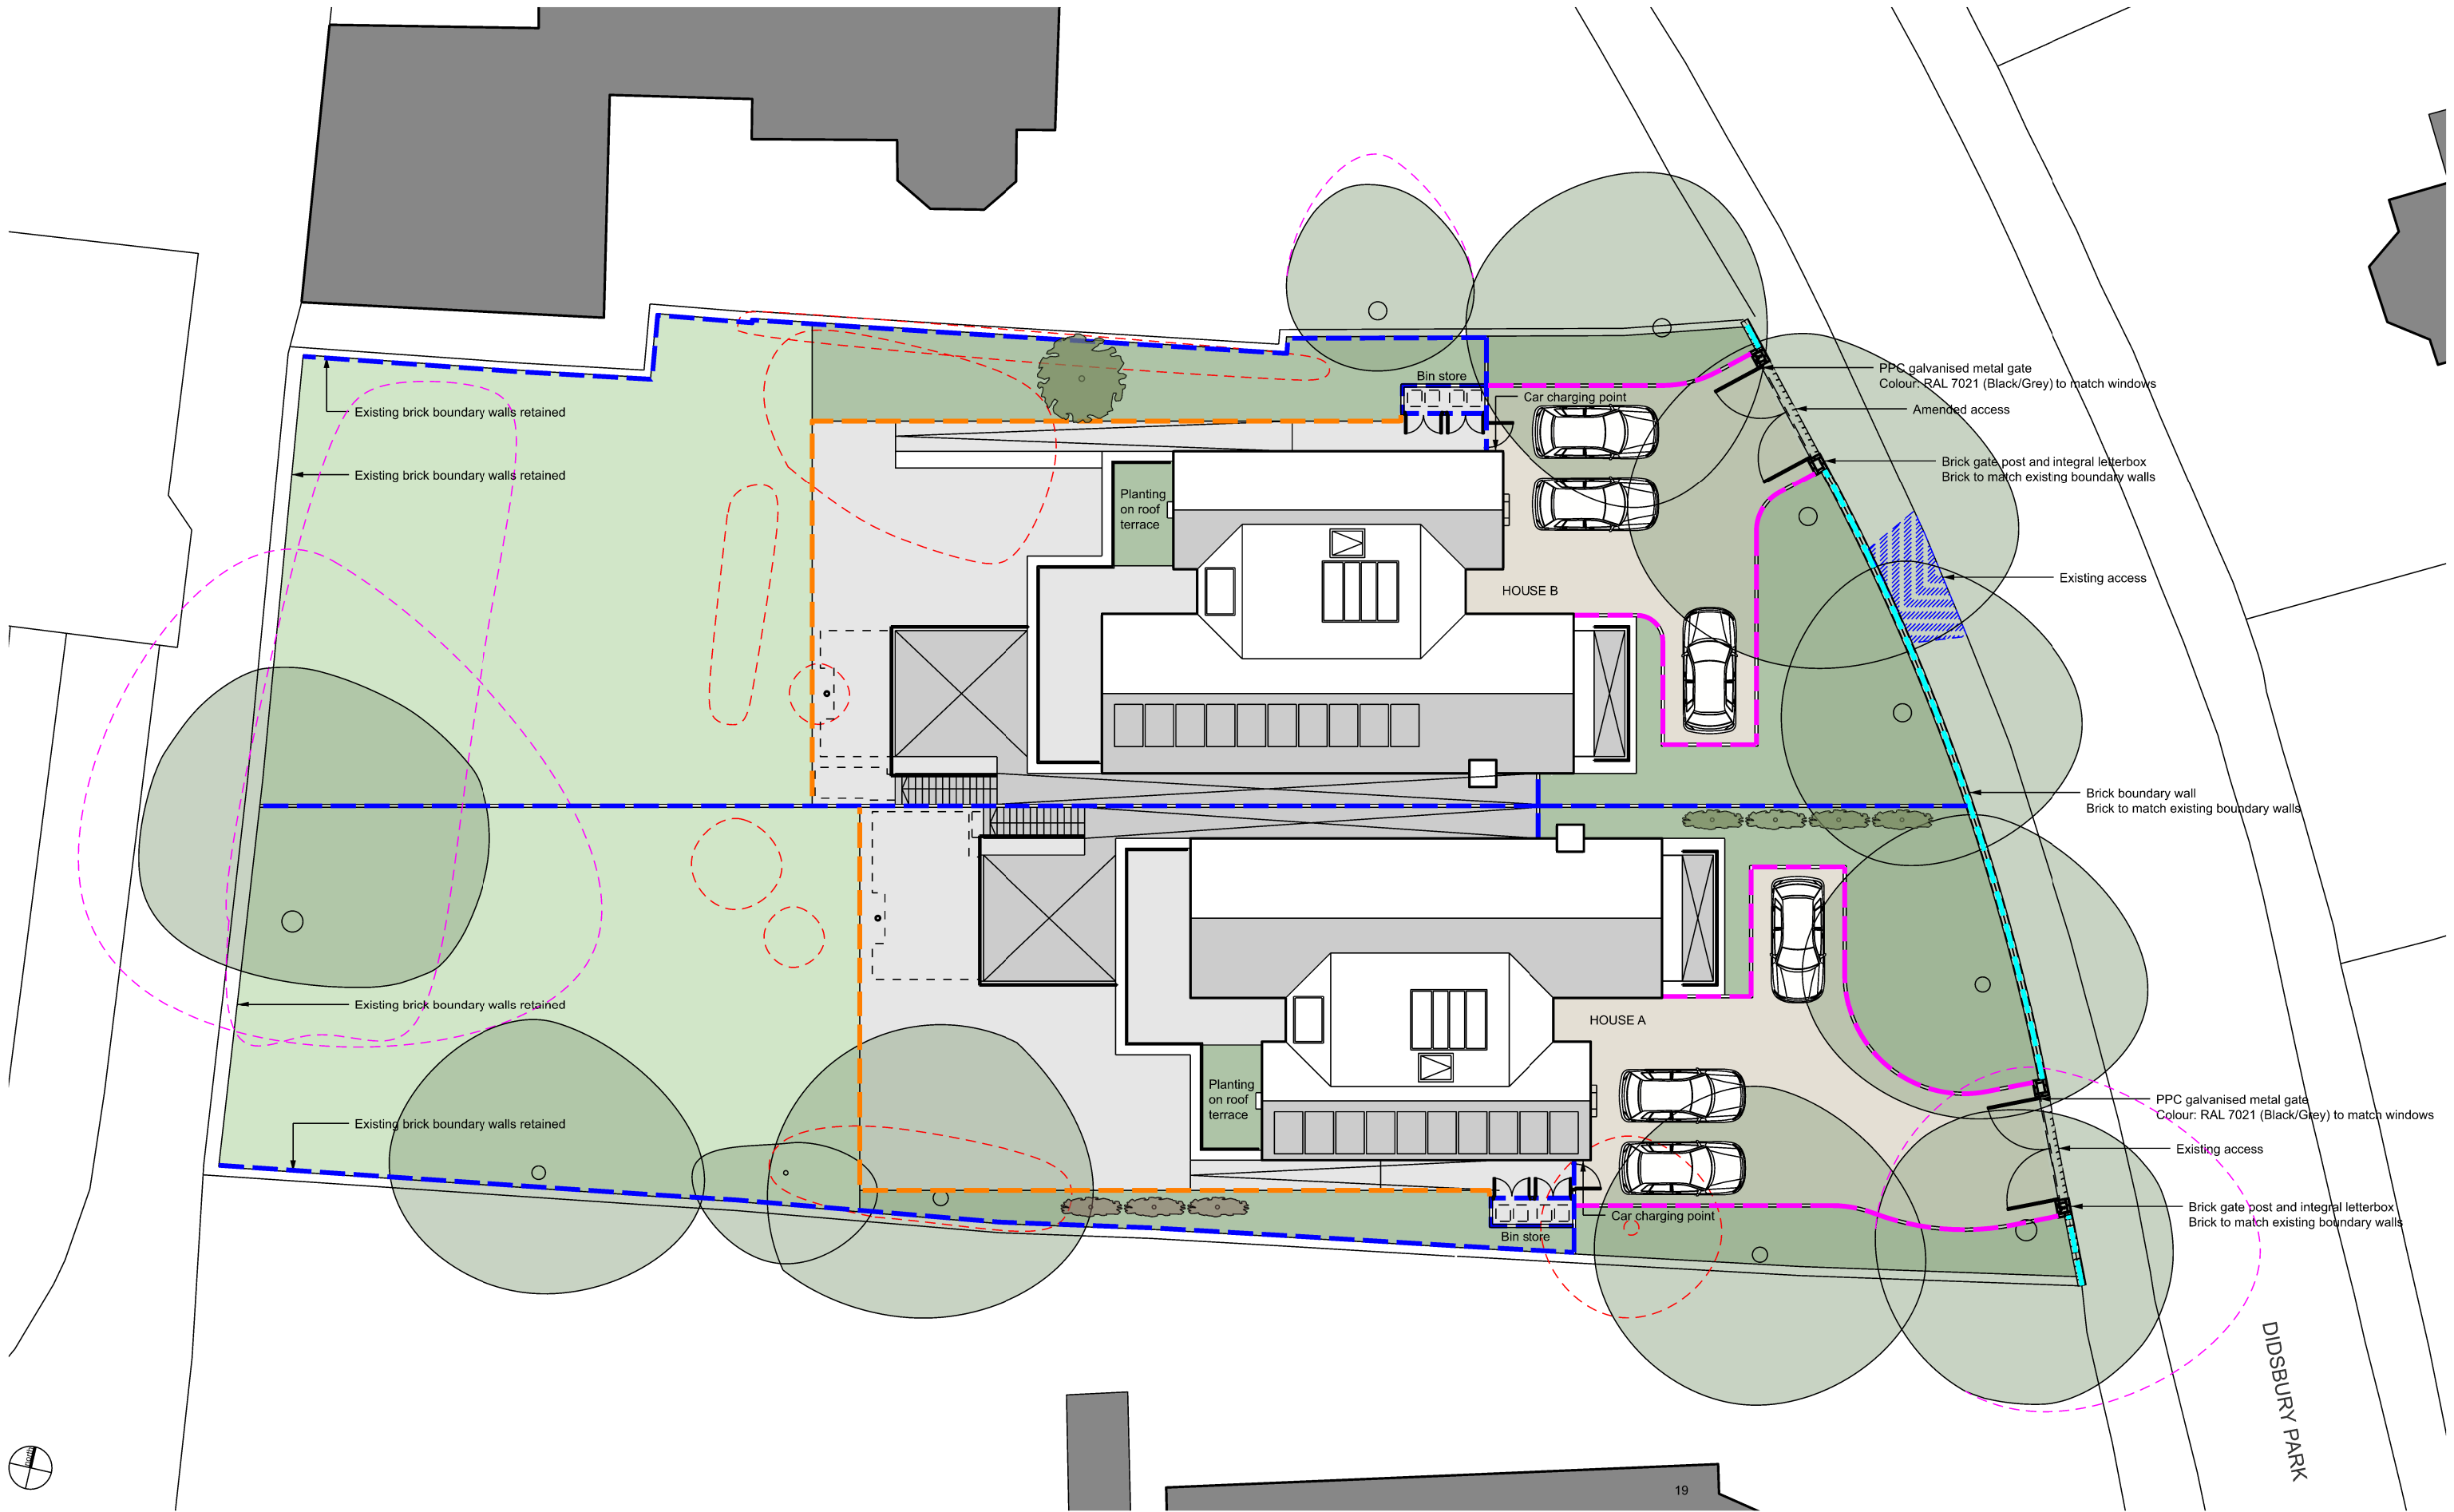

edmunds architects ltd
www.edmundsarchitects.com

Do not scale from this drawing

This drawing is the copyright of edmunds architect ltd

All dimensions to be checked on site by contractor
Contractor to report any dimensional discrepancies,
errors or omissions prior to works commencing on site

Notes
key

- Lawn
- Rolawn Medallion Turf
- Ornamental low level planting
tbc
- Resin bound chippings
Colour: Titan Silver
- Porcelain tiles/natural stone
Nordic Stone by Italgraniti Group
Colour: Islanda (Matt)

- Brickwork (to match existing)
73mm Natural Orange
- Metal edgings
AluExcel, in a milled finish
- Concrete Kerb (Granite aggregate)
- Tobermore, Quadrant + Radii Kerb
- Timber batted fencing & enclosure
to bin store(1800mm high)
50 x 25mm battens (with 25mm gaps)

- New standard tree (4-5m in height)
Species: Magnolia
- Pleached tree (4-5m in height)
Species: Photinia
- Pleached tree (4-5m in height)
Species: Pyrus

- Existing tree
- Omitted tree
- Approved works to tree
Application no.
123819/TCA/2019

Rev.	Date	Drawn	Description
P1	10.06.2019	AE	Planning Submission
P2	12.02.2021	AE	Section 73 Application (MMA)
P3	02.03.2021	AE	Details and specifications added
P4	29.07.2021	AE	Rear sunken courtyard updated
P5	23.09.2021	AE	Annotation added
P6	01.04.2022	AE	Rear sunken courtyard to House A updated Pergola removed from House A Window configurations updated

Project
21 DIDSBURY PARK
Client
MR & MRS HEDGES
Scale
1:200 @ A3
Status
FOR PLANNING
Drawing no. / Title

0179_al(05)050_P6

edmunds architects

PROPOSED LANDSCAPE PLAN