

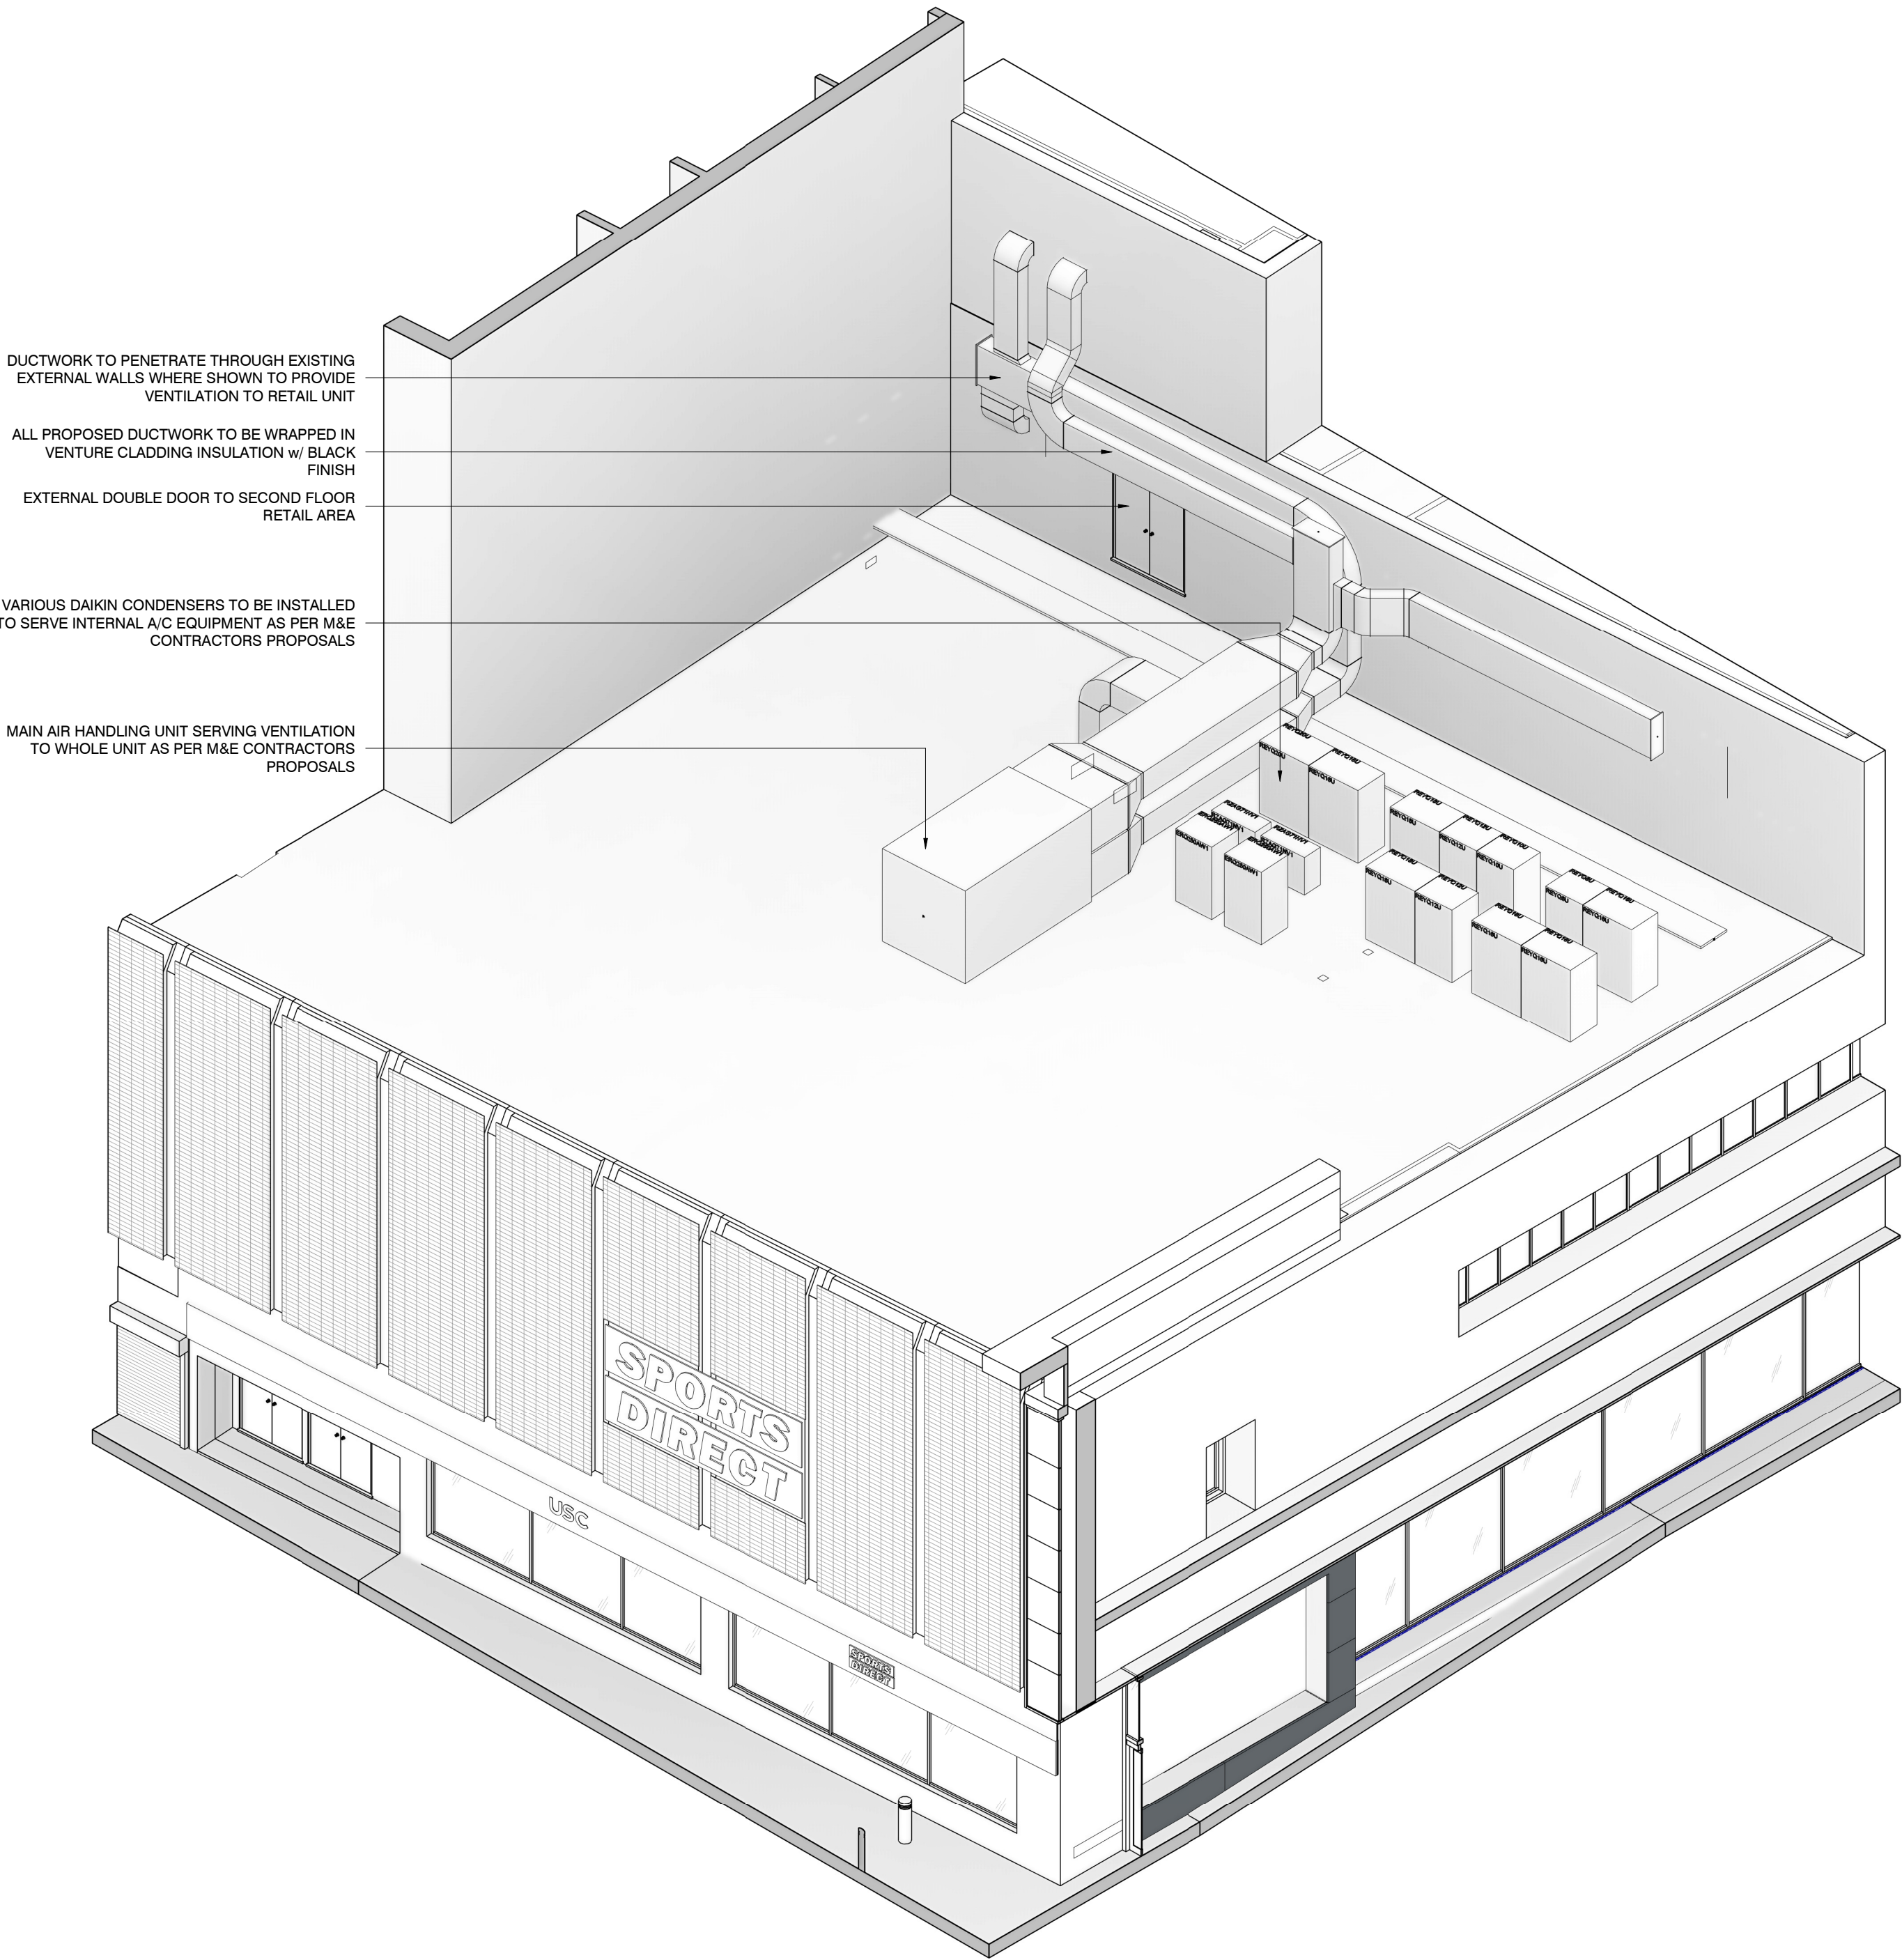


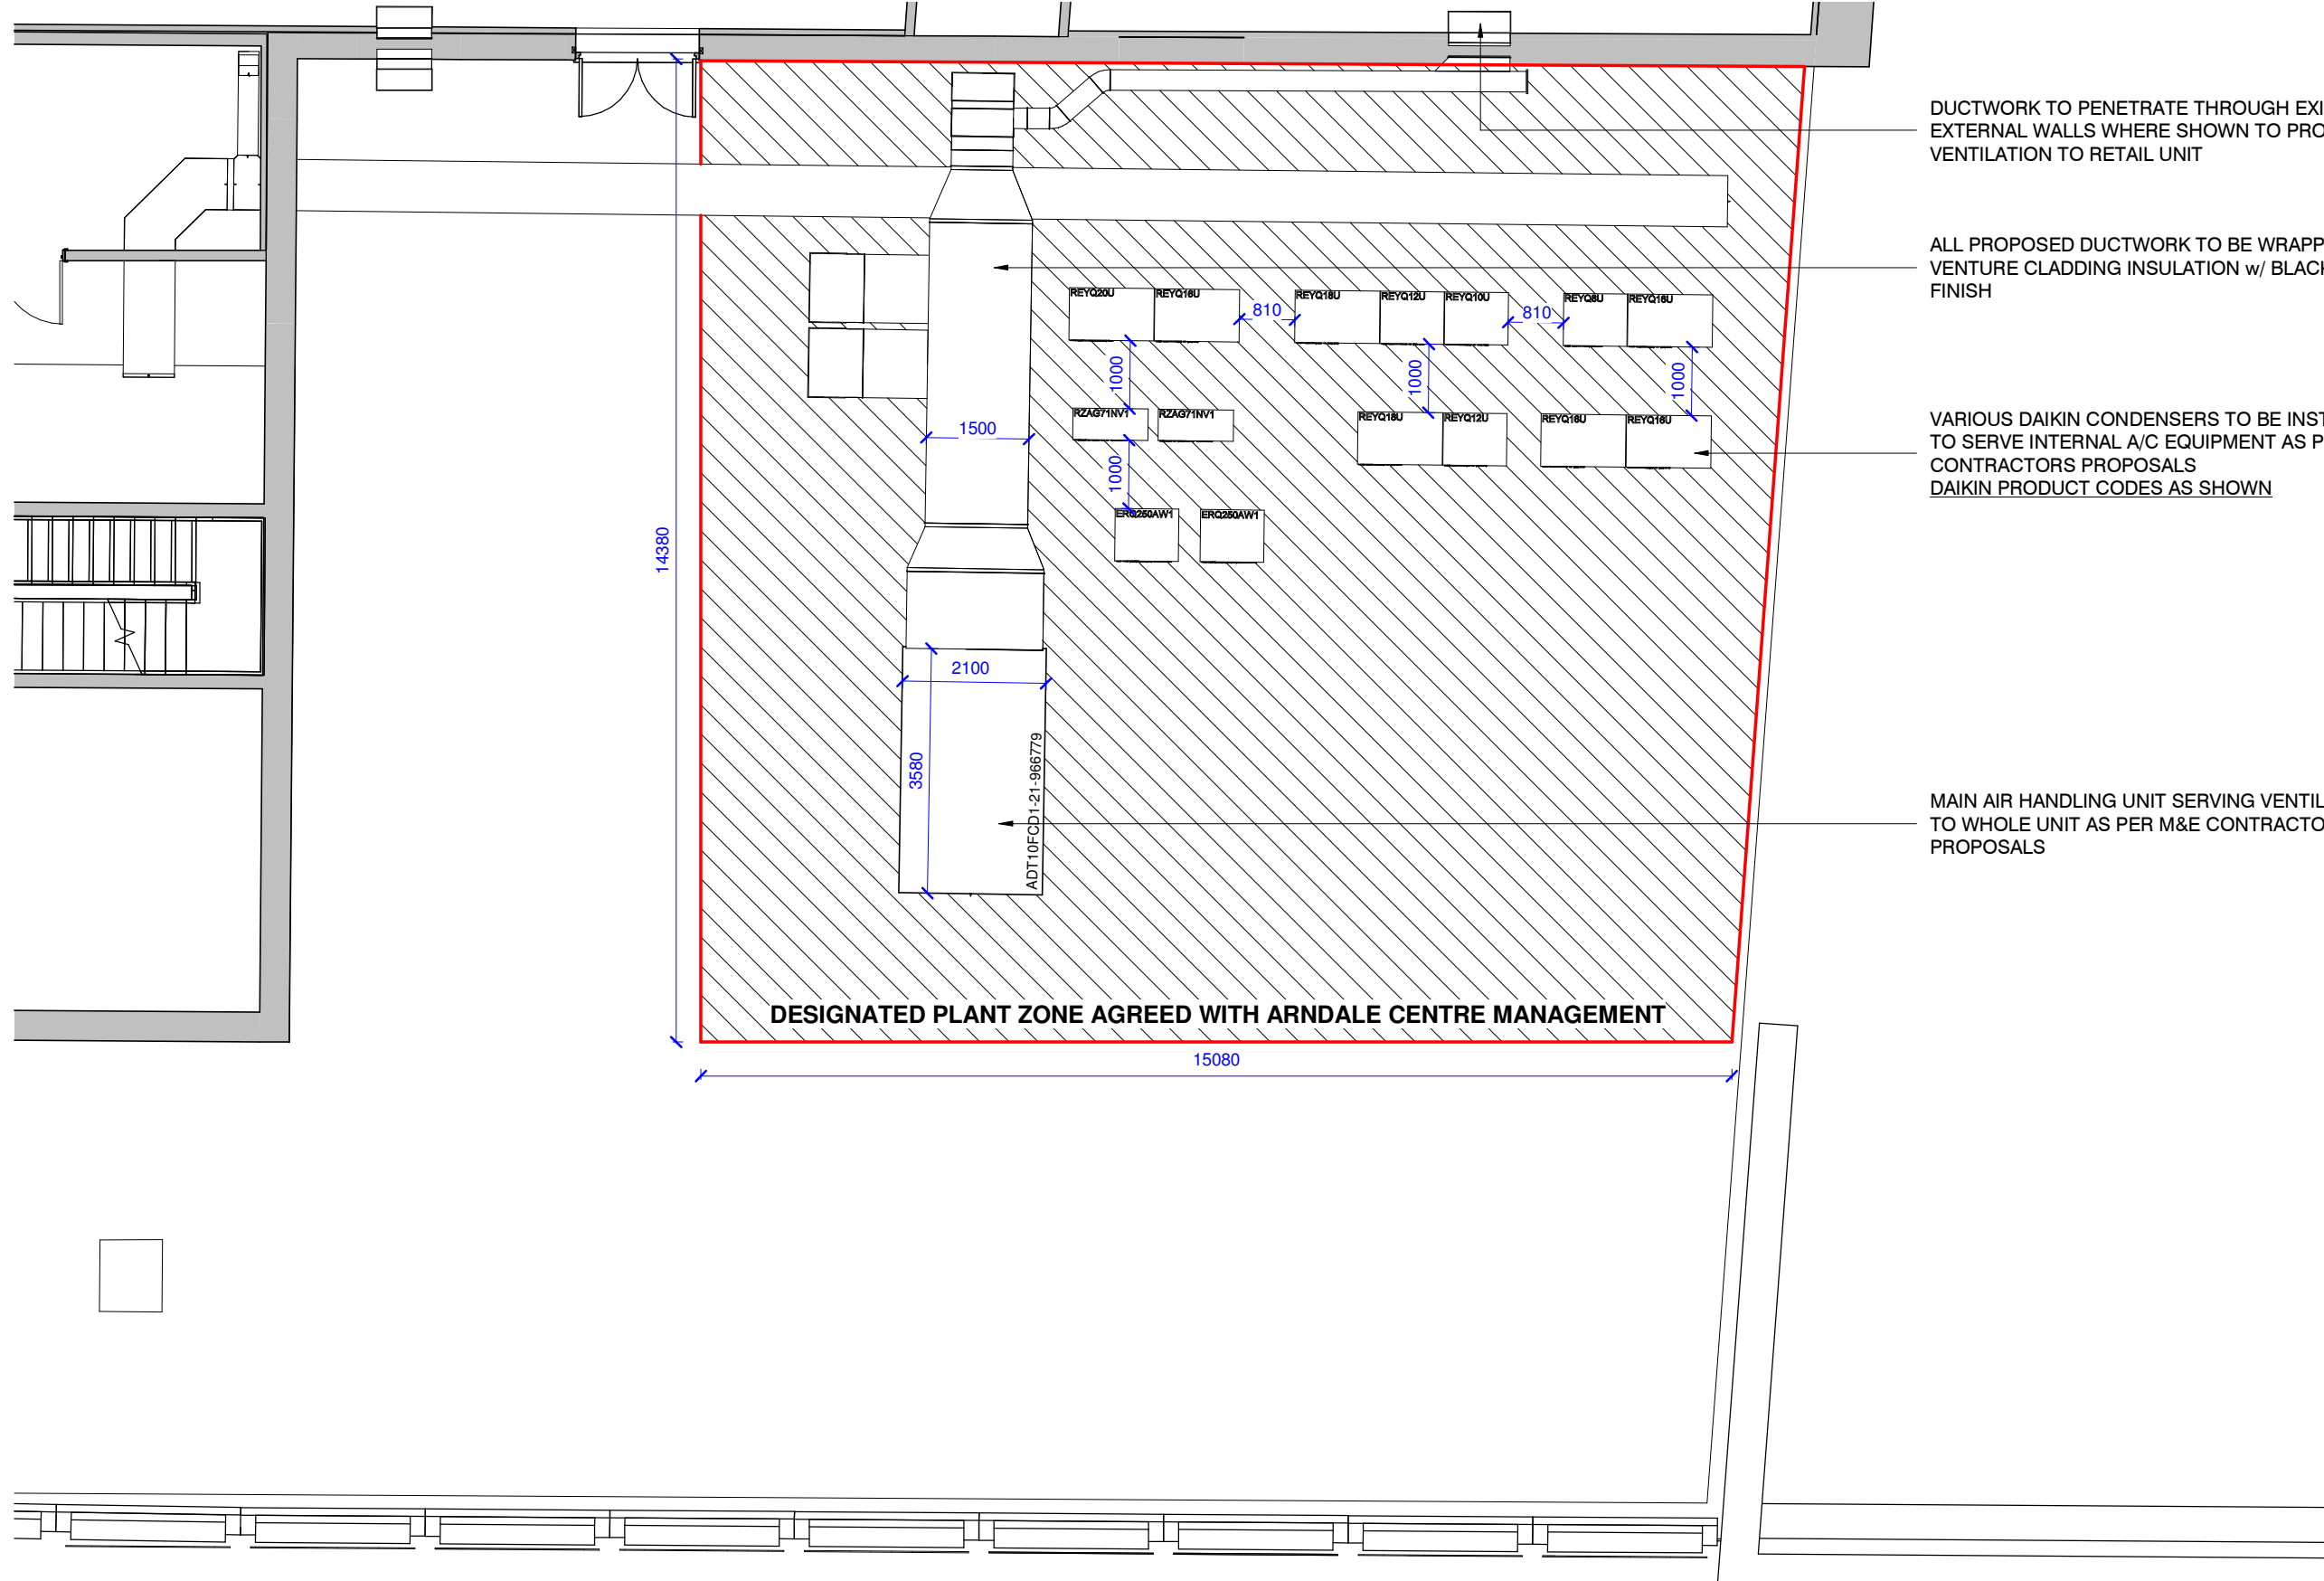


EXISTING FLAT ROOF AREA - MARCH 2022

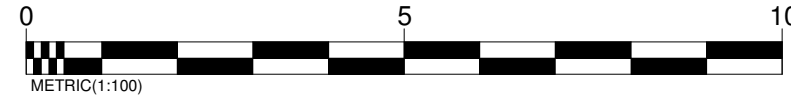

PROPOSED SECOND FLOOR EXTERNAL PLANT AREA PLAN

Scale: 1 : 100

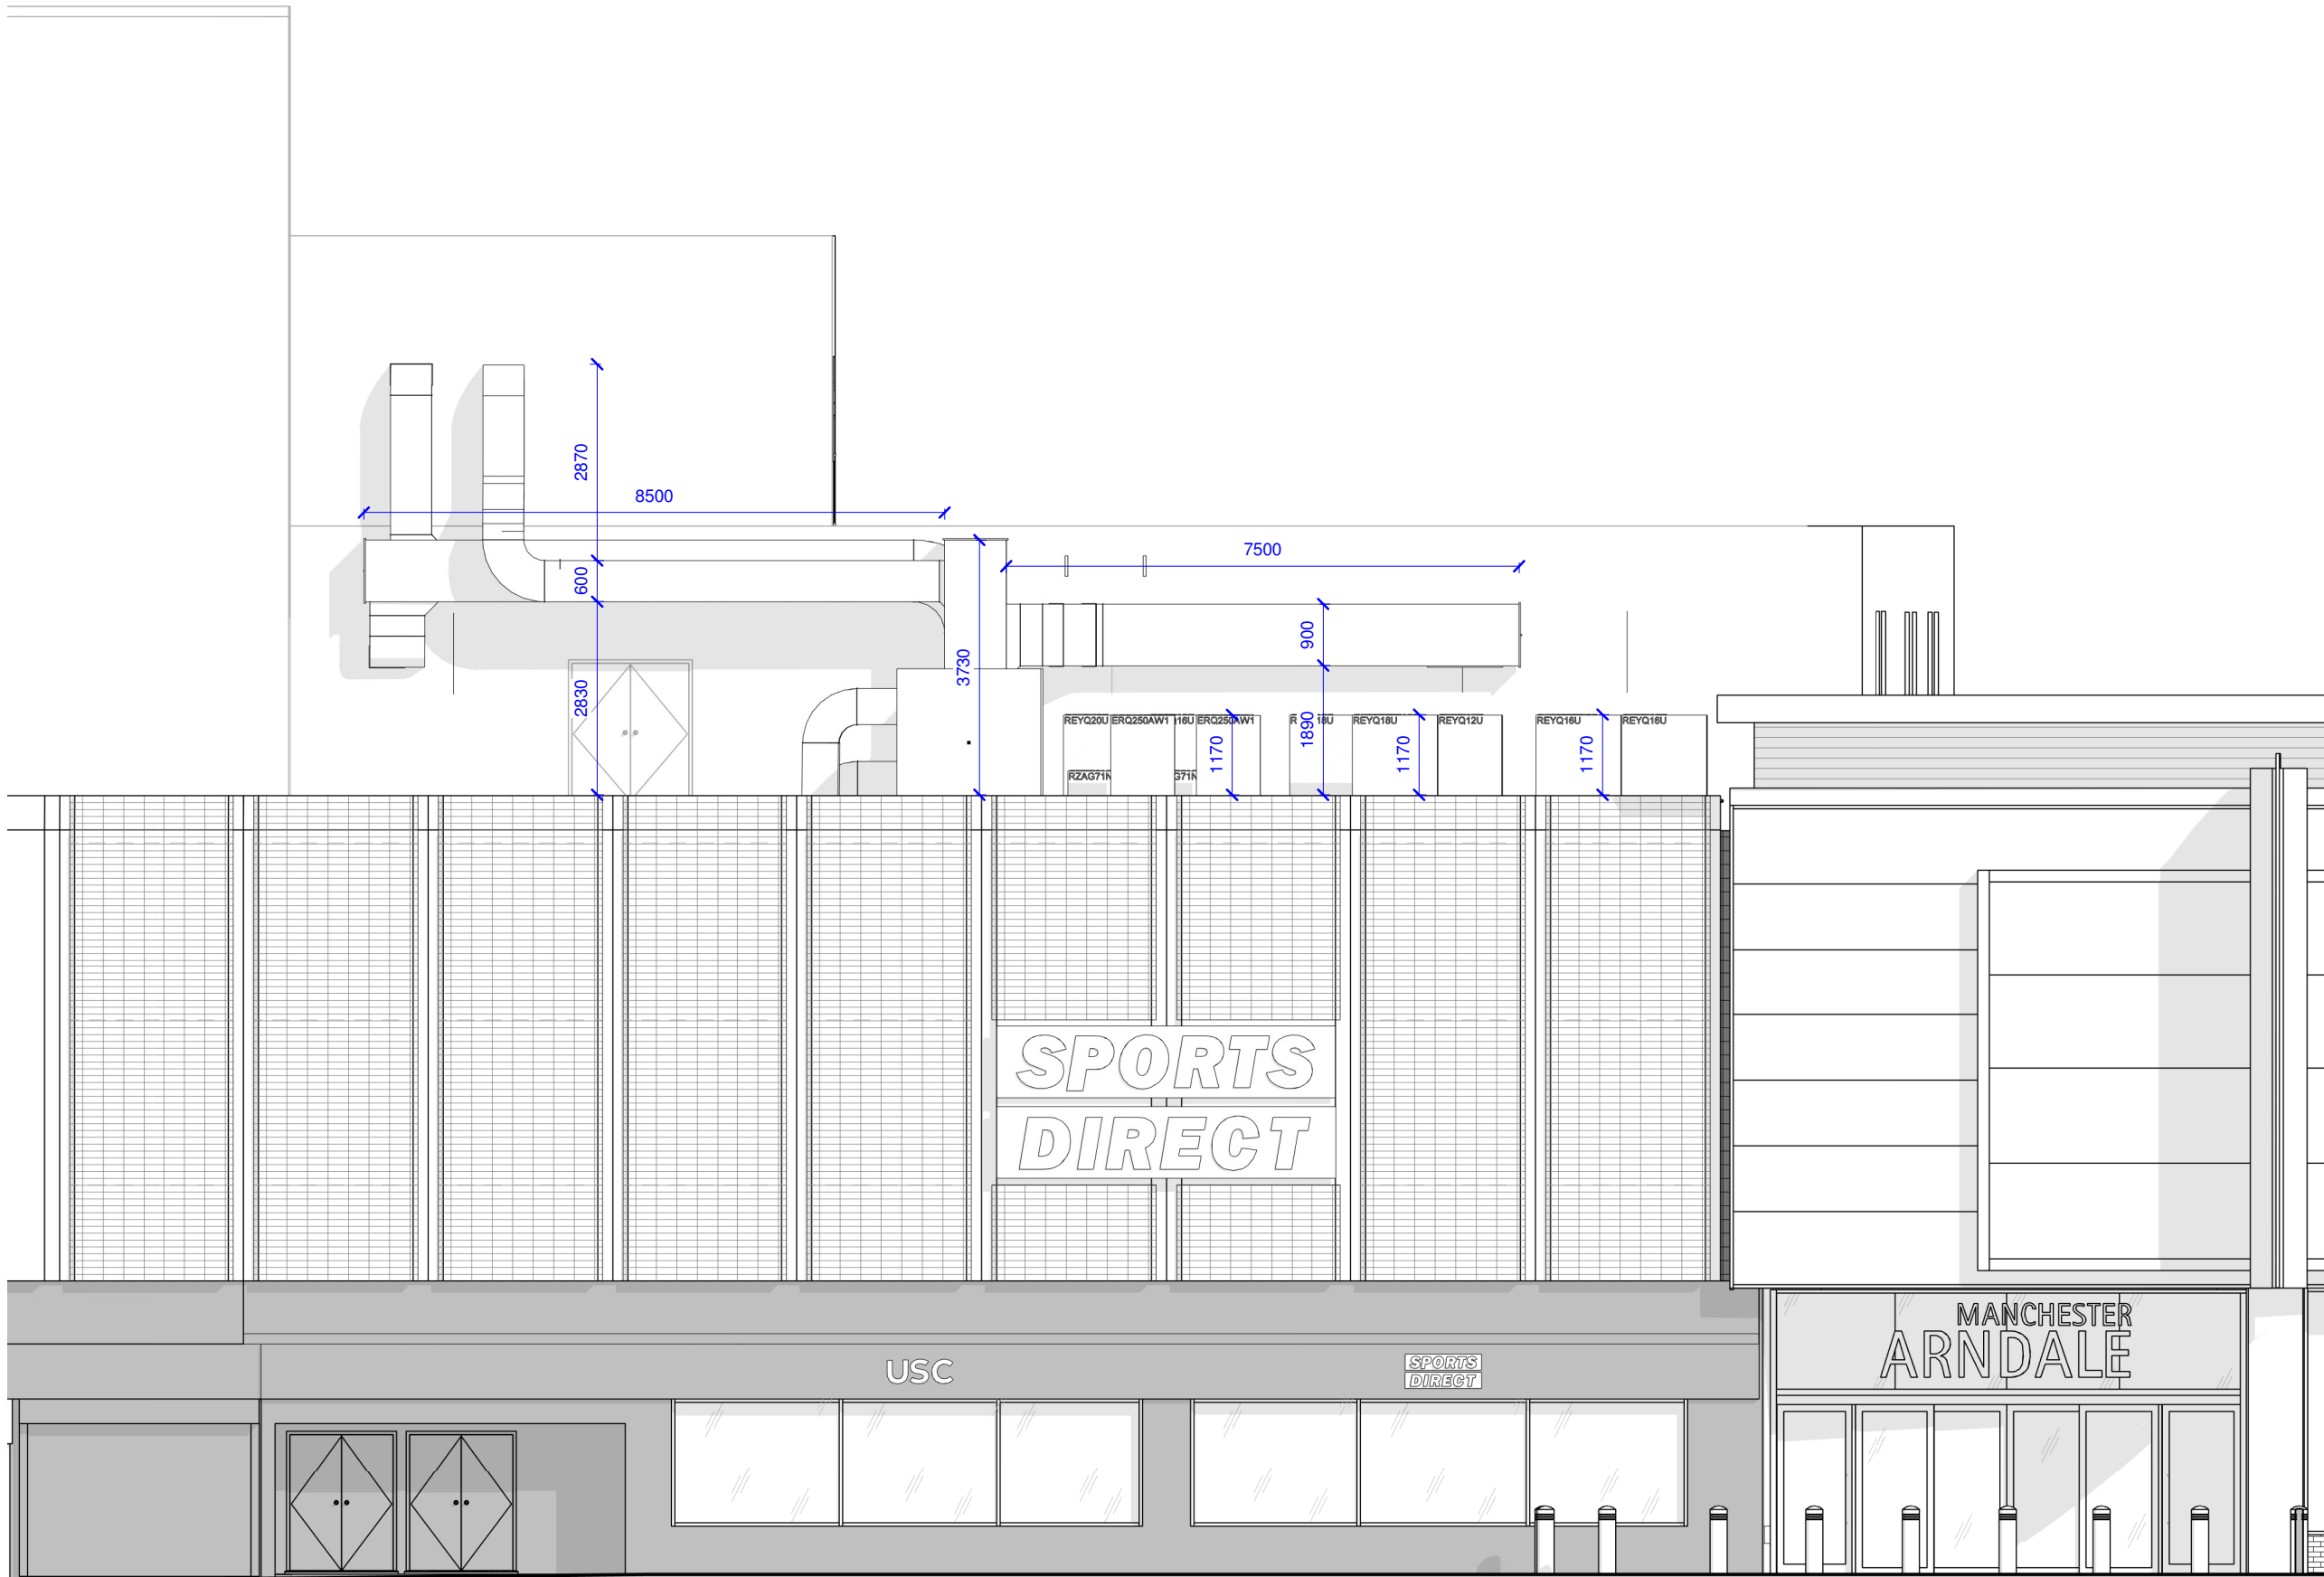

EXISTING FLAT ROOF AREA -MARCH 2022ERNAL PLANT ZONE

Scale: 1 : 100

IMPORTANT NOTE:
ALL DIMENSIONS AND LEVELS SHOWN ON THIS DRAWING ARE TO BE CHECKED BY THE CONTRACTOR MANUFACTURER PRIOR TO THE COMMENCEMENT OF ANY WORKS ON SITE OR THE MANUFACTURE OF ANY SITE COMPONENTS.
THIS DRAWING IS NOT TO BE SCALED.
DIMENSIONS ARE INDICATED IN MILLIMETRES UNLESS CLEARLY STATED OTHERWISE.
COPYRIGHT OF THIS DRAWING BELONGS SOLELY TO CUBE PSL.
LIMITATIONS & THIRD PARTY CLAUSE:
WHERE PARTS OF THE PROPERTY WERE COVERED OR INACCESSIBLE AT TIME OF SURVEY POSITIONS OF ELEMENTS ARE MARKED "ASSUMED" ACCORDINGLY.

REV	DESCRIPTION	DATE	BY
REVISIONS			
CLIENT FRASERS GROUP			
PROJECT MANCHESTER ARNDALE			
DRAWING TITLE PROPOSED EXTERNAL PLANT ZONE DETAILS			
DRAWN BY	RG	DATE	24 03 2022
CHECKED BY	SP	SCALE	1 : 100 @ A1
DRAWING NO.	CPS 20 077 302		

cube.
Project Management | Building Surveyors
Heritage Consultants | Design Services
502 Birchwood One | Dewhurst Road | Warrington | WA3 7GB
t: 01925 831 710
e: admin@cube-psl.co.uk | w: www.cube-psl.co.uk

PLANNING