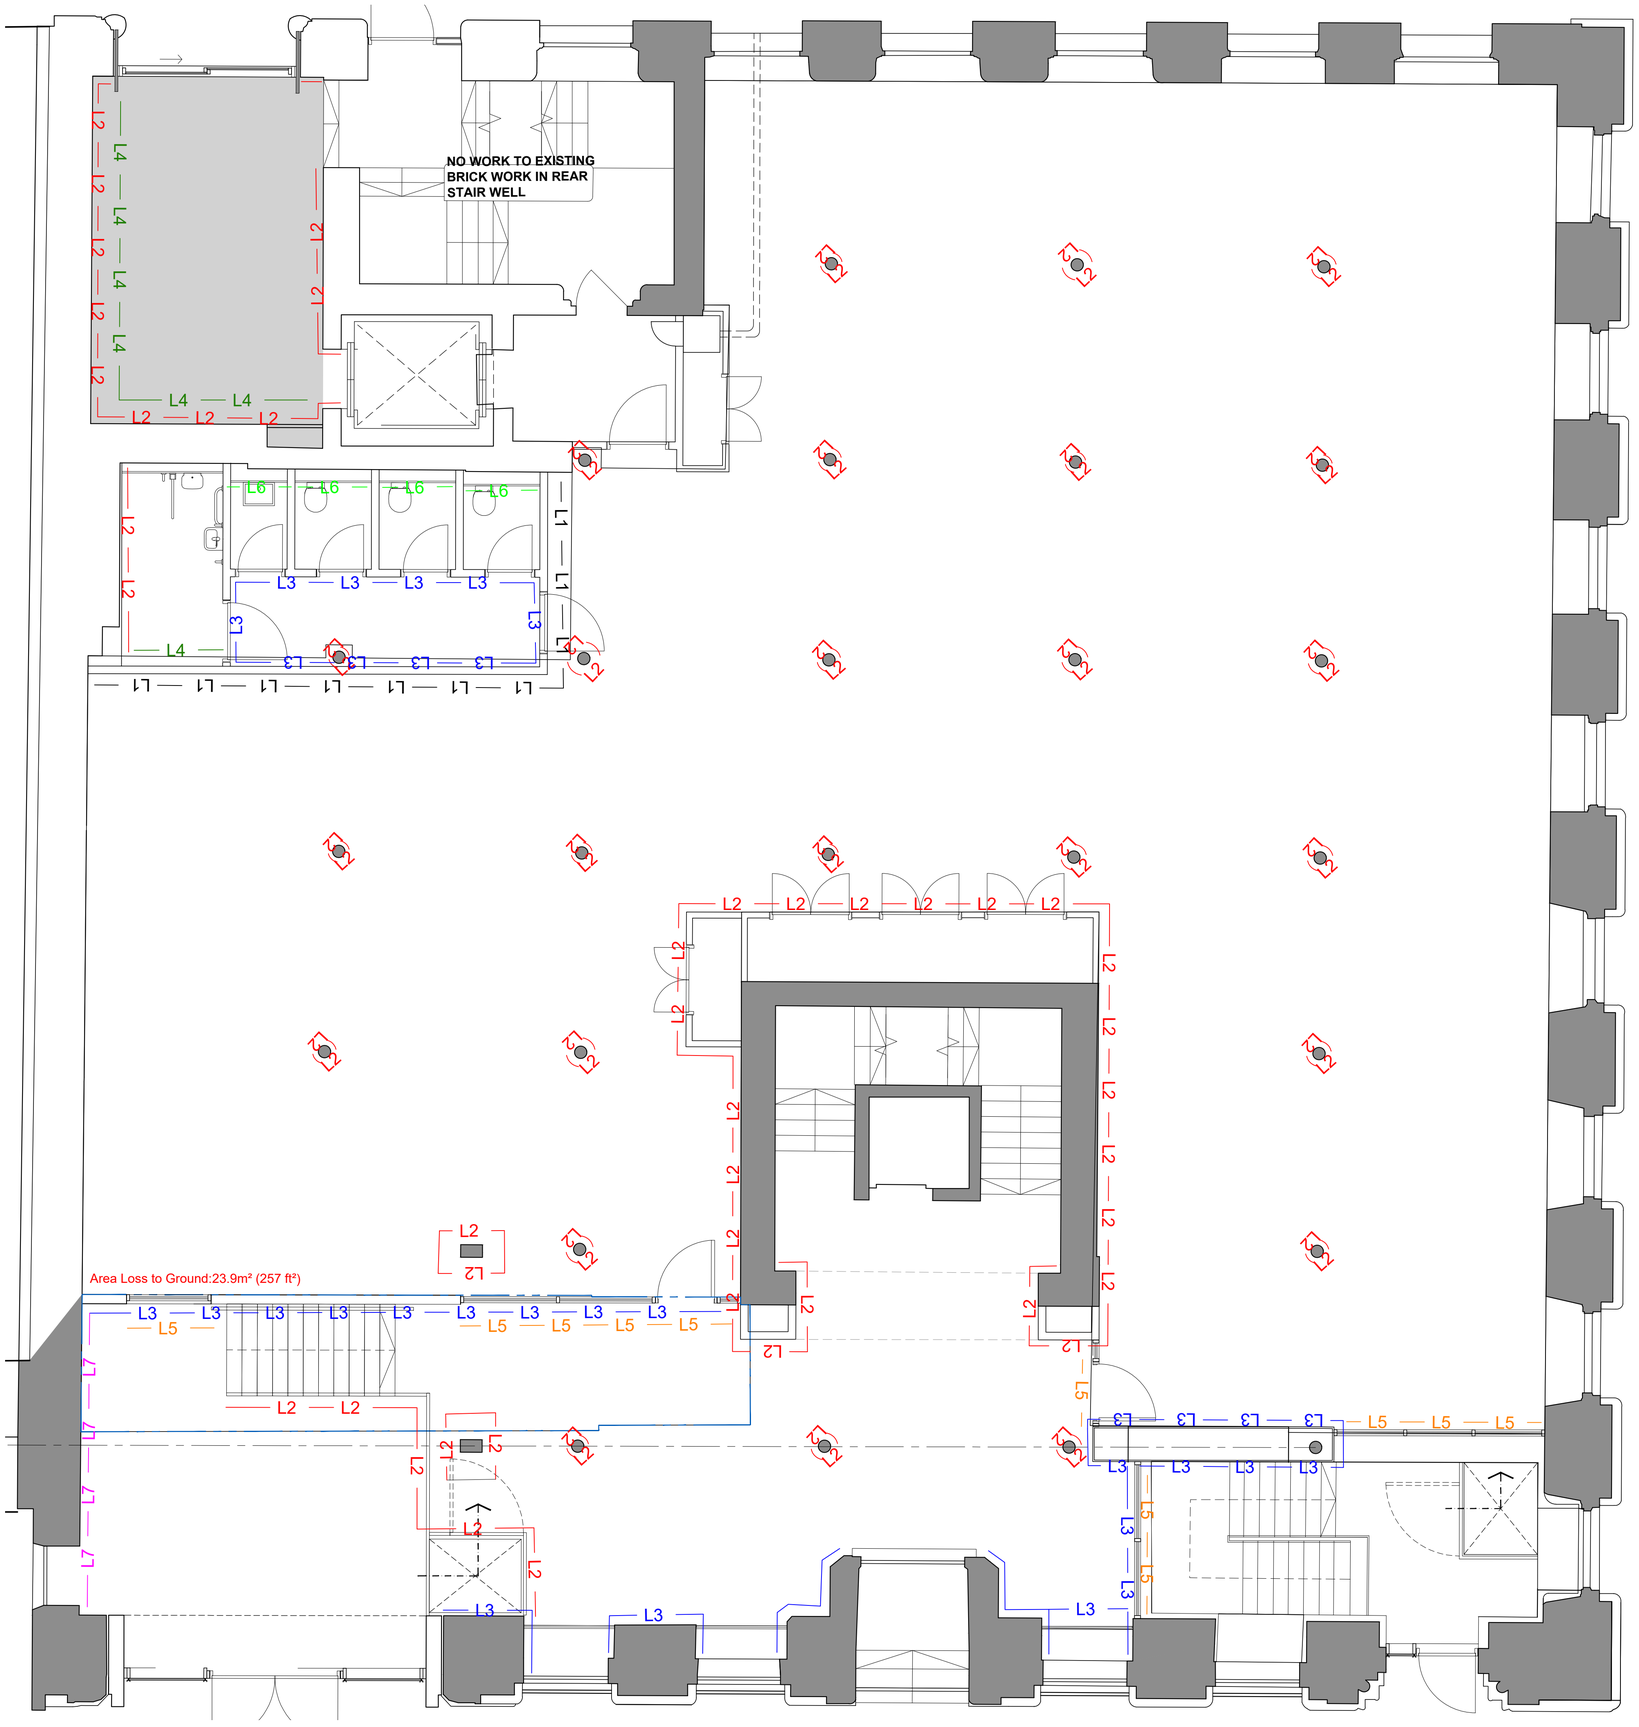


WALL FINISHES KEY:

L1	**TYPE L1** NEW BRICK-SLIP WALL CLADDING
L2	**TYPE L2** NEW FEATURE COLOUR PAINT FINISH
L3	**TYPE L3** NEW FEATURE COLOUR PAINT FINISH
L4	**TYPE L4** NEW FEATURE FULL HEIGHT WALL GRAPHIC
L5	**TYPE L5** NEW VINYL MANIFESTATION TO GLAZING
L6	**TYPE L6** NEW TILE WALL FINISH
L7	**TYPE L7** NEW BESPOKE FEATURE WALL FINISH

GENERAL NOTES:

ALL OTHER WALL SURFACES INCLUDING WOOD-WORK (SKIRTINGS AND ARCHITRAVES)TO BE PAINTED TRADE WHITE.

EXISTING CAST IRON COLUMNS AND ALL DOWNSTAND BEAMS TO BE PAINTED EATURE COLOUR.

0 0.5 1 1.5 2 2.5m 1:50@A1

rev.	date	details	by
A	18.02.22	Issued for Information.	AW

MICHAEL LAIRD ARCHITECTS
5 Forres Street Edinburgh EH3 6DE
T 0131 226 6991 F 0131 226 2771
mail@michaellaird.co.uk

Freetrade Exchange Refurbishment
Clearbell
27 Peter Street, Manchester, M2 5GB

drawing title
Proposed Wall Finishes
Ground Floor

scale	date	drawn	format
1:50	Sept 2021	BC	a1

status
Information

drawing number: CFM.AR(42)003
revision: A