


SIGN 01 - PROPOSED REPLACEMENT CANOPY SIGN - STATIC ILLUMINATED

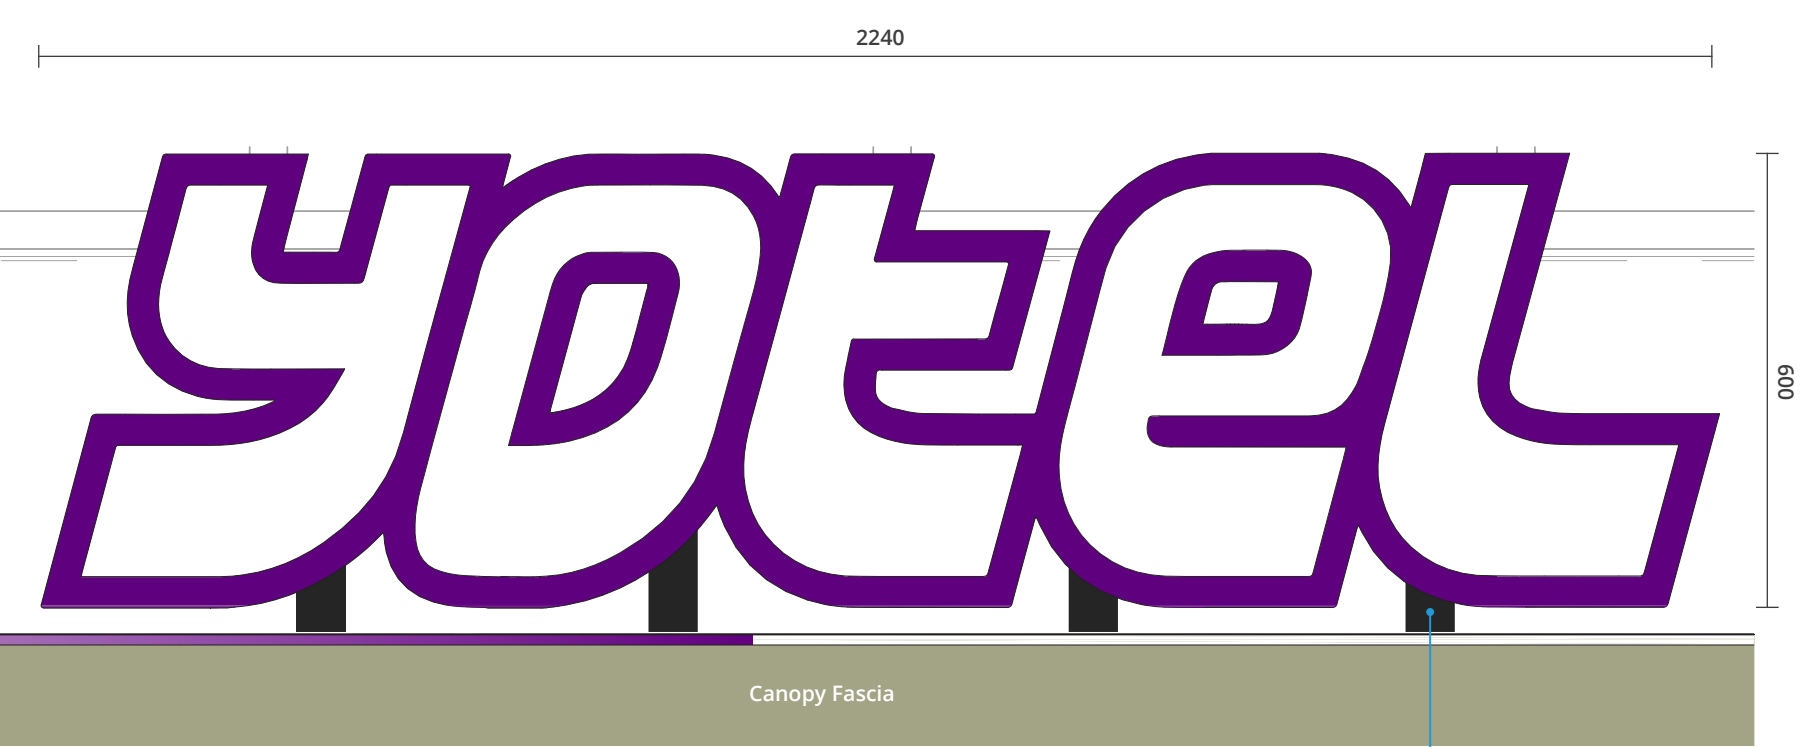

SIGN 01 - PROPOSED REPLACEMENT CANOPY SIGN 1:10

SIGN 01 - REPLACEMENT YOTEL CANOPY SIGNAGE - STATIC ILLUMINATED

Built up Aluminium profile lettering units to be face illuminated via static internal LED arrays. Units to have facing white translucent opal acrylic with 30mm retaining rims.


FIXING:
Unit mounted in framing system tied to existing QBIC signage base fixings already fixed and sealed to Canopy.

DIMENSIONS:
2240 x 600mm - 50mm Deep. Installation base height 2935mm from external ground datum

ILLUMINATION:
Static - Internal GE TETRA MAX LEDS MODULES designed for attenuated Max output of 450 cd/m² at the face using ILP PLG 05 recommendations.

FONT:
Yotel Supplied Brand font / Logo.

COLOURS:
RAL 4008 Purple Backtray cabinets / RAL 4008 rims / White translucent opal Acrylic

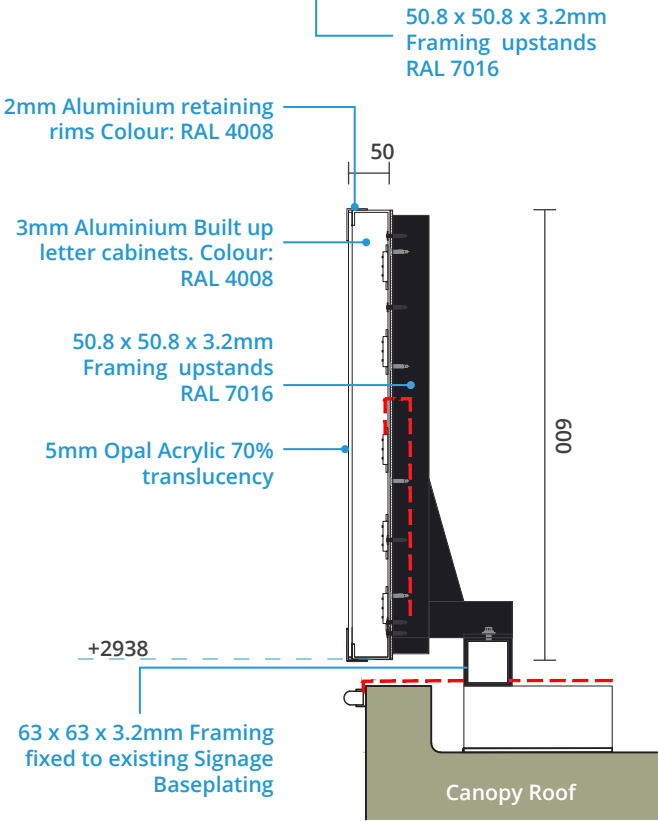


PROPOSED FIXING DETAIL 1:10



PROPOSED ELEVATION CONTEXT 1:100

Notes:

Colour References:

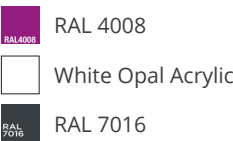

FOR REVIEW
DO NOT MANUFACTURE
FROM THIS DOCUMENT

Drawing No:

10377-0005

Revision:

P04

Start Date: 29/09/2021

Rev. Date: 07/01/2022

Drawn By: DK

Checked By: DW / LW

Client:

YOTEL

Project:

YOTEL MANCHESTER