
A1

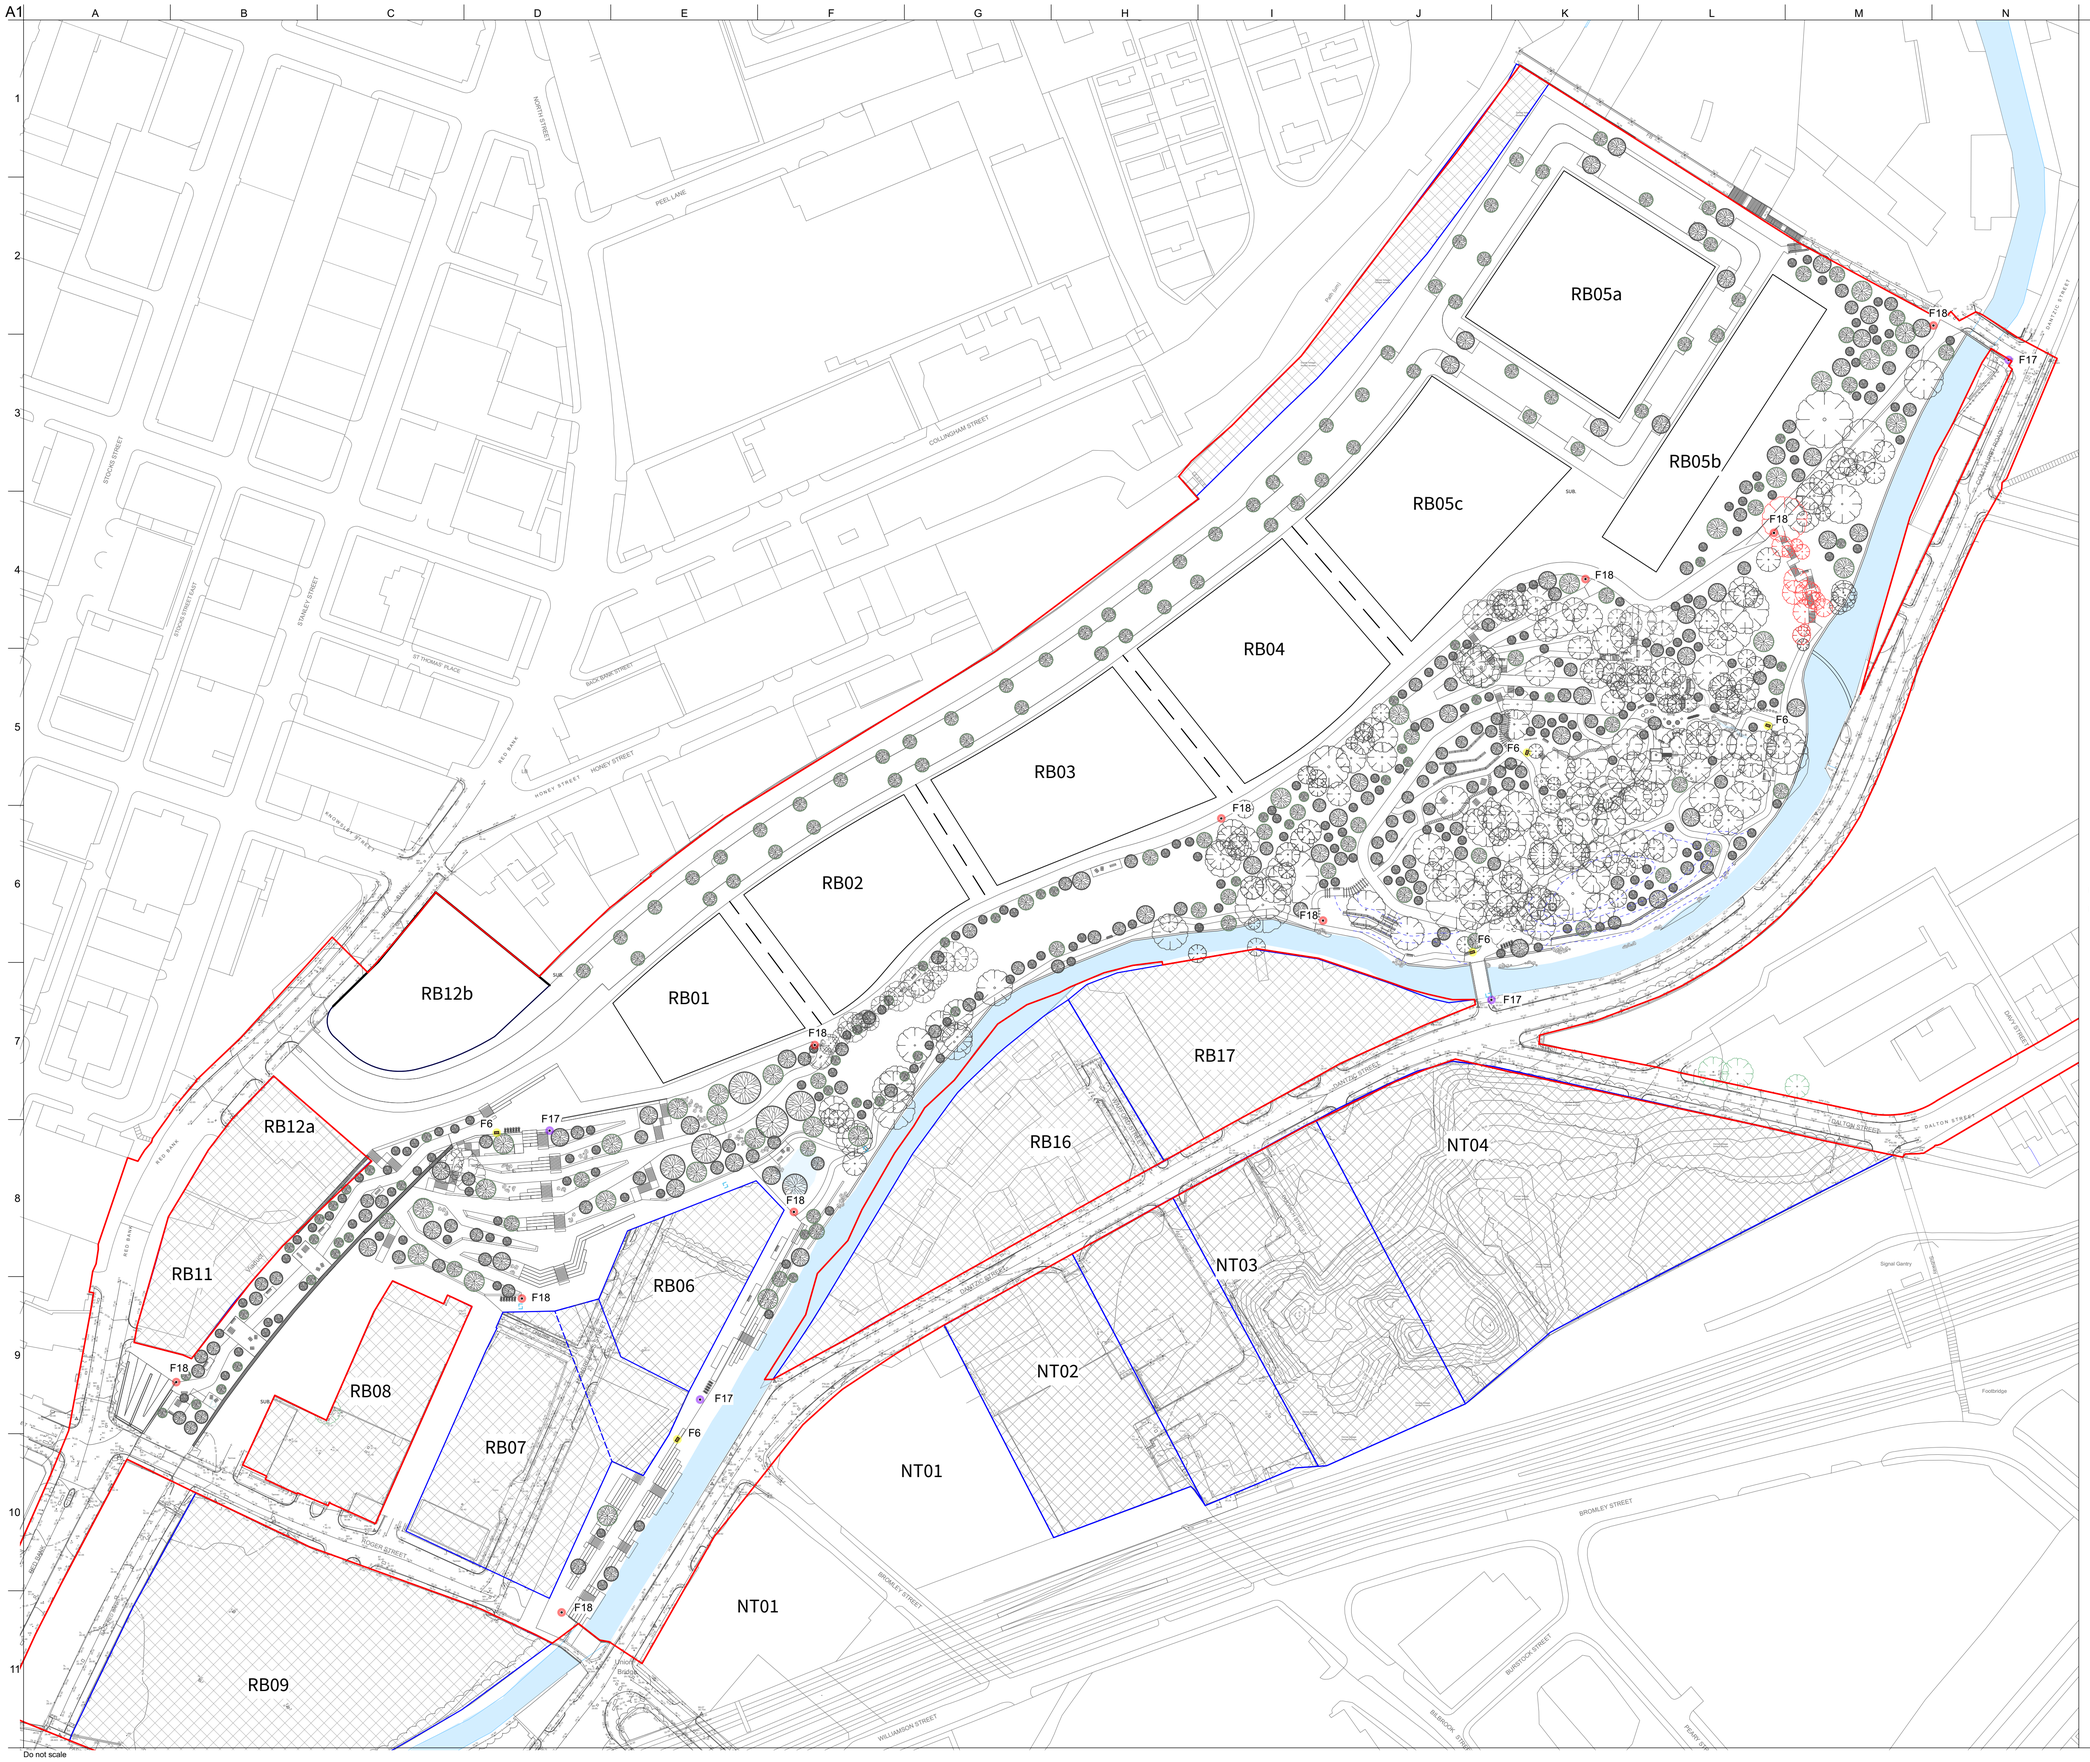

NOTE: Future Plot Extents are Indicative Only

PROPOSED SIGNAGE

INFORMATON BOARDS
Bespoke boards offering site information at the entrances site wide

BESPOKE TOTEM SIGNAGE
Key location indication (3-4m height).

BESPOKE FINGER POST
Key route destinations on/off site (2-4m height).

Rev	Date	Description	By	Chkd	Appd	Auth
P02.02	02.03.22	Final Draft Planning	BM	MS	GB	GB
P02.01	17.02.22	For Information	BM	MS	GB	GB

Client

MANCHESTER CITY COUNCIL

bam nuttall

Project Title

Victoria North HIF Infrastructure

Key Plan

Drawing Title

Signage & Wayfinding Plan

Scale at A1	Planit-IE Job No
1:500	2700

Role: Landscape Architect

Suitability: S2

Rev	By	Chkd	Appd
P02.02	BM	MS	MS
	Date	Date	Date
	17.02.22	17.02.22	17.02.22

Name

Project	Originator	Volume	Location	Type	Role	Number
VNIF	PLA	ZZ	YYY	DR	L	4001

Do not scale

© Arup