




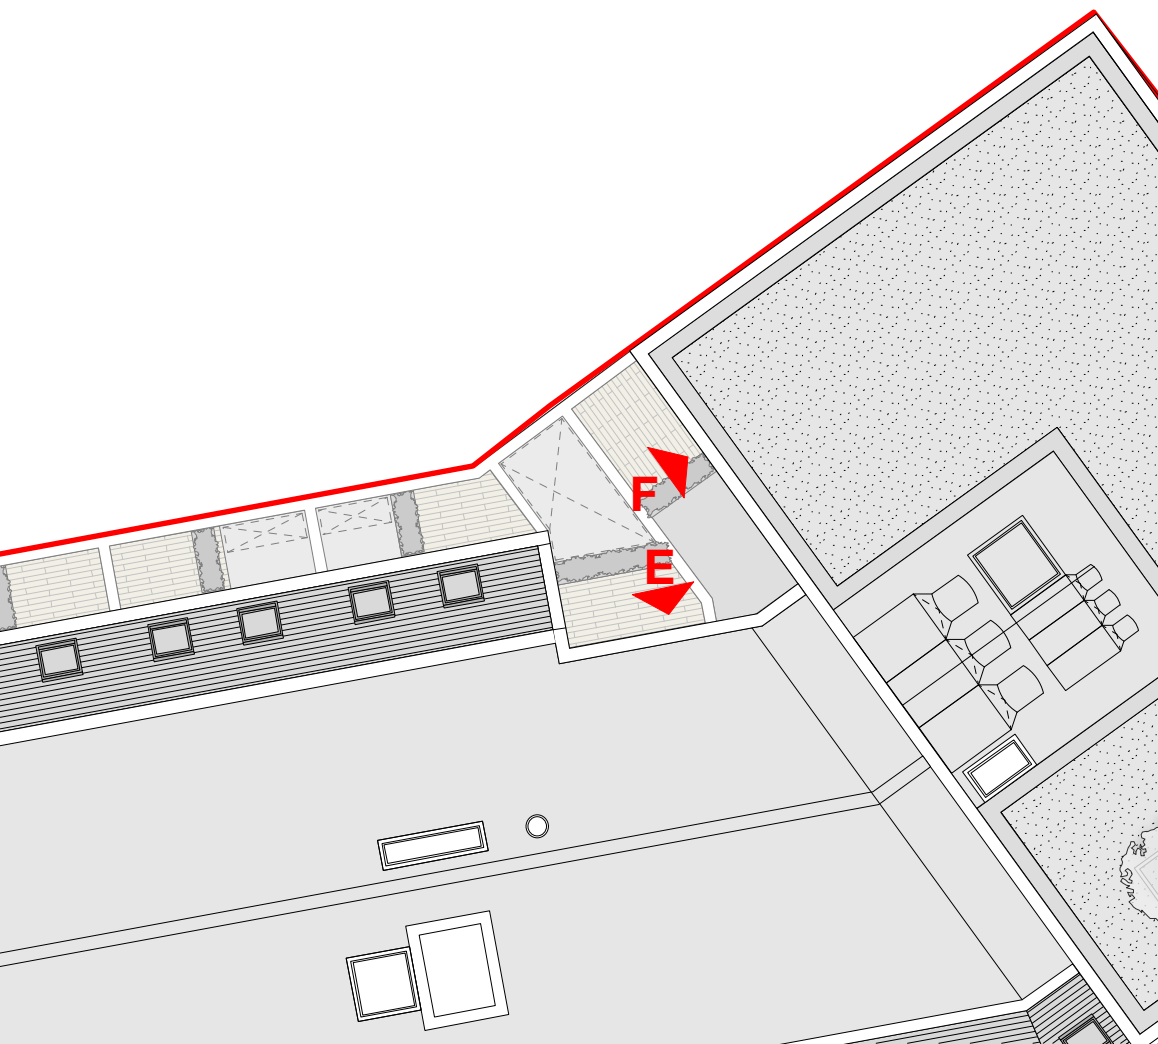

KEY

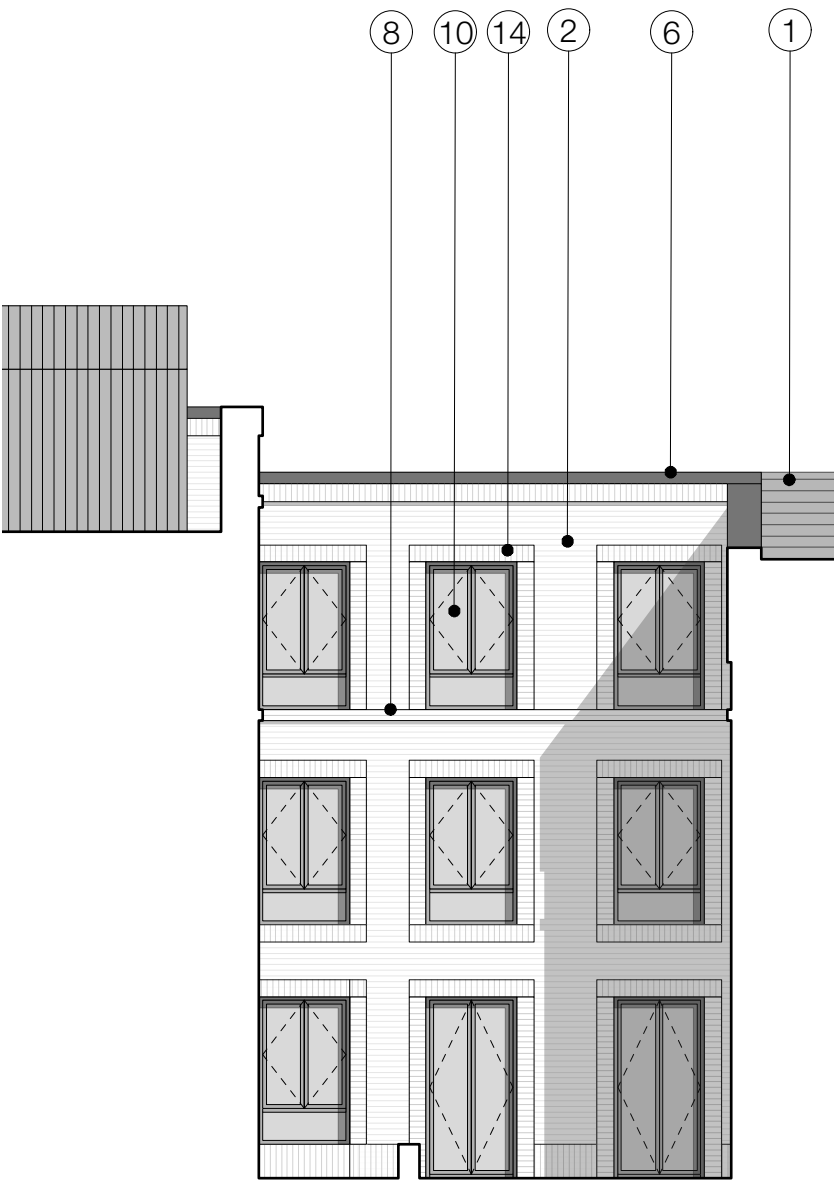

PROPOSED ELEVATION E
1:100 @ A1

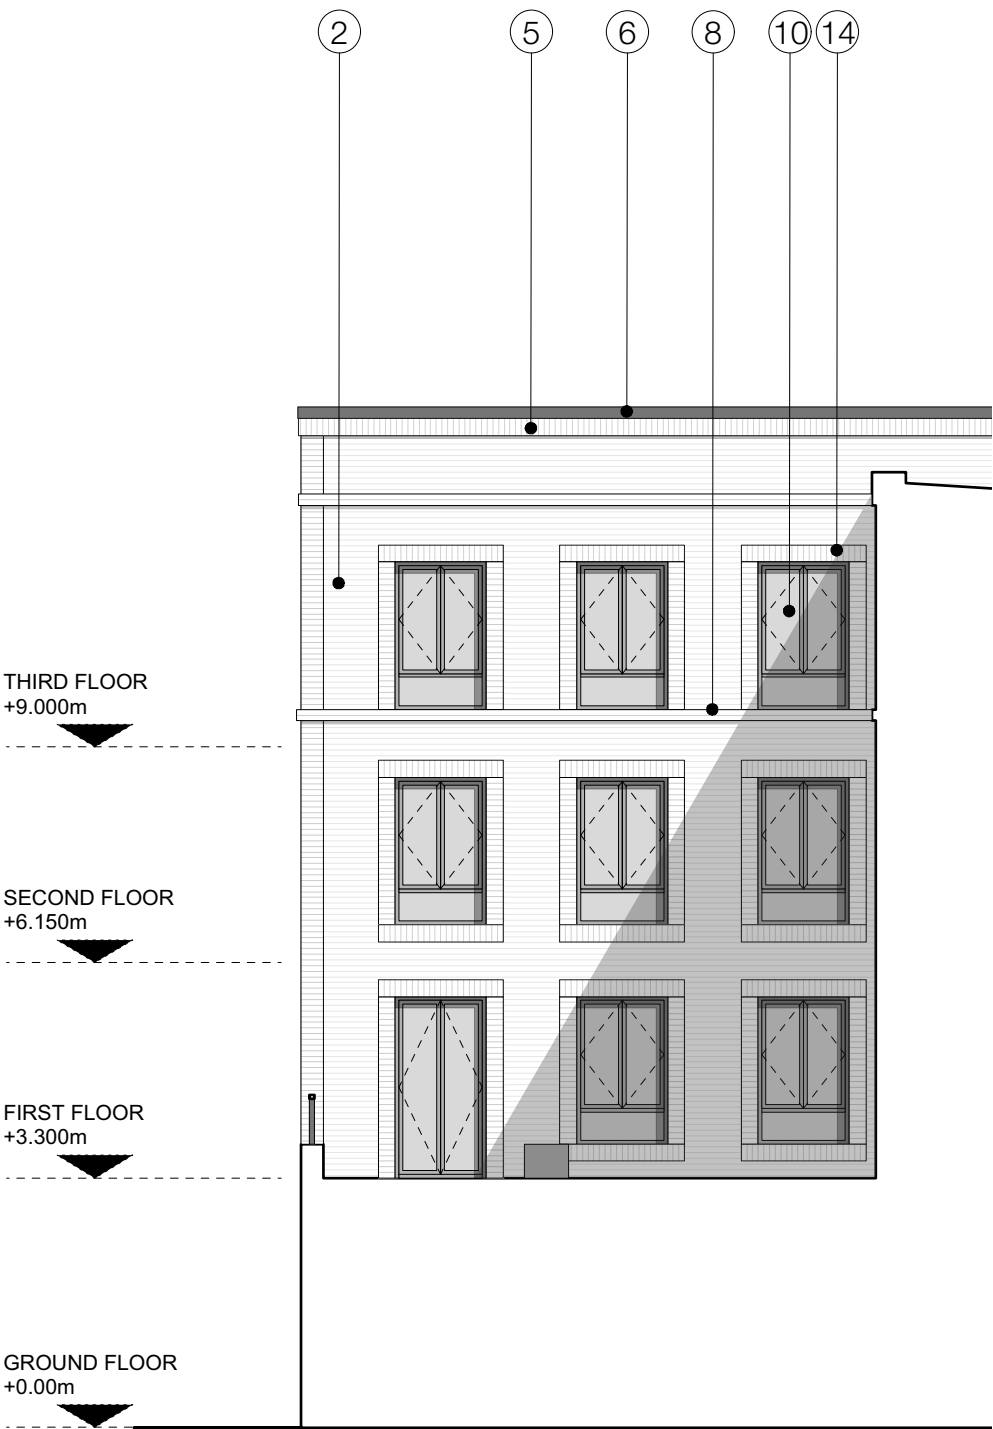

PROPOSED ELEVATION F
1:100 @ A1

MATERIALS KEY

- 1 FIBRE CEMENT ROOF
- 2 ROOFLIGHT
- 3 BUFF BRICK
- 4 RED BRICK
- 5 SOLDIER COURSE
- 6 ALUMINIUM COPING
- 7 GLAZED ENTRANCE DOOR
- 8 HORIZONTAL BRICK BANDING
- 9 LASER CUT ALUMINIUM RAINSCREEN CLADDING
- 10 COMPOSITE ALUMINIUM WINDOWS/DOORS
- 11 GLAZED SHOPFRONT
- 12 SECTIONAL ALUMINIUM VEHICULAR DOOR
- 13 ALUMINIUM RAILING
- 14 RED BRICK SURROUND
- 15 LOUVRED ALUMINIUM DOOR

IMPORTANT NOTES:

A 25.03.22 AMENDED ROOF PITCH

CLIENT: VIEWS
PROJECT: NEW RESIDENTIAL DEVELOPMENT
ADDRESS: 98 WILMSLOW ROAD, RUSHOLME
DRAWING TITLE: PROPOSED ELEVATION E & F
SCALE: 1:100 @ A1
DATE: APRIL 2021
DRAWING NO: A454_P_314A

OLLIER SMURTHWAITE ARCHITECTS
40 King Street, Manchester, M2 6BA
T 0161 883 0838
F 0161 883 0839
E mail@olliersmurthwaite.com