


STANDARD SPECIFICATIONS

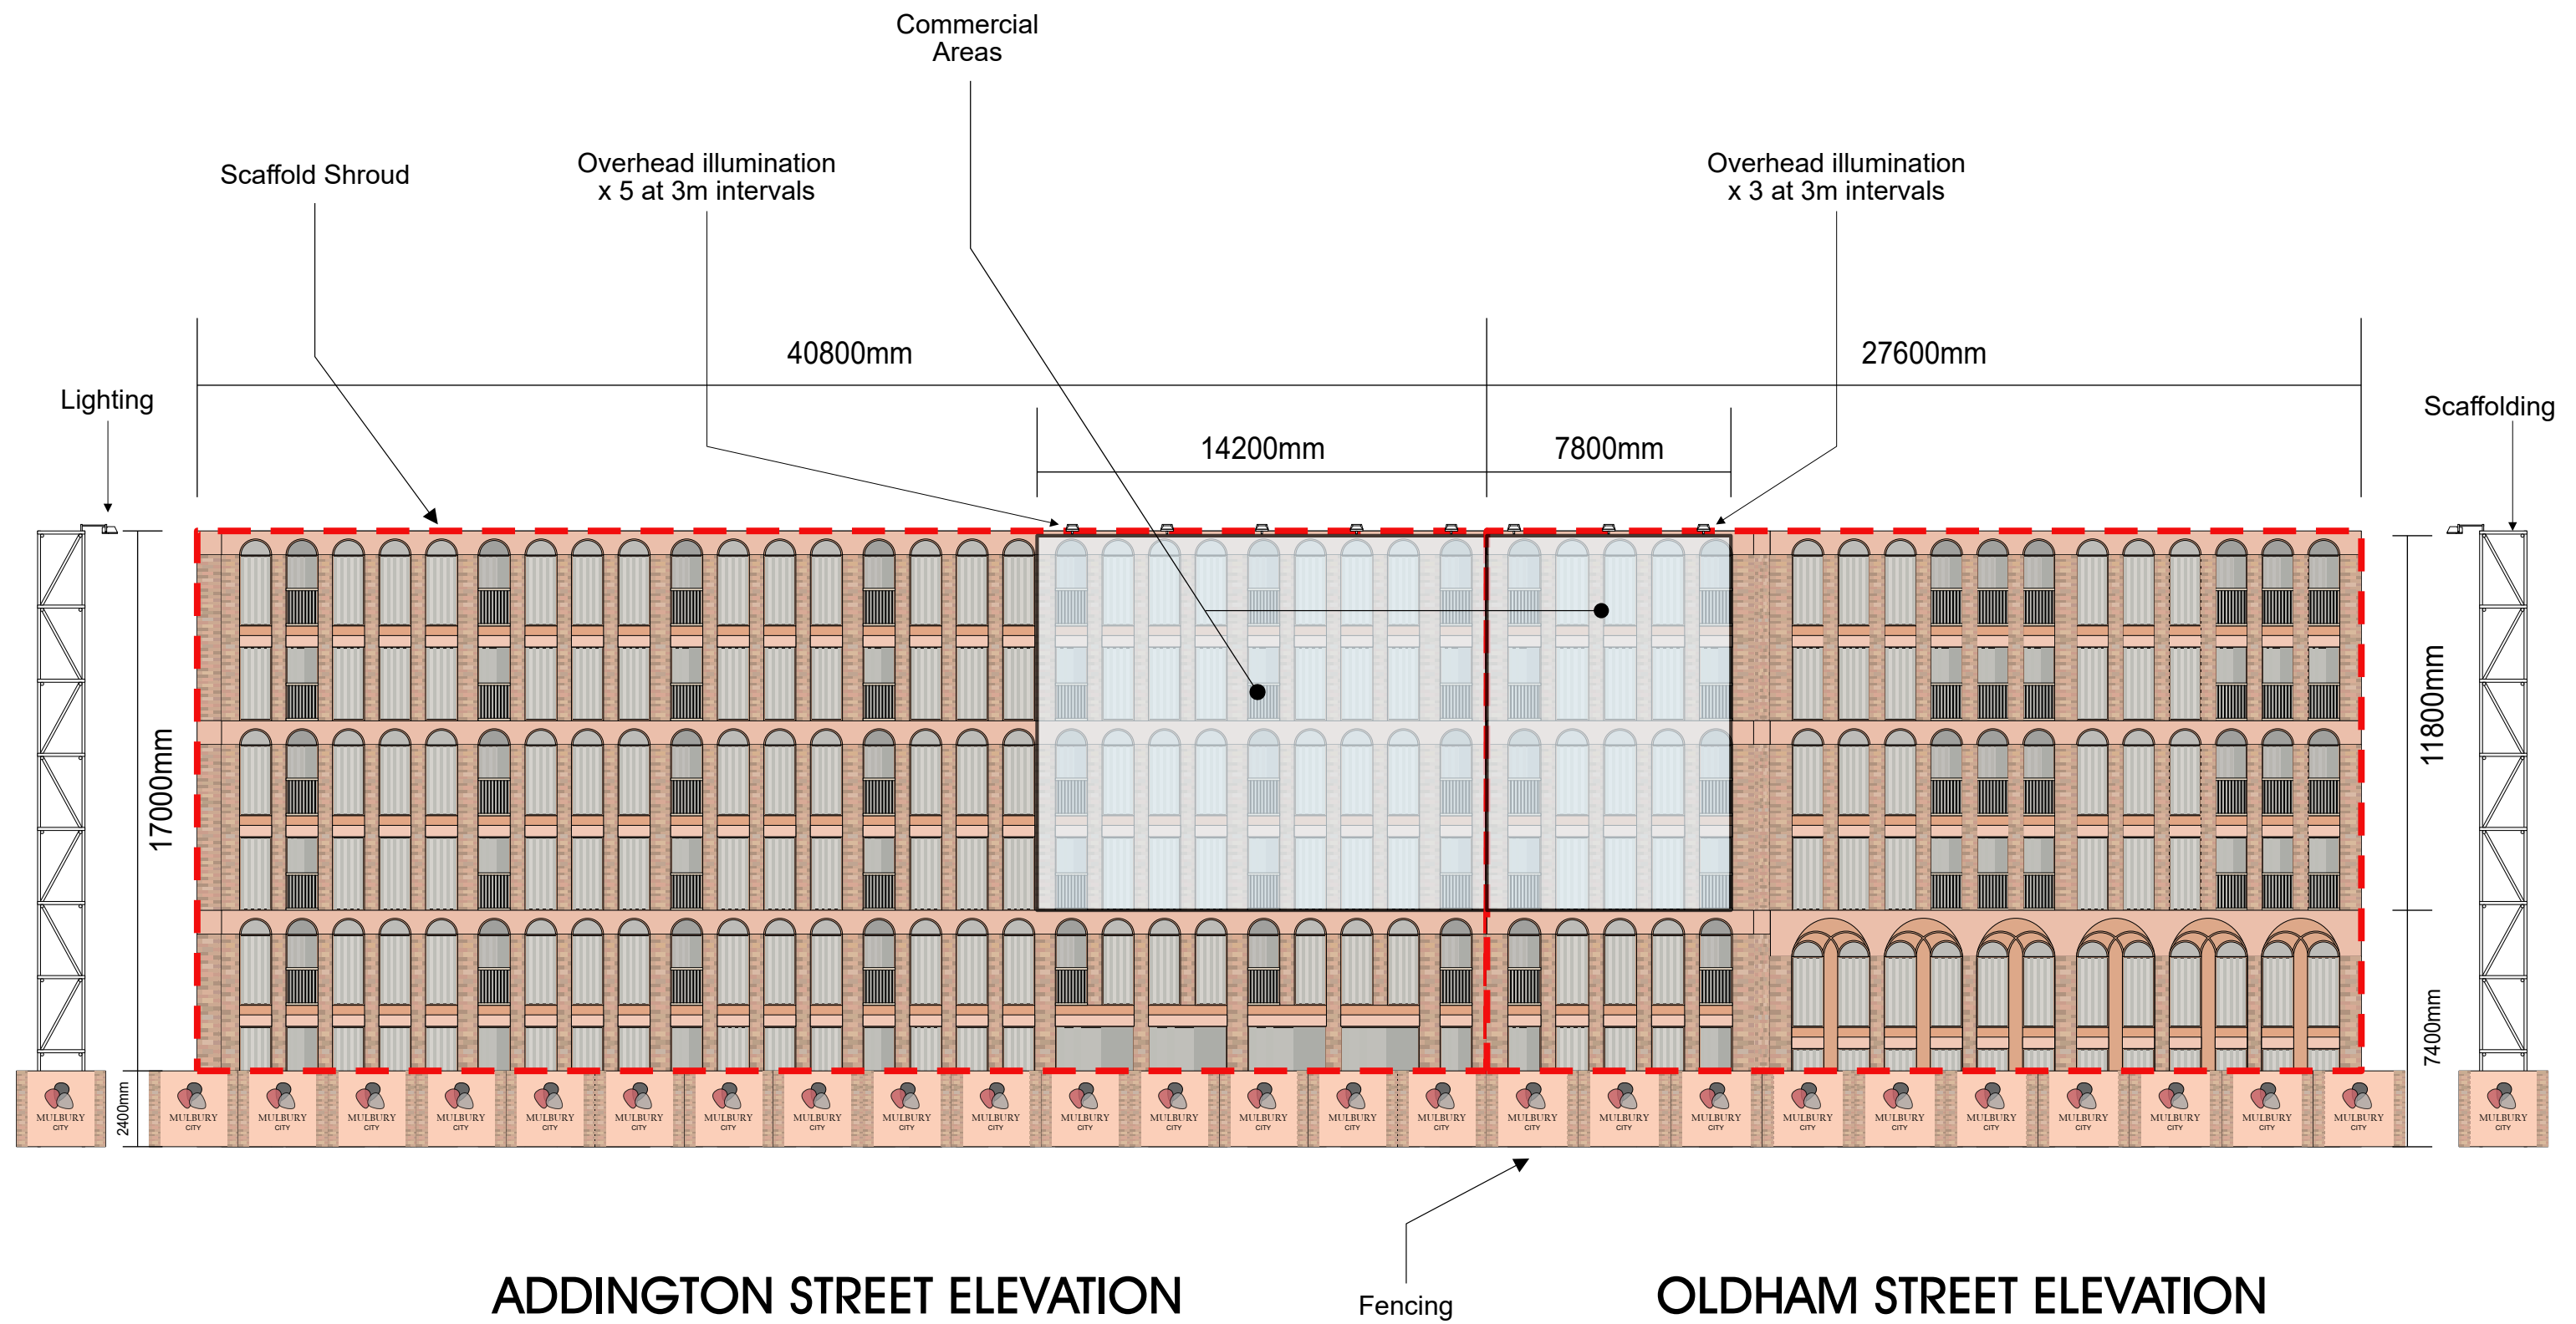

Site: Oldham Road, cnr of Ring Road, Manchester M4 5EU	Title: Standard Specifications	Date: 21/03/2022	Dwg. No: PY4241/007	Rev:	Scale: 1:200@A3	0m 4m 8m 12m 16m
---	-----------------------------------	---------------------	------------------------	------	-----------------	------------------