


ALL MATERIALS TO MATCH EXISTING WHERE POSSIBLE

36 MAYFIELD ROAD, MANCHESTER - M16 8EU

PROPOSED EXCAVATION TO BASEMENT LEVEL CREATING STAIRS AND NEW ENTRANCE

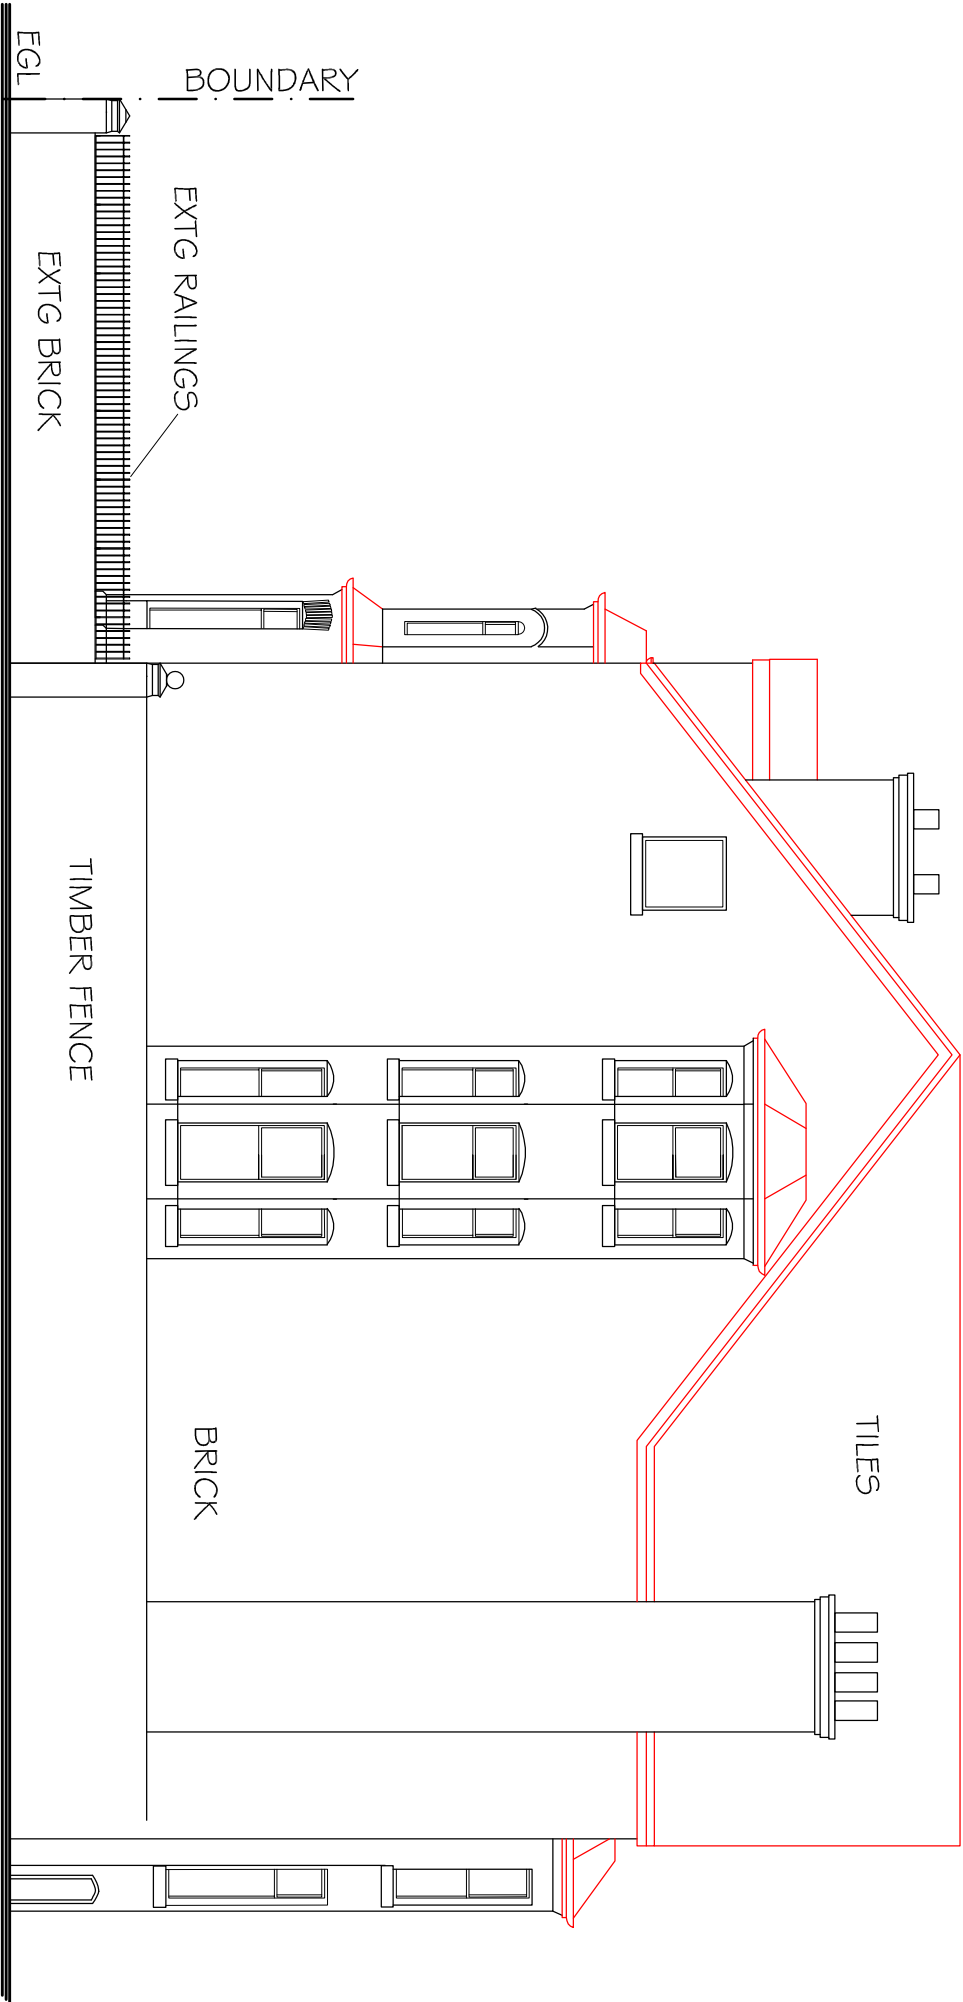


R/H ELEVATION

SCALE 1:100 @ A3 DRAWN JM - AUGUST 2021

DRG No. *APL 834 - E07*

EXISTING ELEVATIONS AT BOUNDARY

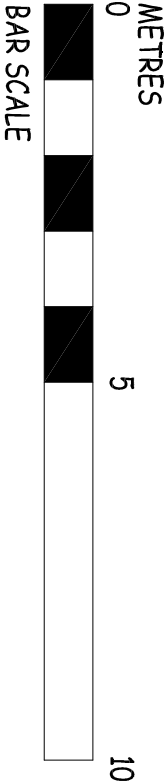

STRUCTURAL • ARCHITECTURAL

TEL: 01483 77 00 73

Email: info@abstract-plans.co.uk

Web: www.abstract-plans.co.uk