



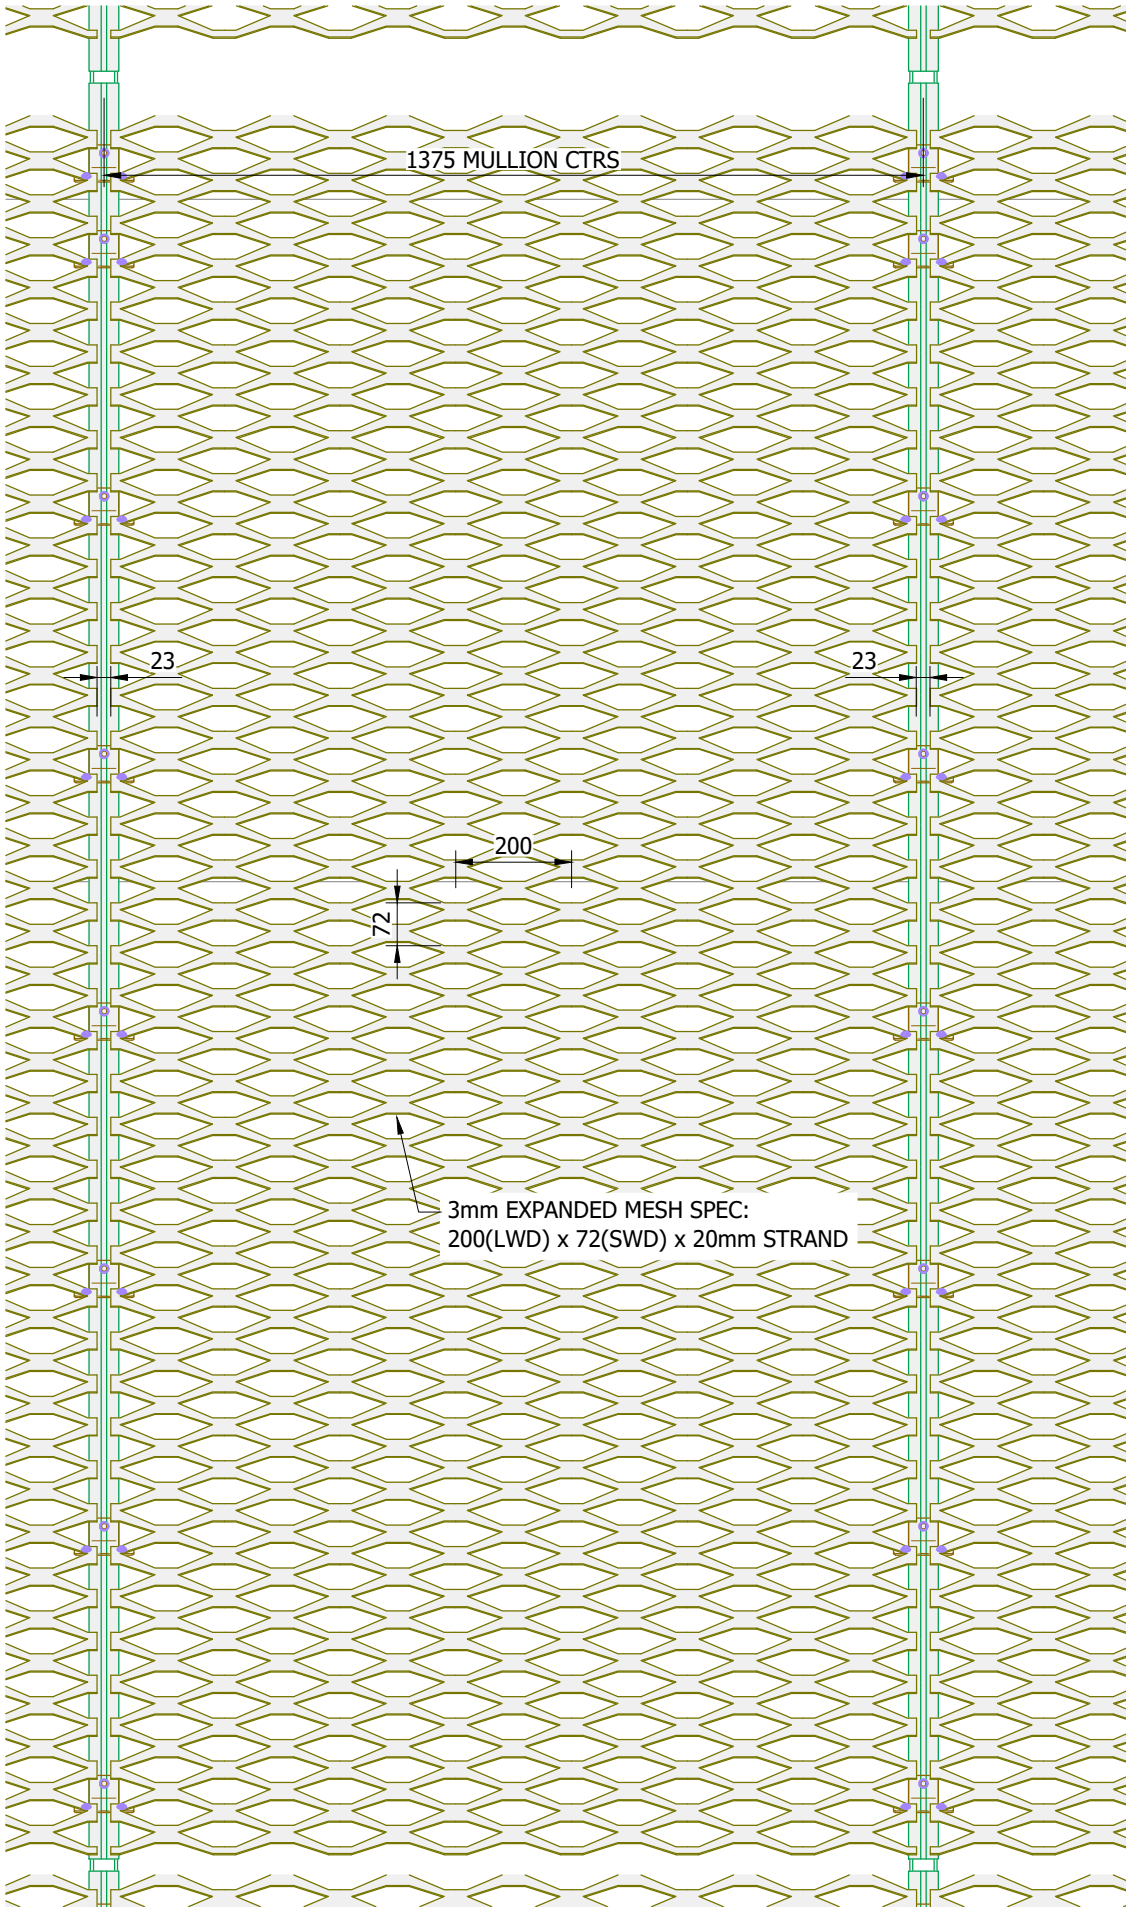

EXPANDED MESH PANEL DETAIL

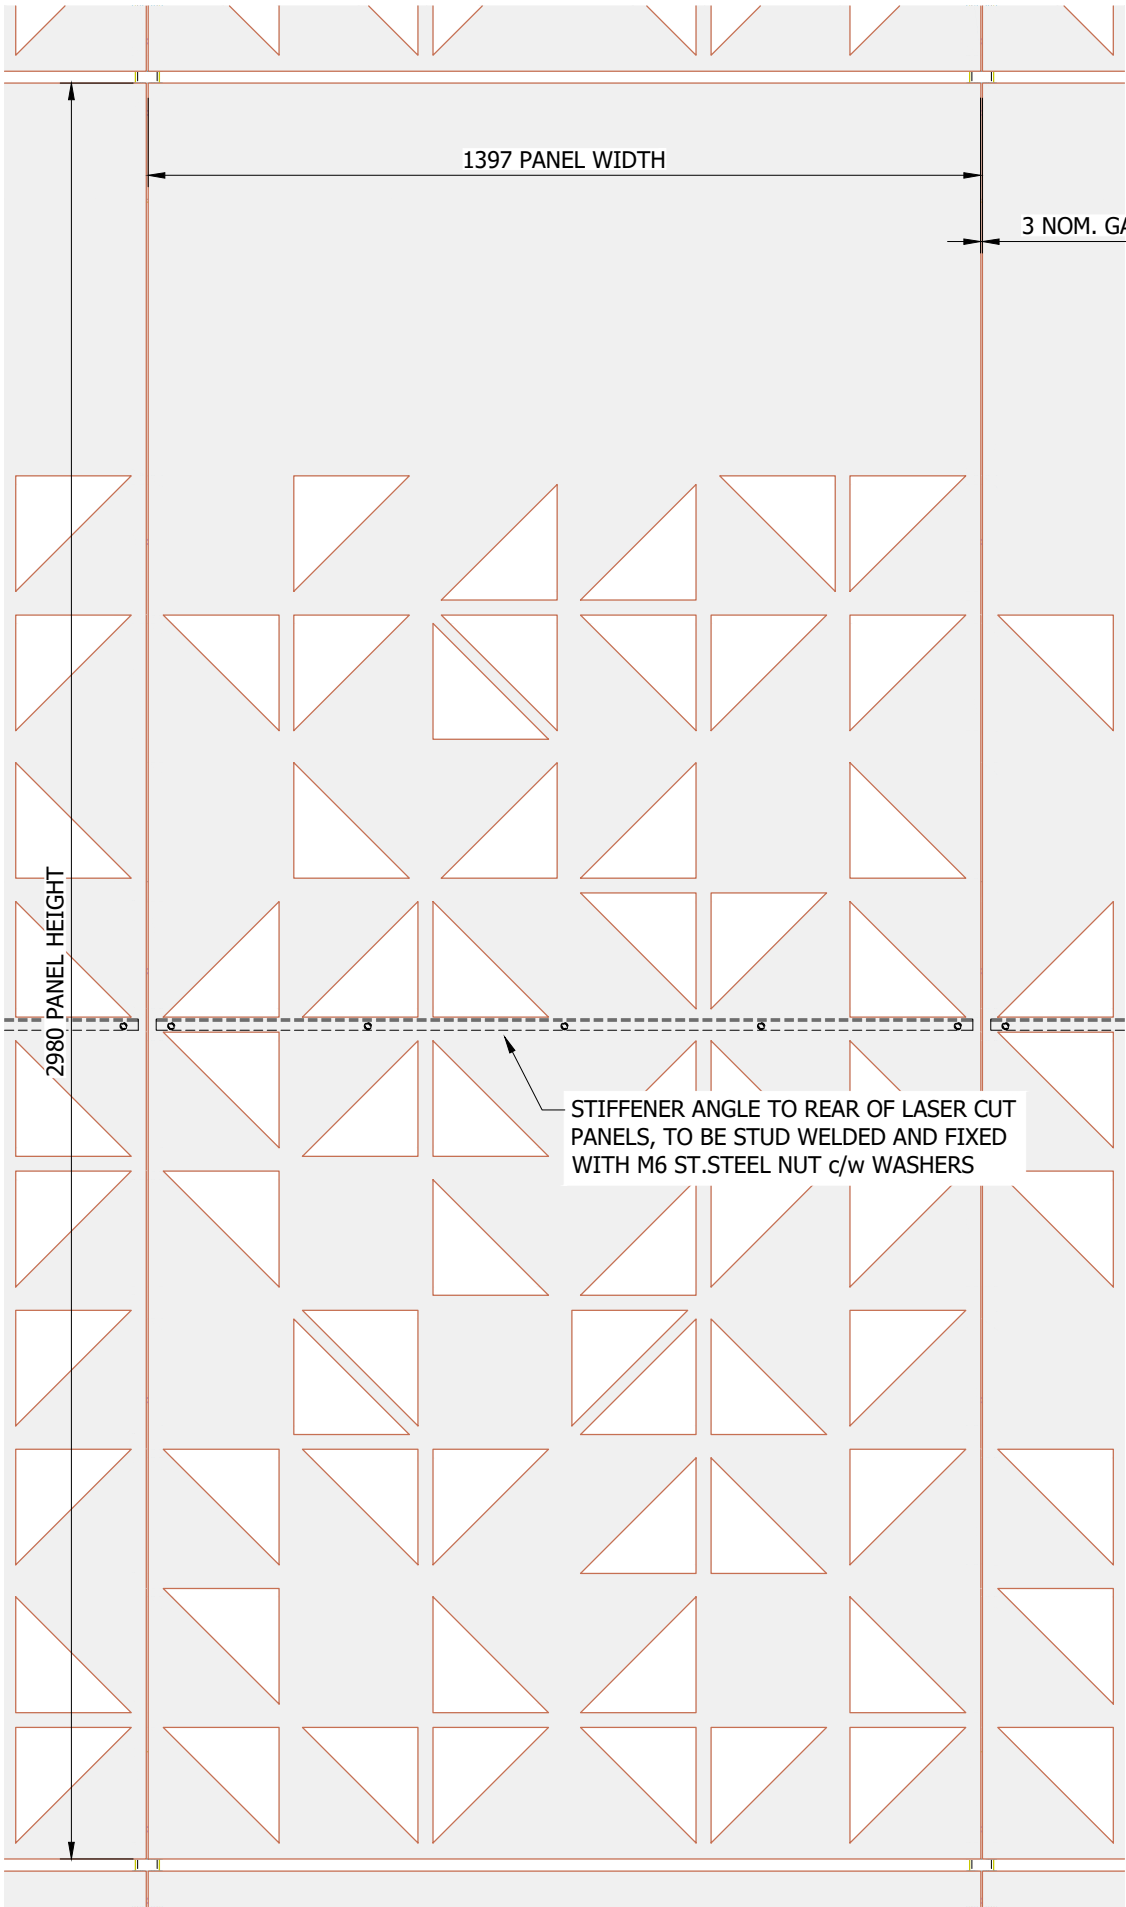

LASER CUT PANEL DETAIL

FINISH SPECIFICATION	
FINISH TYPE:	ANODISED
THICKNESS:	AA25
COLOUR REF:	TBC

NOTE: DESIGN IS SUBJECT TO STRUCTURAL ANALYSIS.

- Notes:
- All orthographic projections are in third angle
 - Stainless steel fixings cannot be painted due to lack of adhesion.
 - All set screws to be hex head c/w nyloc nuts U.N.O.
 - Anodised components from different sources/alloys may exhibit colour variation.
 - Tolerance is $\pm 1\text{mm}$ U.N.O.
 - Penetrations in building envelope to be weathered by others.
 - Maximum tolerance of other trades:
 - Brick/block & steel $\pm 10\text{mm}$
 - Concrete $\pm 15\text{mm}$

This drawing & copyright belongs to Maple Sunscreening Ltd. Do not copy, reproduce or supply any information without prior written permission.

C	EMG 19/10/21	CHANGED SET OUT & FRAME TO CONCRETE.	
B	EMG 30/07/21	REMOVED FLASHINGS FROM LVL 3, 5 & TOP.	
A	EMG 08/07/21	SYSTEM MOVED OUT BY 25mm TO ALLOW FOR VIB.	
Rev:	Init/Date:	Revision:	Chk:

MAPLE

Units 11a-11d Bramhall Technology Park, Pepper Rd,
Hazel Grove, Stockport, Cheshire, SK7 5SA

Tel: 0161 456 6644

www.maplesunscreening.co.uk

Project Title:
NORTH MANCHESTER GENERAL HOSPITAL

Client:
MORGAN SINDALL

Maple Project Ref: **EX31618** Maple Element Ref:

Site Address:

Drawing Title:
**LASER CUT PANELS & EXP. MESH FACADE
PANEL DETAILS**

Drawn: **EMG** Checked: **ADJ** Date: **17/06/2021**

Scale: **DO NOT SCALE** Paper Size: **A3 LANDSCAPE**

Status: **PROPOSAL** Revision: **C**

Document Reference:
EX31618-01C-D-D04