


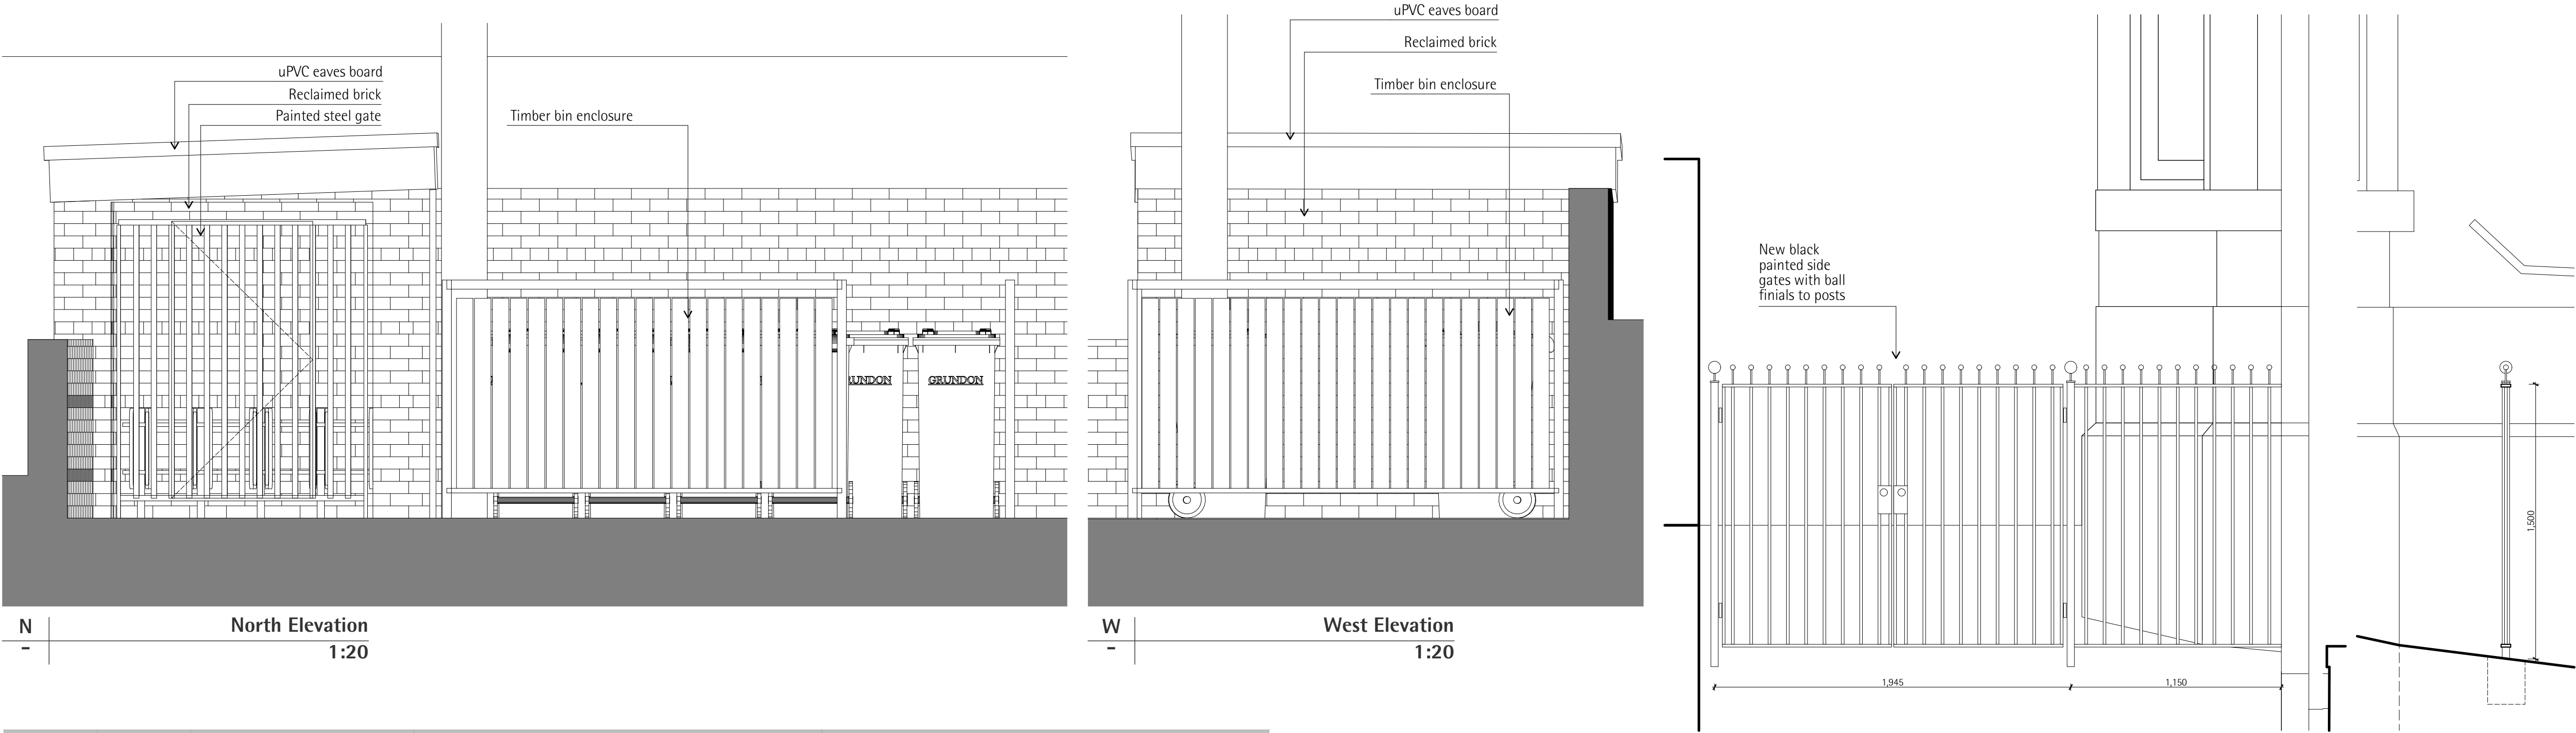

General Notes


- Do not scale drawings, dimensions govern.
- All dimensions are in millimeters unless noted otherwise.
- All dimensions to be field verified before proceeding with work.
- All areas are indicative and approximate only.

This document is copyright ©Arca

Legend

Floor	Room	Doors/Windows	As approved (107448/FO/2014 & 107449/LO/2014, May 2015)	As amended (2020 Application)
General Proposed Works Items	Landscape			- Landscape design amended, including stepped patio, waste management and bike store locations - Lightwell formed for W1-01 and W1-02 with black steel painted railings - Ramp in place of steps to side of building - New artstone steps to front entrance, with black steel painted handrails, in place of poor quality concrete (non-original) units.

Extracts from Schedule 363-SE-0006 'Comparison of Works to Listed Building'

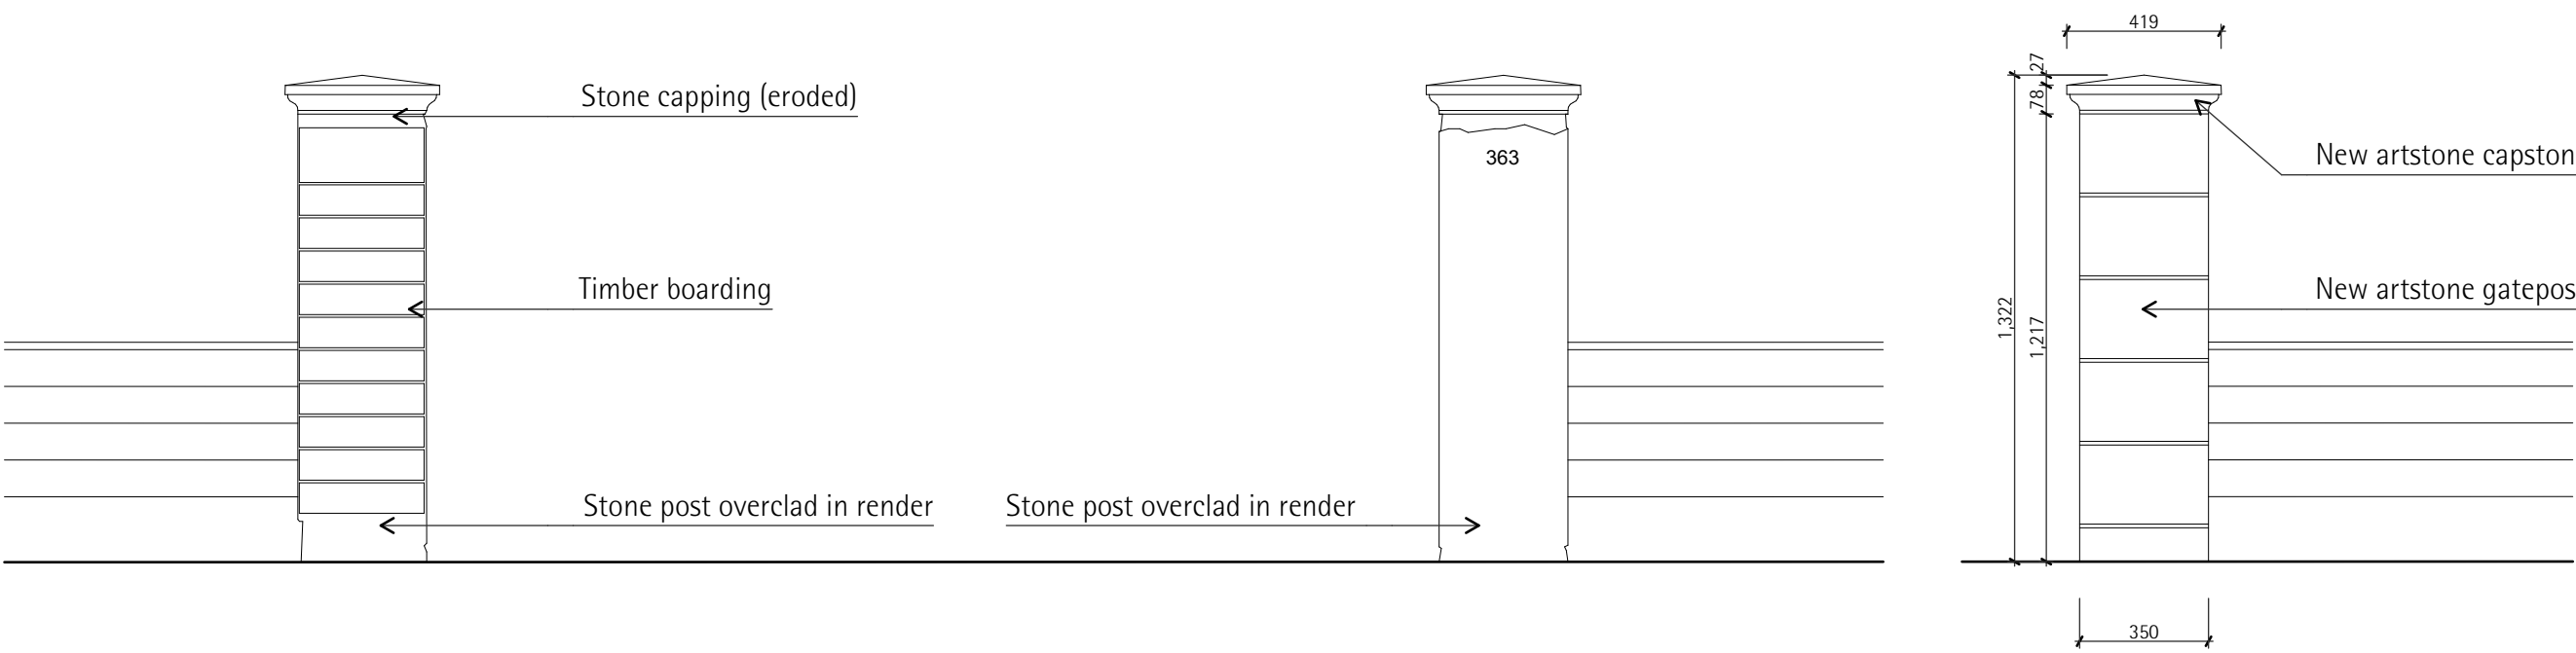


Pre-existing Gateposts (2014)
1:20

New Gateposts
1:20



Photos showing the poor condition of the previous gatepost in 2014

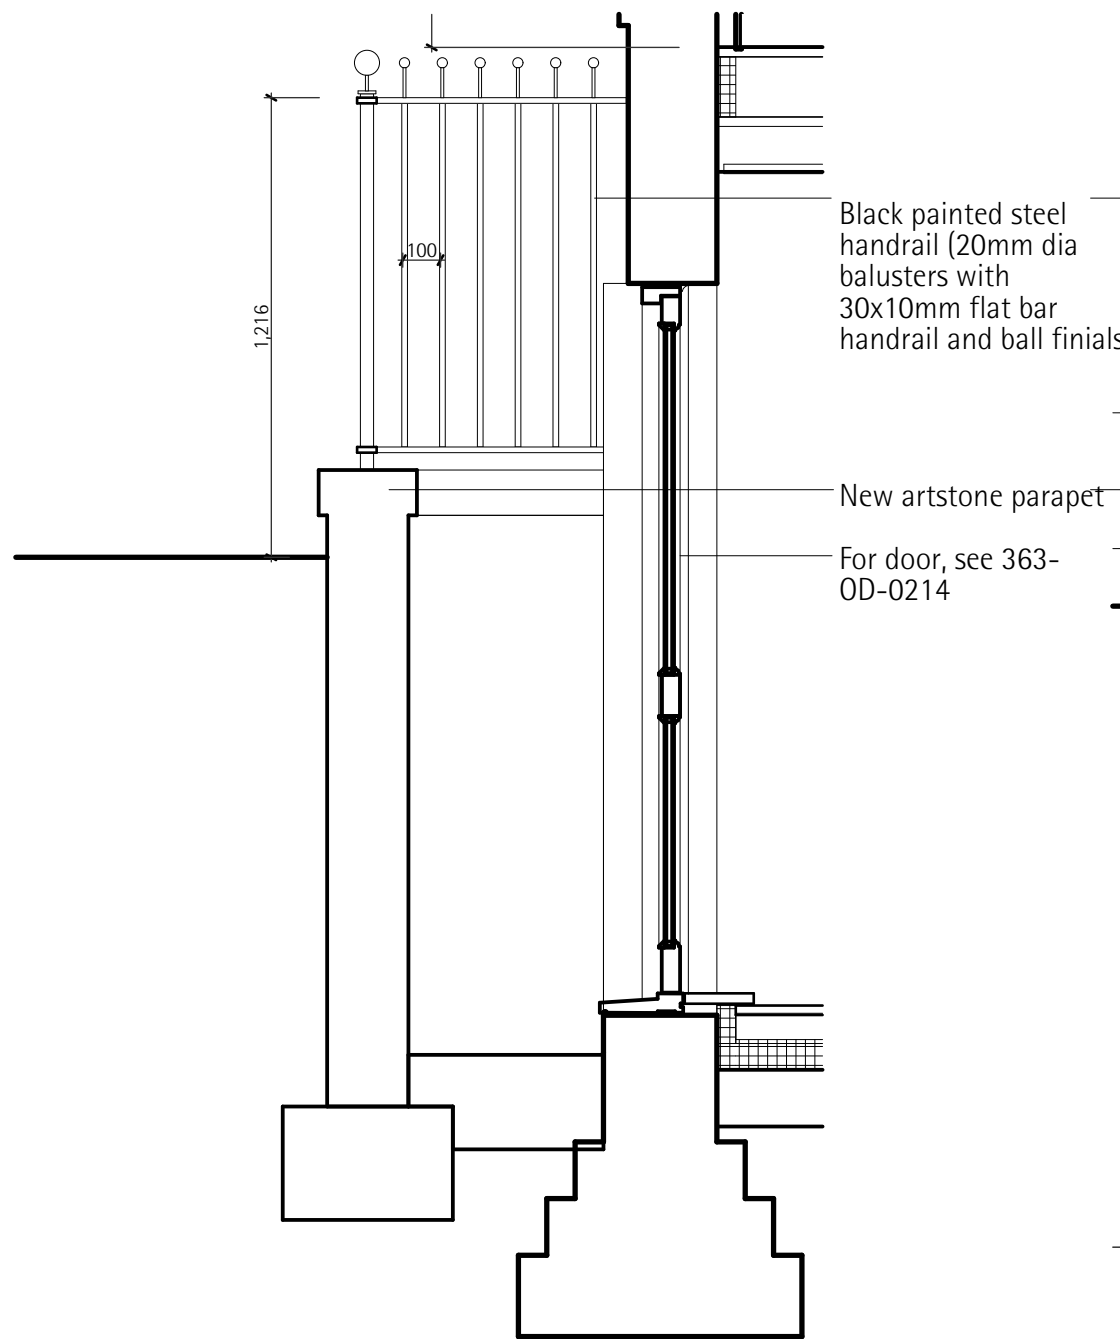

Lightwell Railings
1:20

Rev	Description	Date
-----	-------------	------

iarchitect
i-Architect 18 Vaughan Road, Manchester, M21 0YJ
jane.lesch@i-architect.co.uk

Client:
Feltham Management Ltd
20 Aldwych Avenue Rusholme Manchester M14 5NL UK

Project:
363 Wilmslow Road
New Homes
Manchester

Title:
External Works Details

Stage / Status:
For Planning Approval

Project Code	Scale @ A1	Date
363	1:20, 1:1, 1:25	23/03/2022
Drawing Number	Revision	
363-OD-0216	01	